


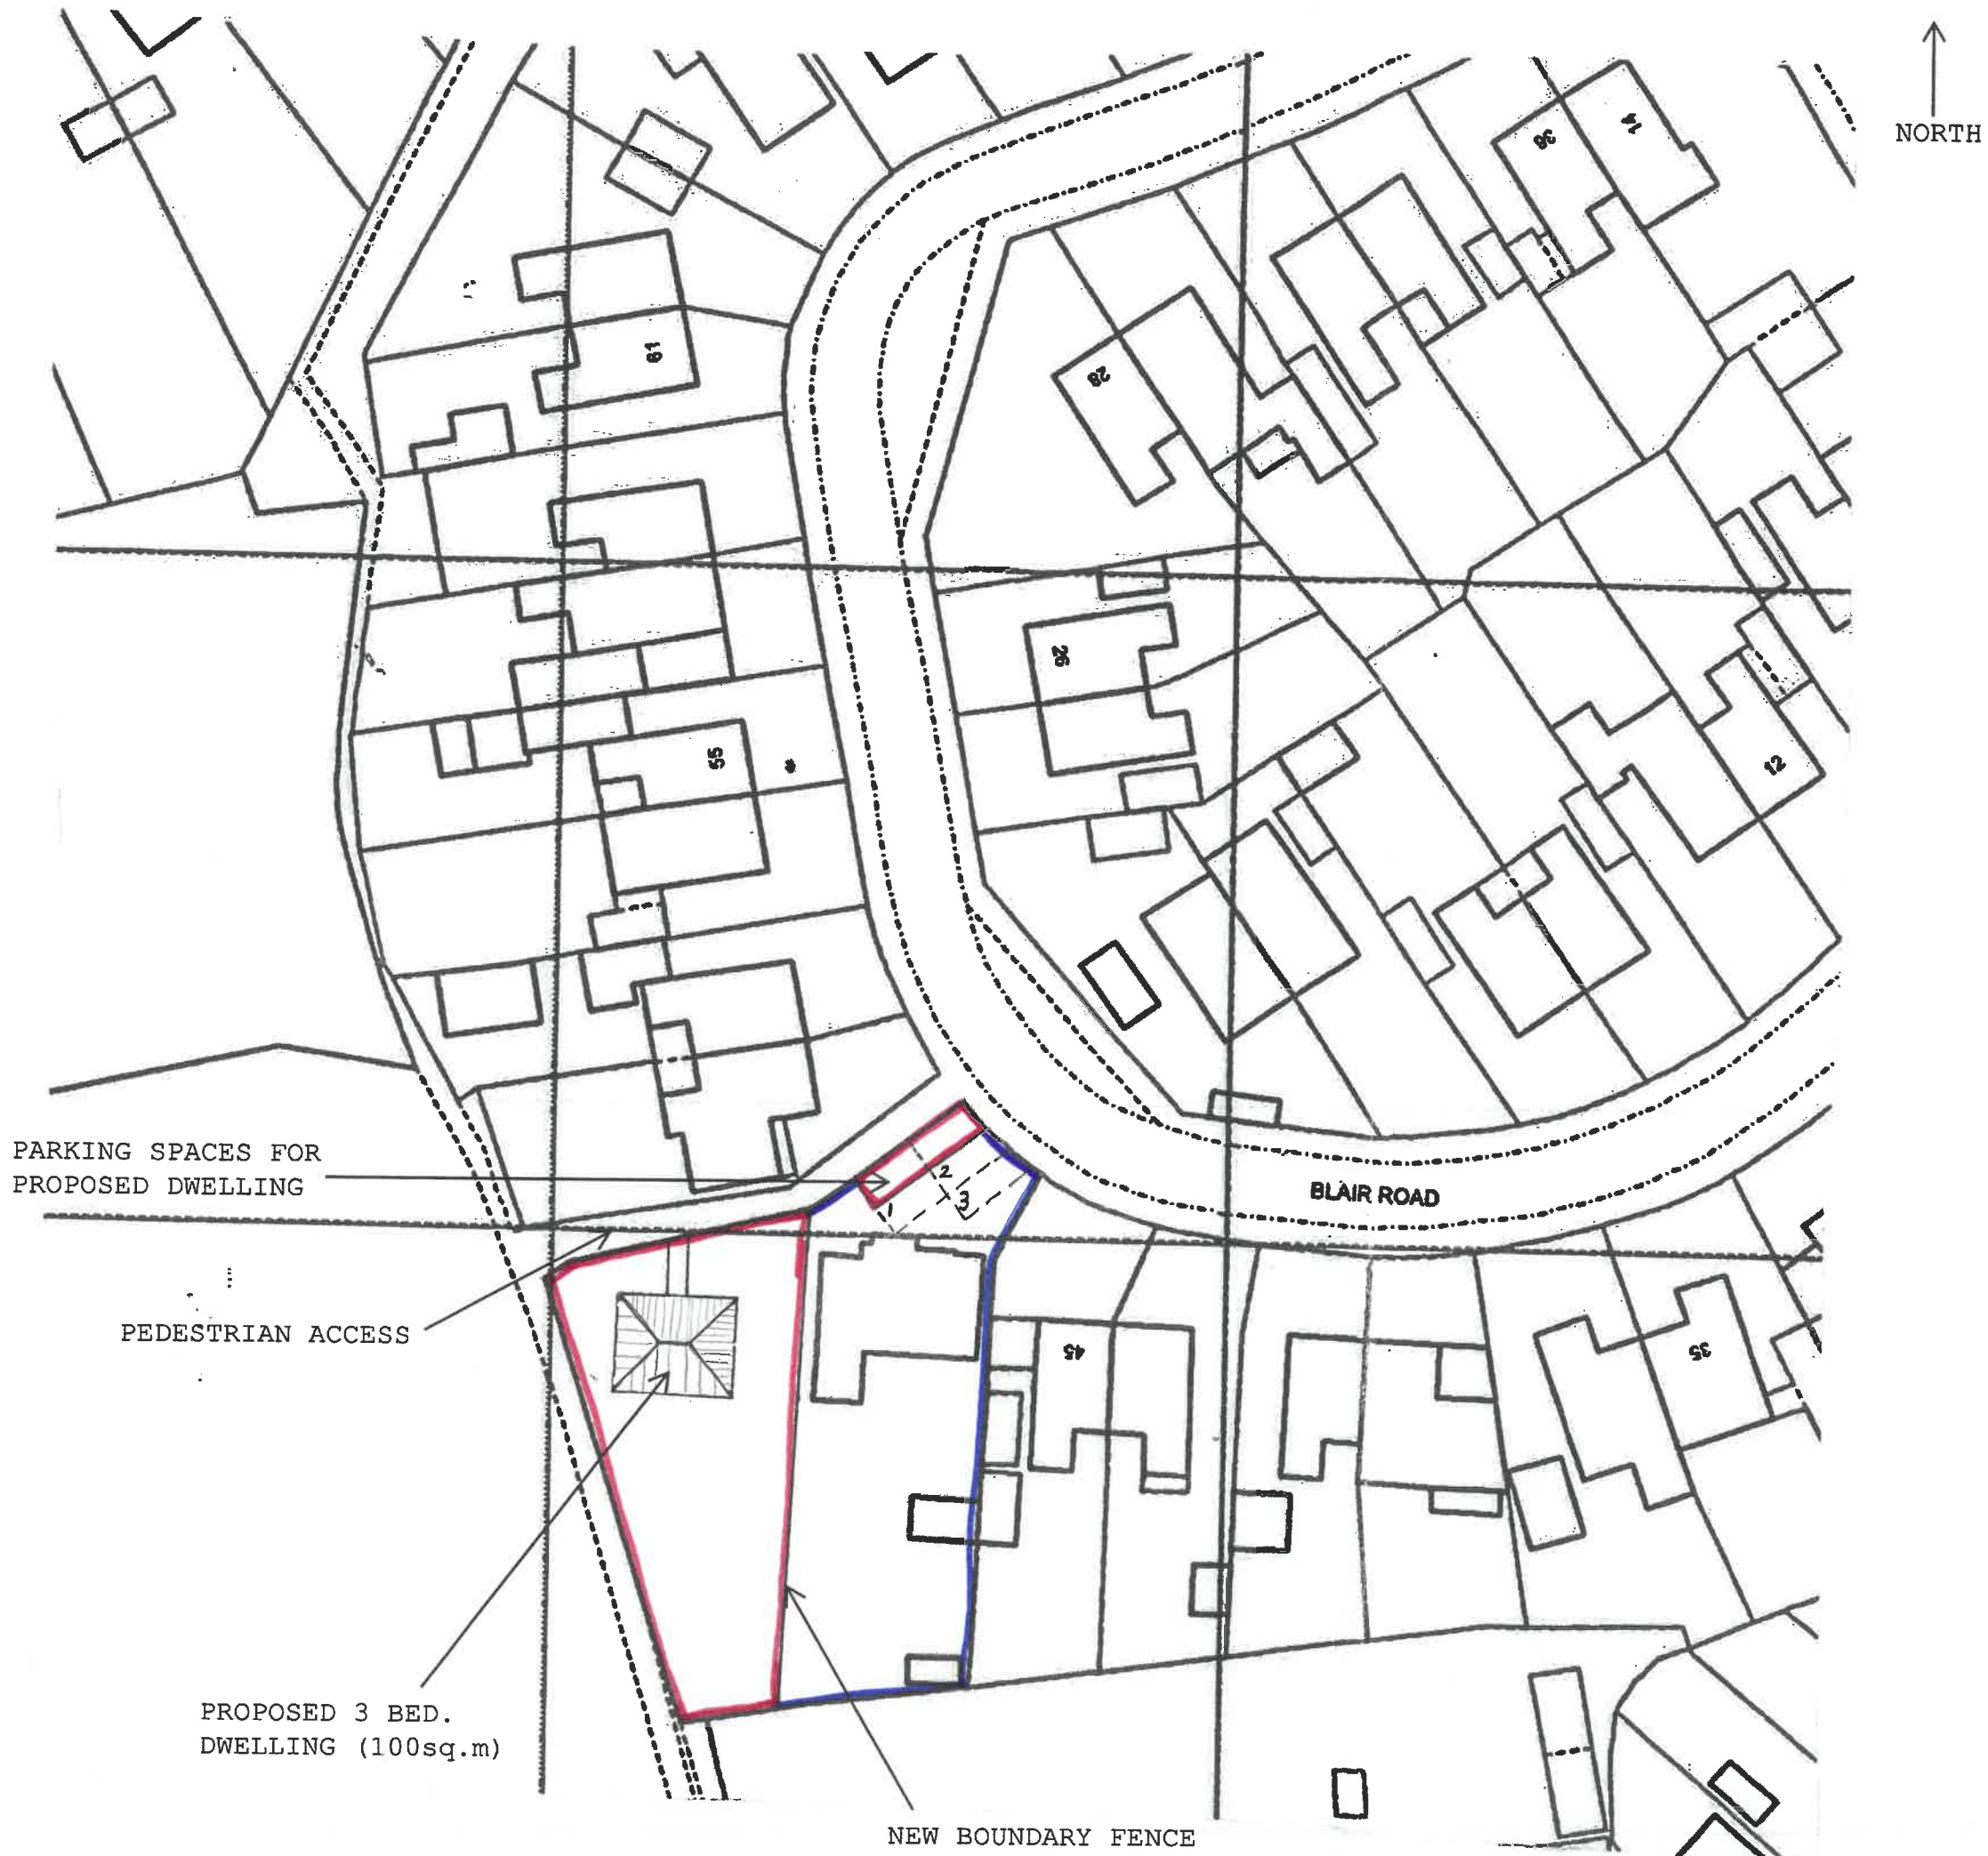

REV A : MARCH 2021 : PARKING DETAILS ADDED



**Willis & Co.**

Chartered Town Planners  
30 The Causeway, Chippenham, Wiltshire, SN15 3DB.  
Telephone: 01249 444975 Facsimile: 01249 655556  
Email: Willisplan@aol.com

Client: Robinson.  
Title: Blair House, Blair Road, Trowbridge, Wiltshire.

Site Plan.

Scale: 1:500 @ A3 Date: May 2020 Drawing no: RR-JH-02 -A

This drawing is copyright and may not be reproduced, in whole or part, without the express consent of Willis & Co.  
Reproduced from the Ordnance Survey map with the permission of the Controller of Her Majesty's Stationery  
Office, Licence Number AL 51841A/0001