



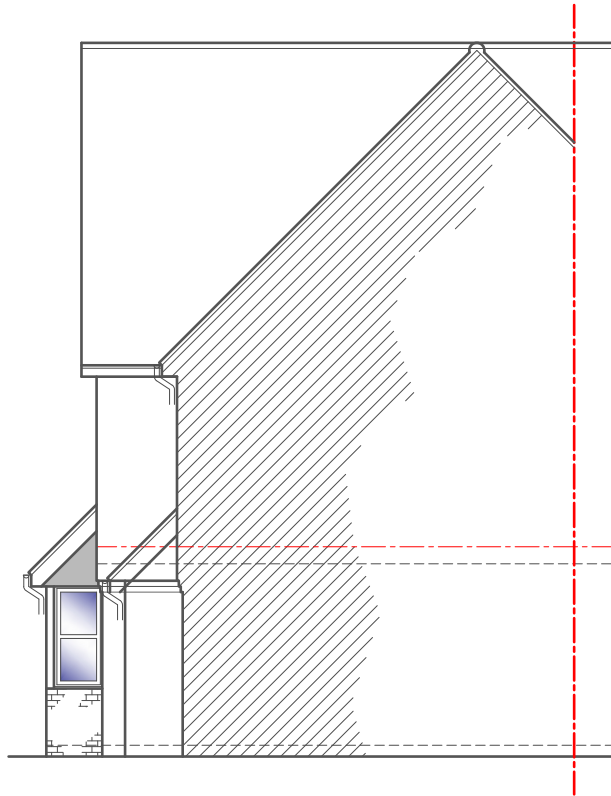


SIDE ELEVATION
Scale 1:100

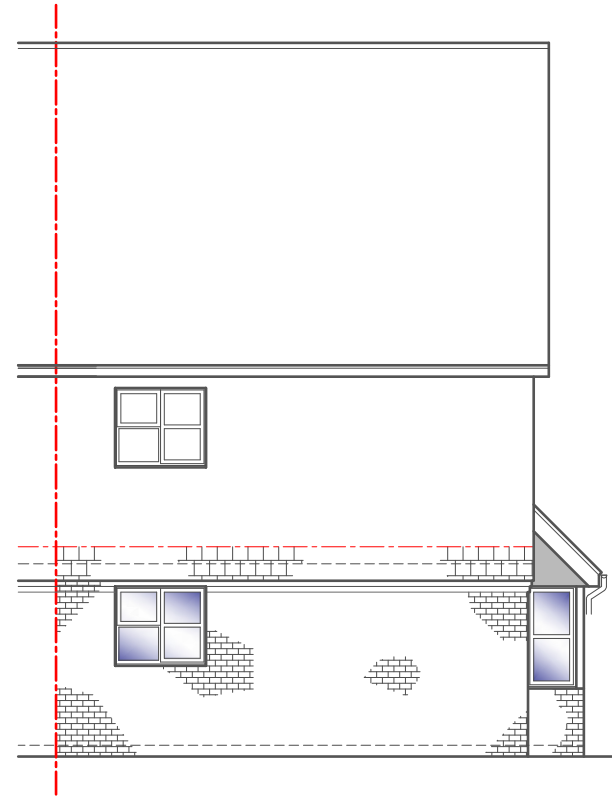

FRONT ELEVATION
Scale 1:100




SIDE ELEVATION
Scale 1:100

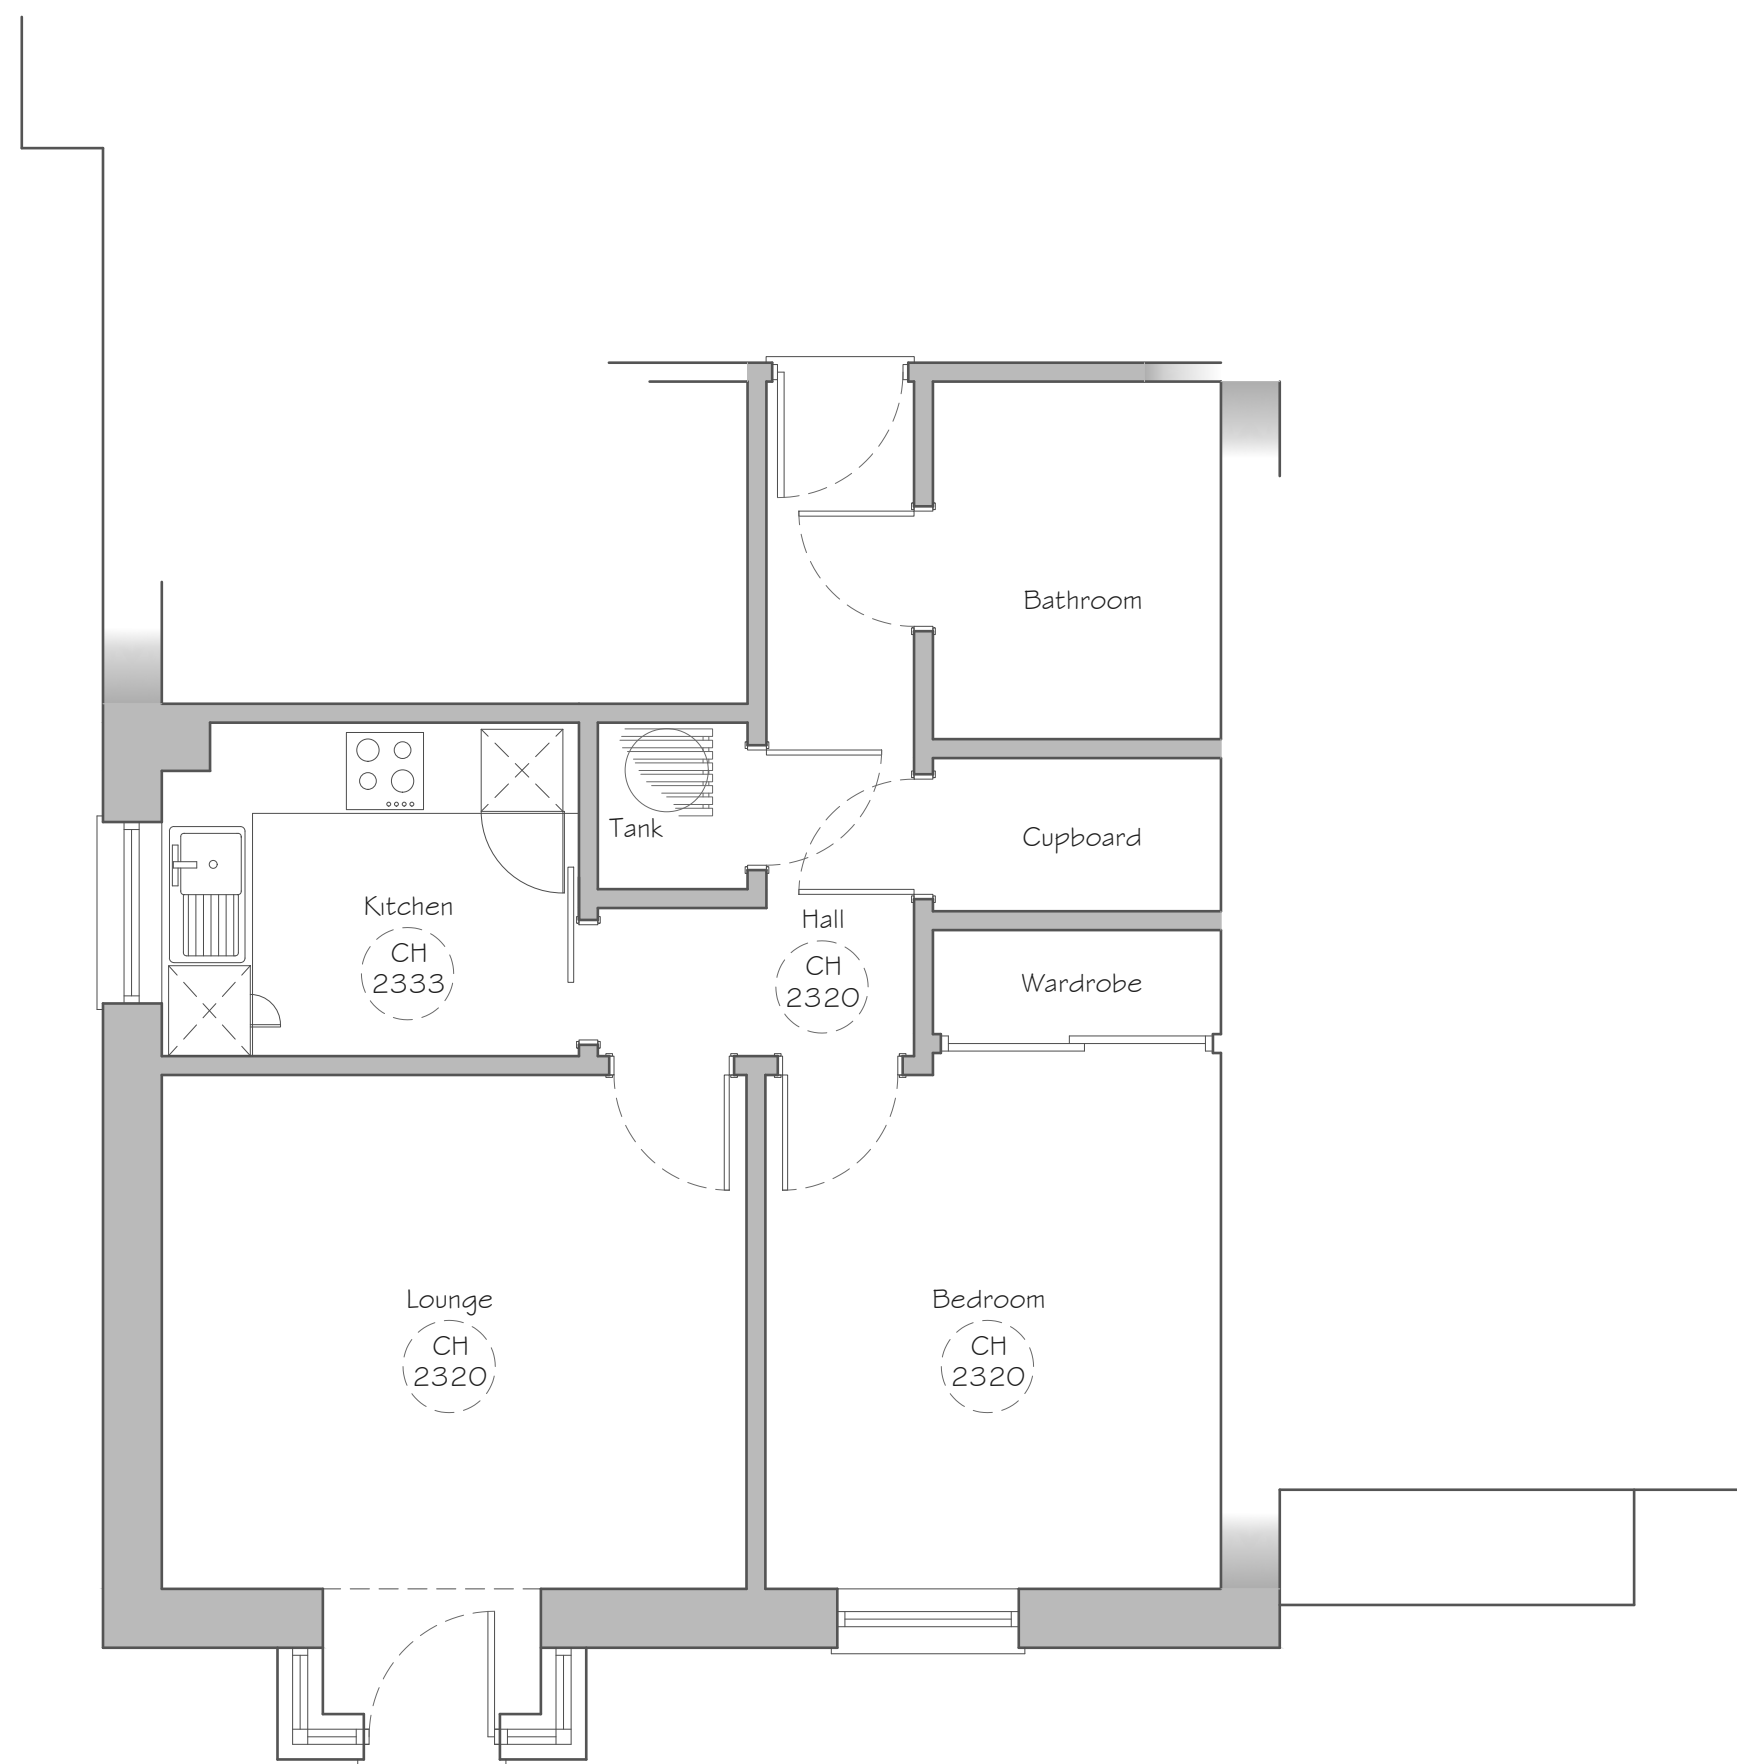

GROUND FLOOR PLAN
Scale 1:50




ROOF PLAN
Scale 1:100

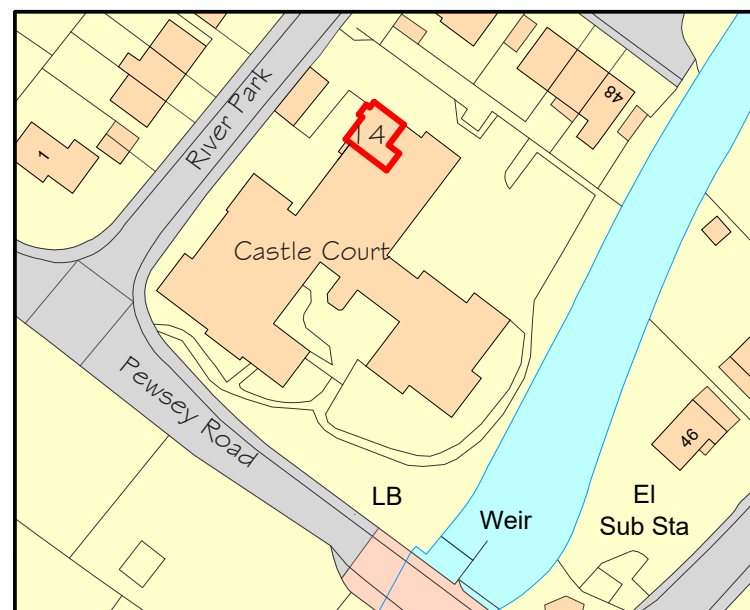


Ordnance Survey, (c) Crown Copyright 2025. All rights reserved. Licence number 100022432

LOCATION PLAN
Scale 1:1250

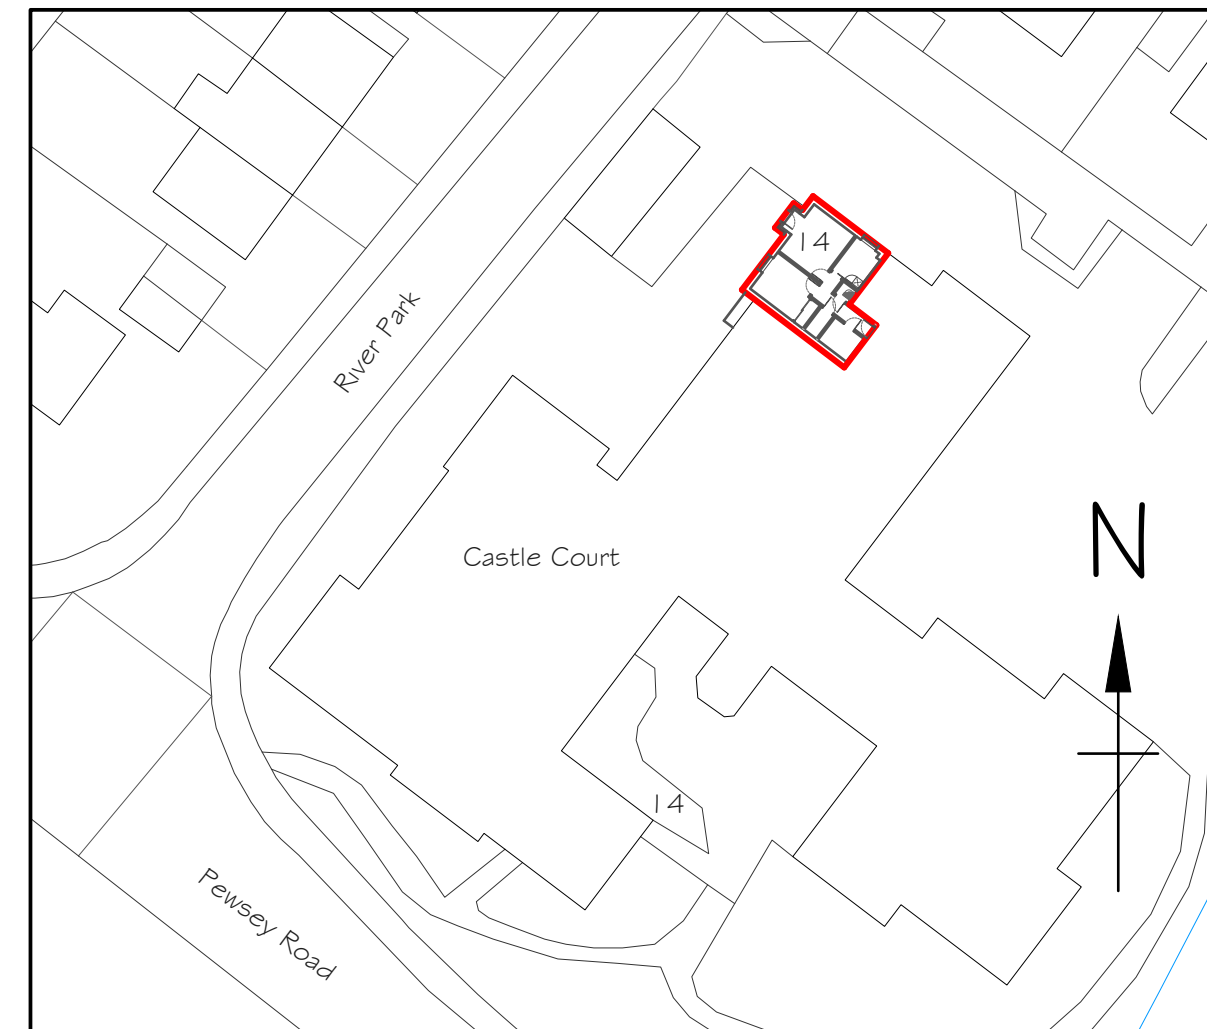

BLOCK PLAN
Scale 1:500

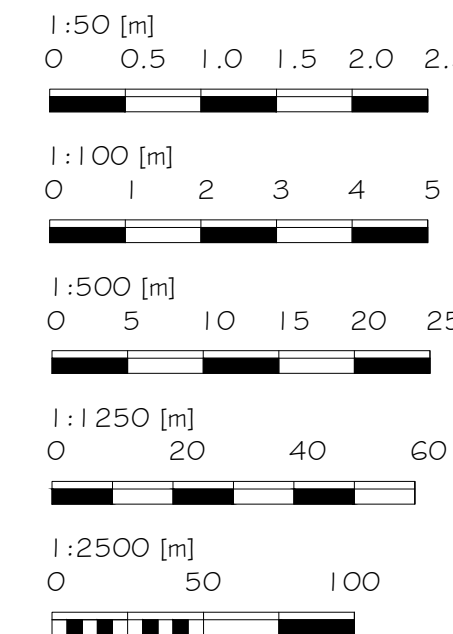

Alex Dawson
www.addraughting.co.uk
alex@addraughting.co.uk
01672 511412
07791 341698

59 Barrow Close
Marlborough
Wiltshire
SN8 2BE



AD DRAUGHTING
ARCHITECTURAL SERVICES

Client

PENELOPE ELIAS

Job Title

REPLACEMENT DOOR AT:
14 CASTLE COURT,
RIVER PARK,
MARLBOROUGH,
WILTSHIRE,
SN8 1XG.

Drawing Title

PROPOSED ELEVATIONS AND PLANS

Scale

A5 SHOWN

Date

10/11/2024

Drawn

AD

Drawing No.

1592-02

Rev

-