




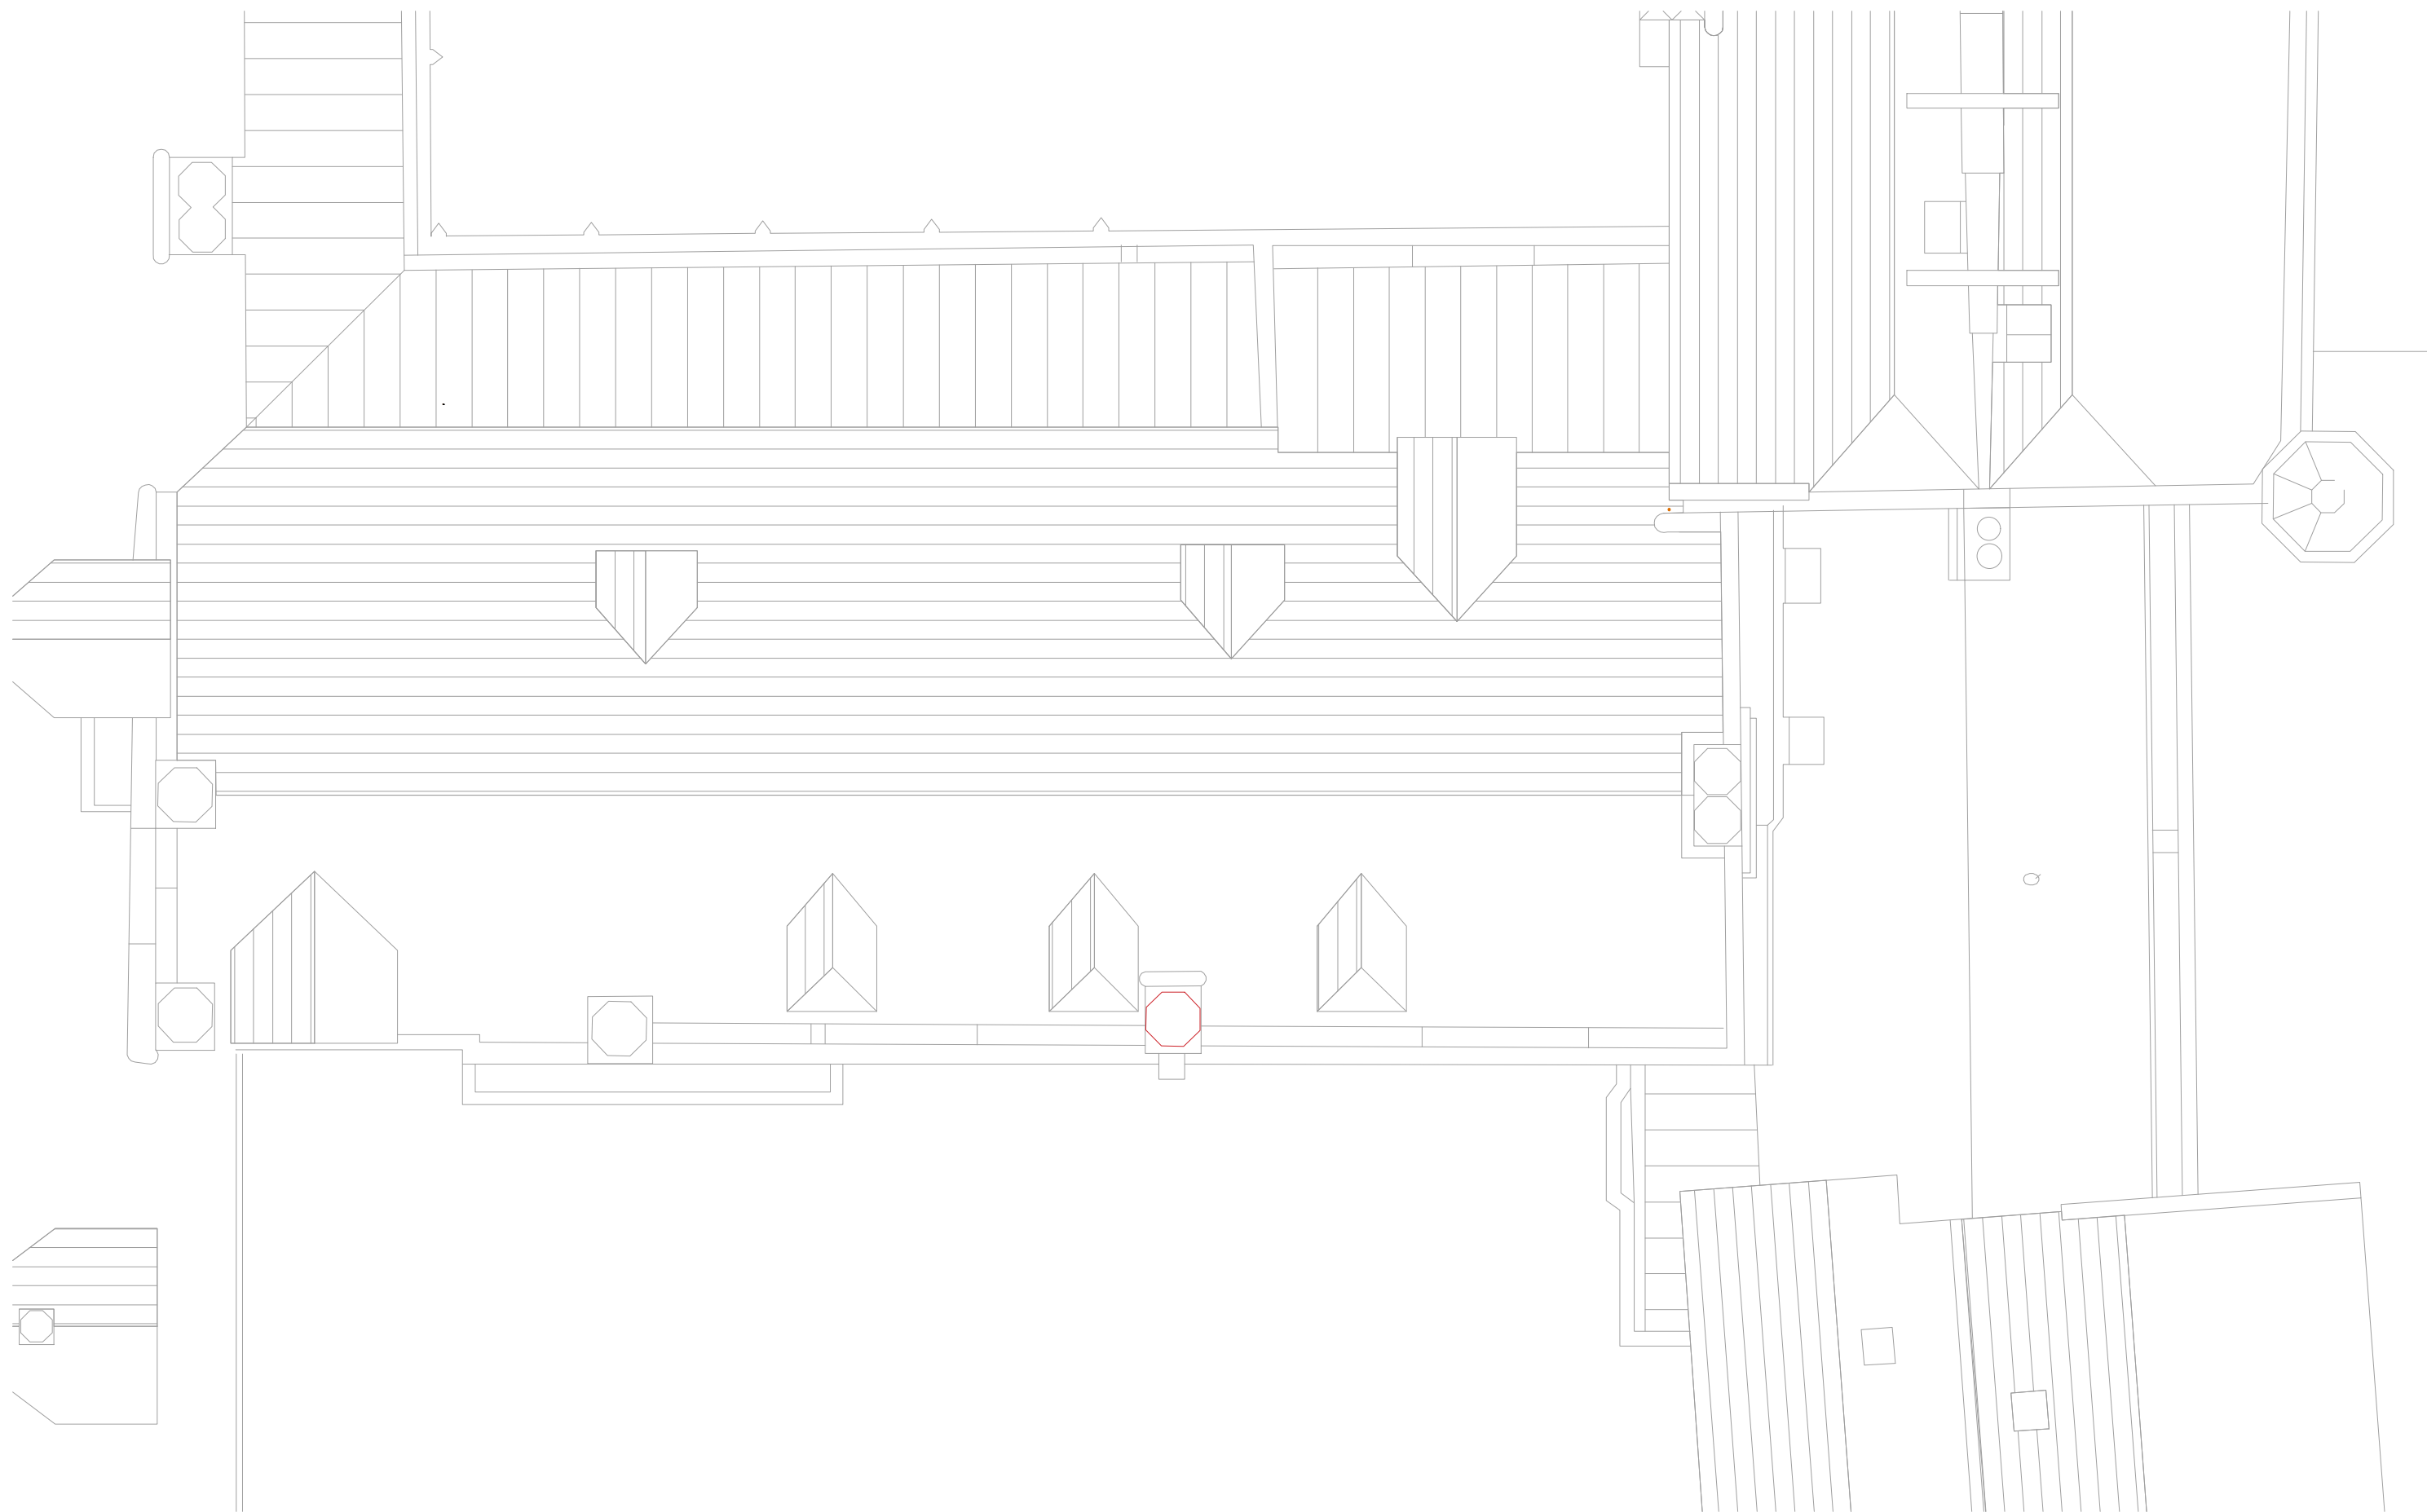


1 PARTIAL ROOF PLAN - AS EXISTING
010 1:100

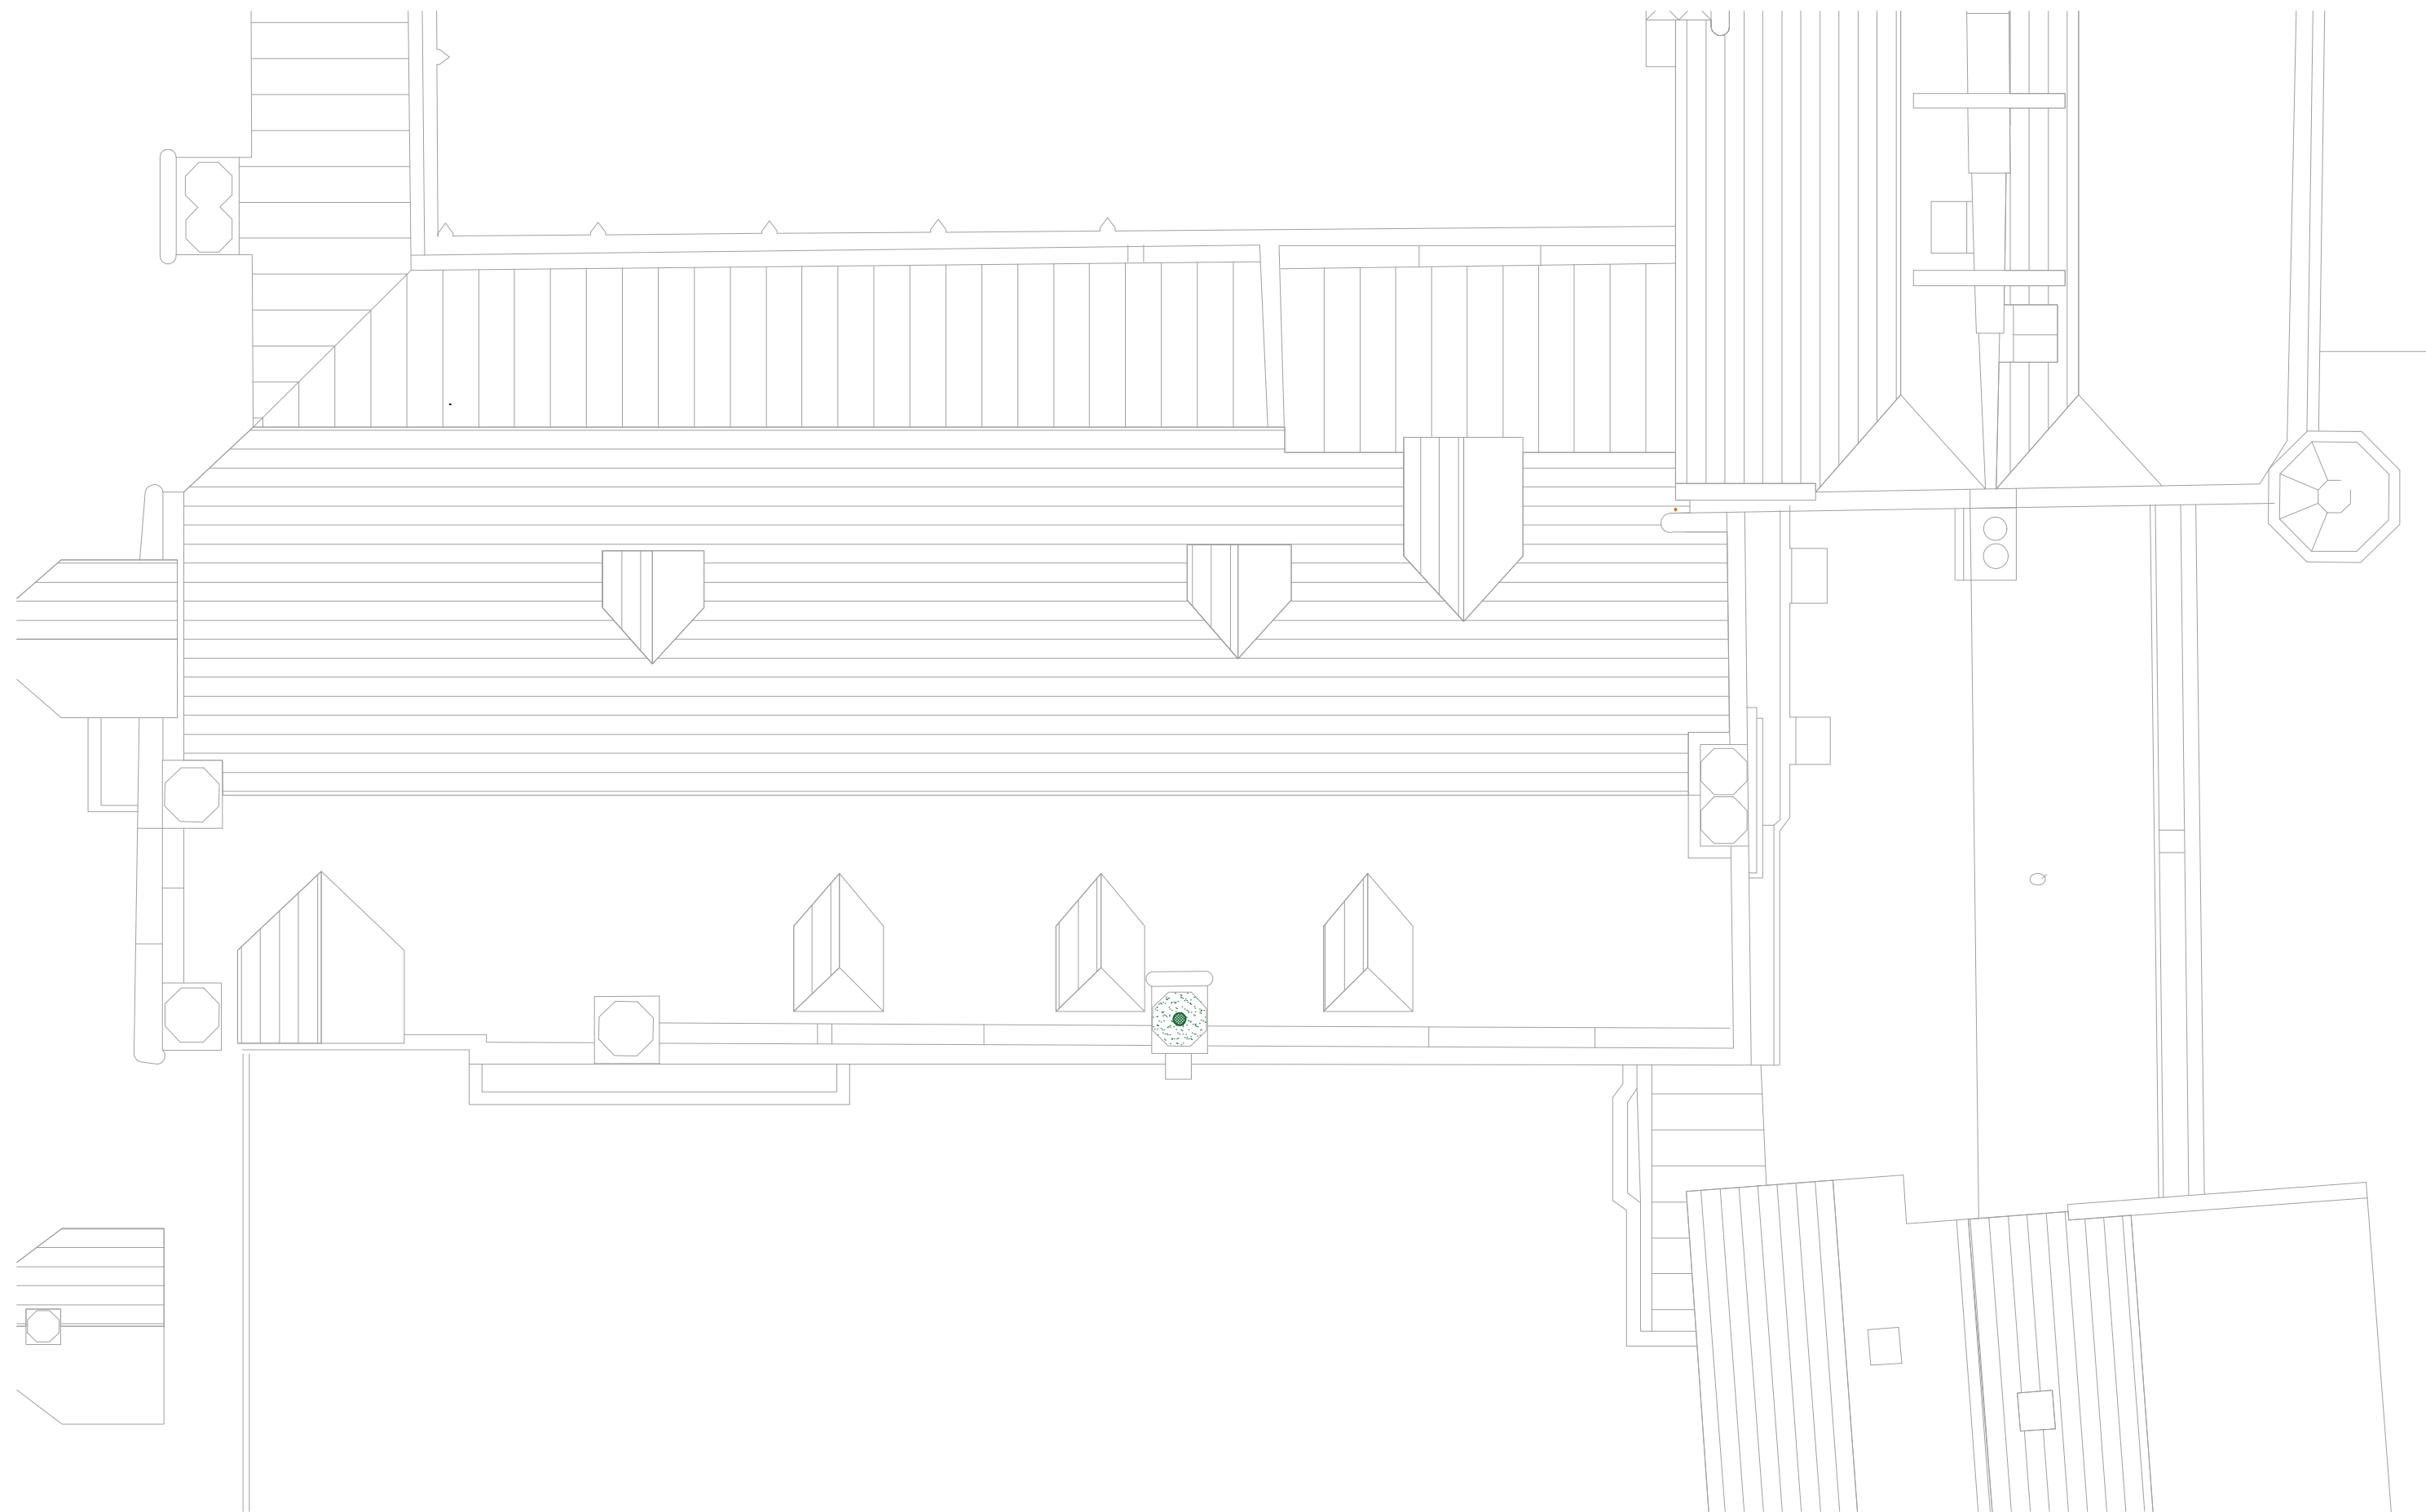

3 PARTIAL ROOF PLAN - AS IMPLEMENTED
010 1:100

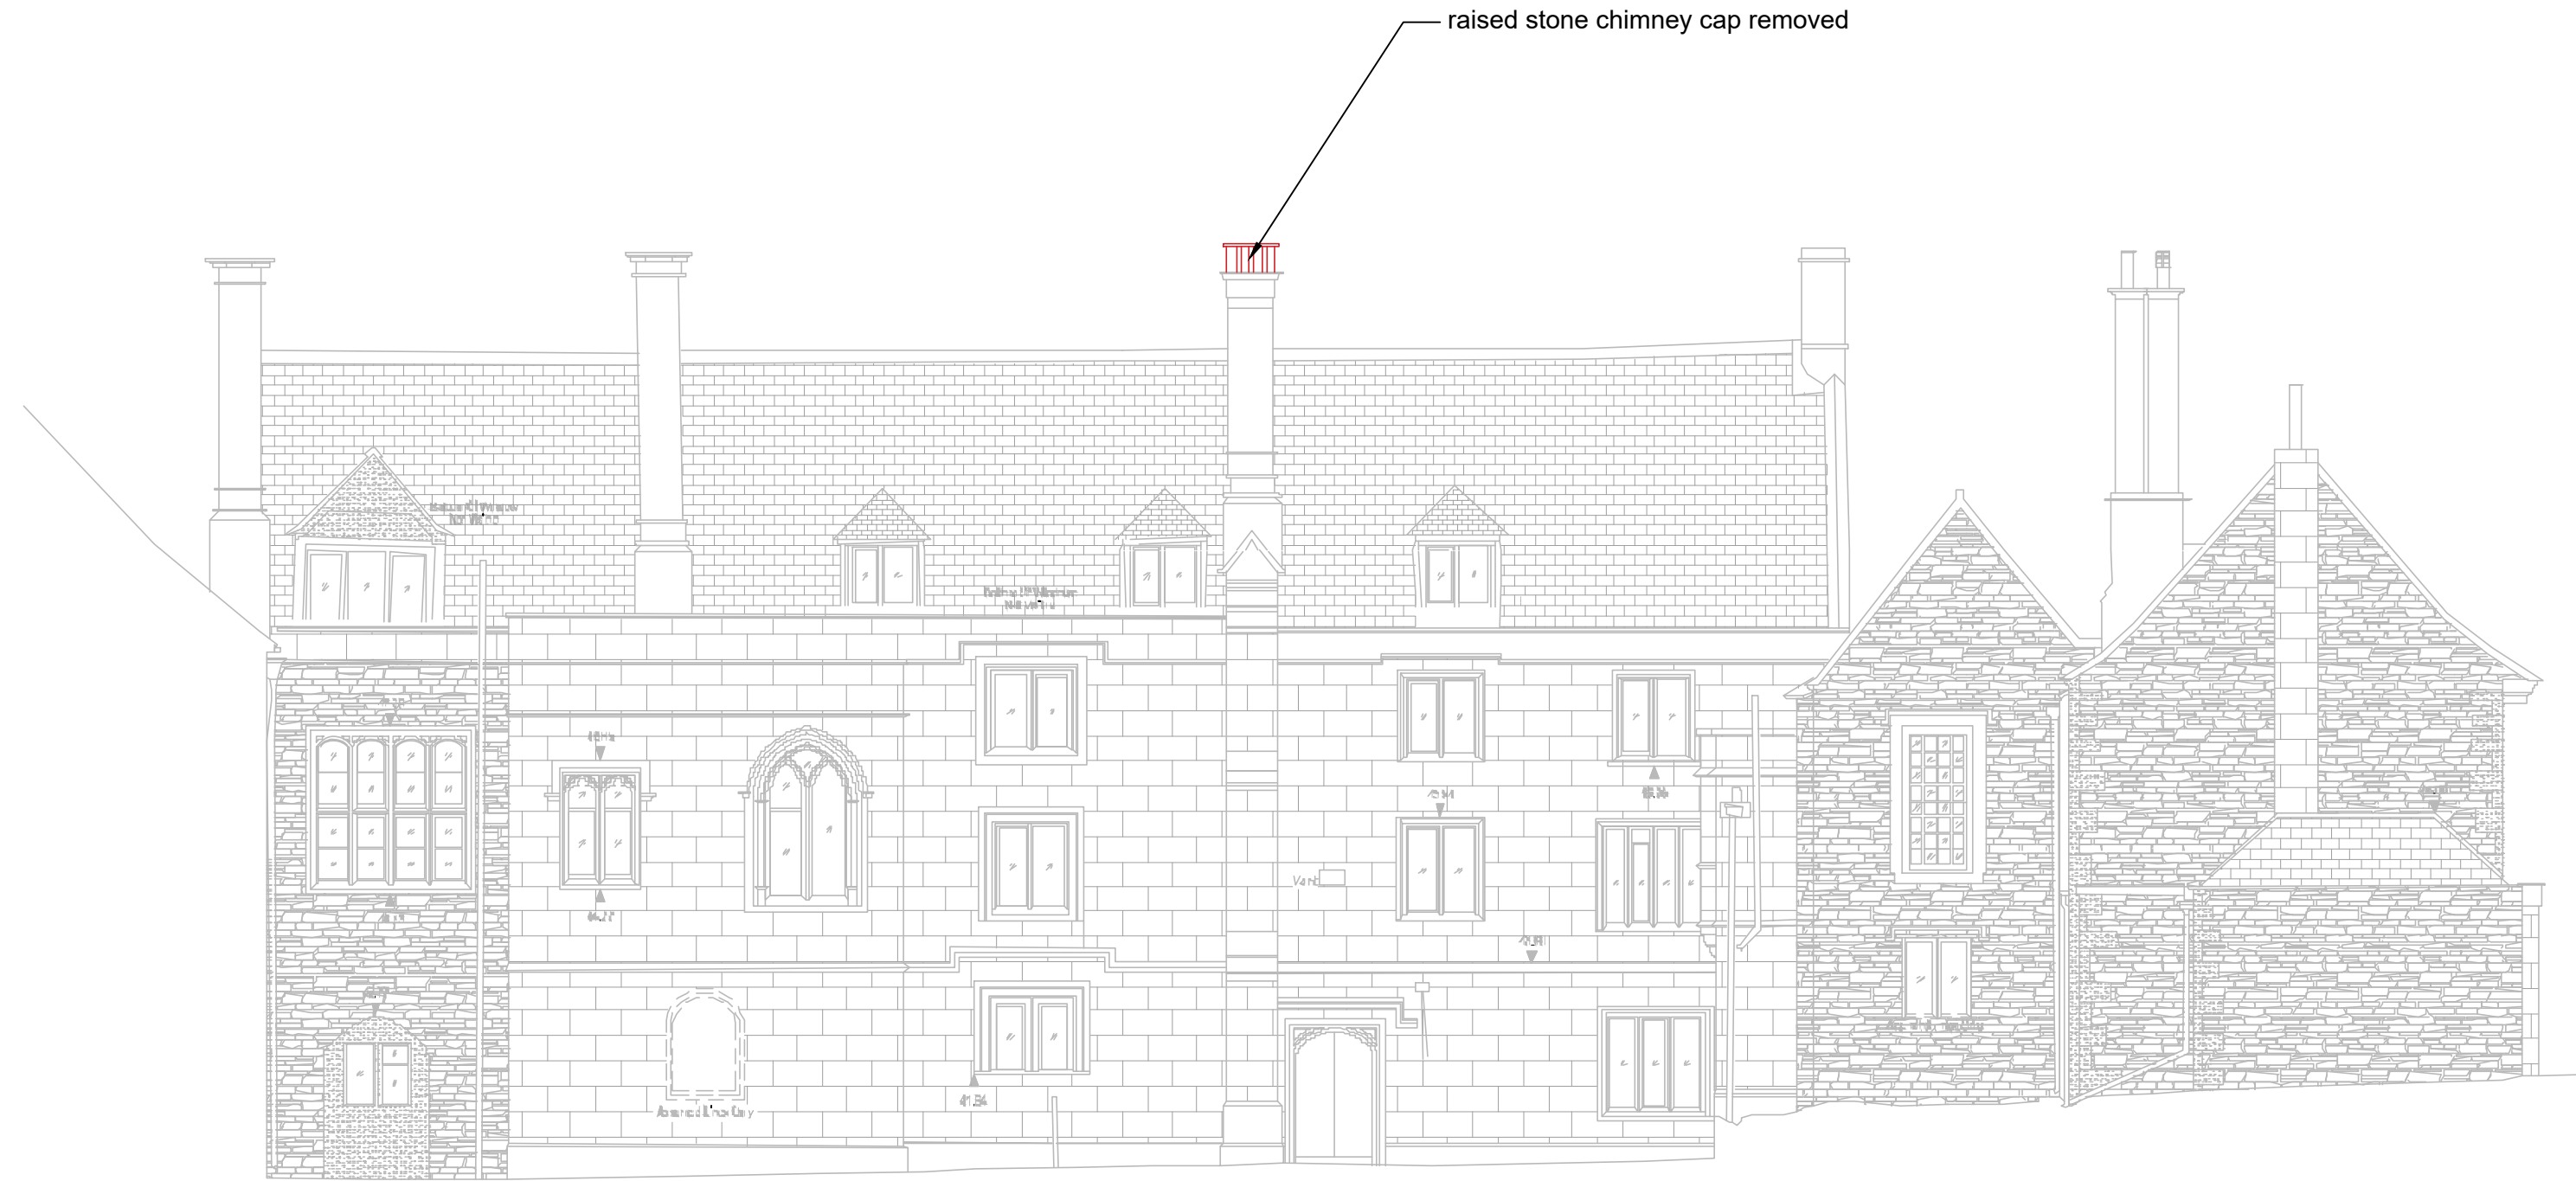

2 NORTH ELEVATION (COURTYARD) AS EXISTING
010 1:100

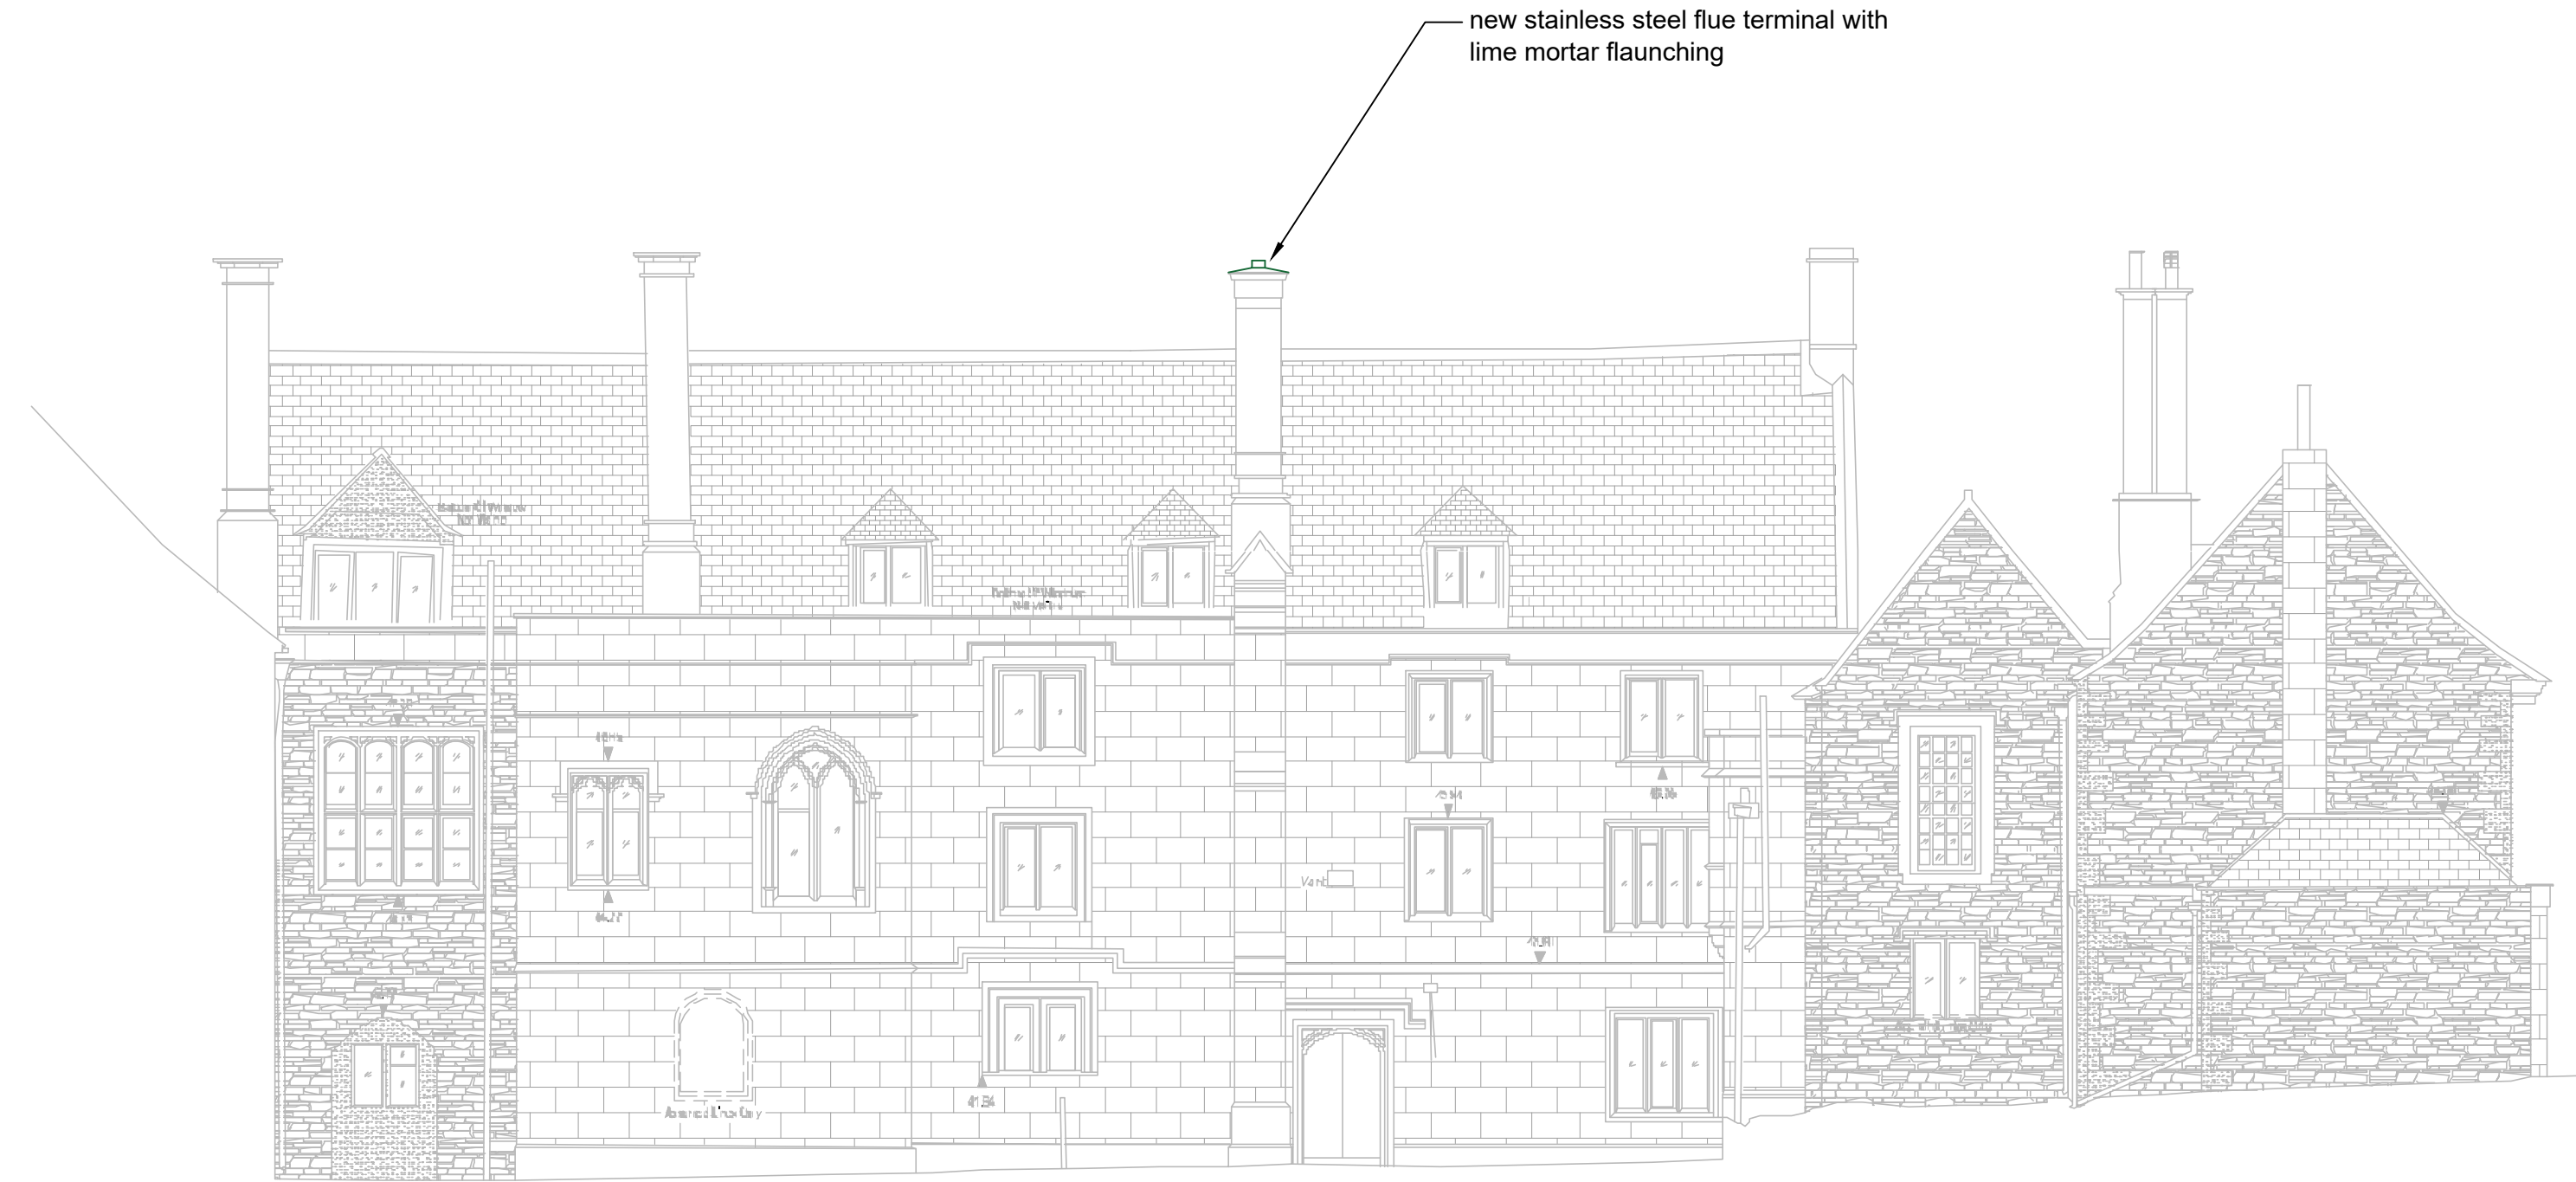

4 NORTH ELEVATION (COURTYARD) AS IMPLEMENTED
010 1:100

This drawing must not be scaled.

The Principal Contractor is to verify all dimensions, levels and datums prior to commencement of work.




Any discrepancies are to be reported immediately to the Supervising Officer.

Variations and modifications to the work shown on these drawings are not to be carried out without the written permission of the Project Officer.

This drawing is the property of The National Trust. The information shown is to be treated as confidential and must not be copied, reproduced or disclosed to any third person without the The National Trust's written permission.

Maps are reproduced by permission of Ordnance Survey. © Crown copyright and database right 2011. All rights reserved. Ordnance Survey licence number AL 100023974

Revision	By	Date	Details

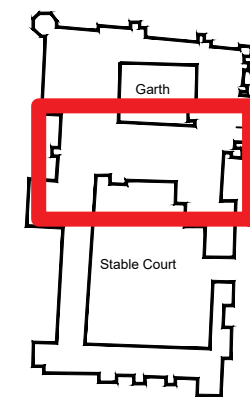 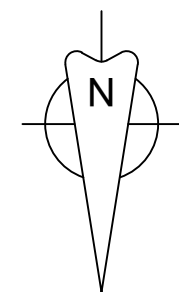

area of plan extract

Estate / Property

LACOCK ABBEY
WILTSHIRE

Drawing Title

ALTERATIONS TO CHIMNEY CAP
PLAN AND ELEVATION AS EXISTING AND AS IMPLEMENTED

Drawn By
JJ

Date
04/11/2022

Drawing No
010

Scale @ A1
1:100

Revision
-



SOUTH WEST REGION
Devon Office
Killerton House
Broadclyst
Exeter
Devon
EX5 3LE