

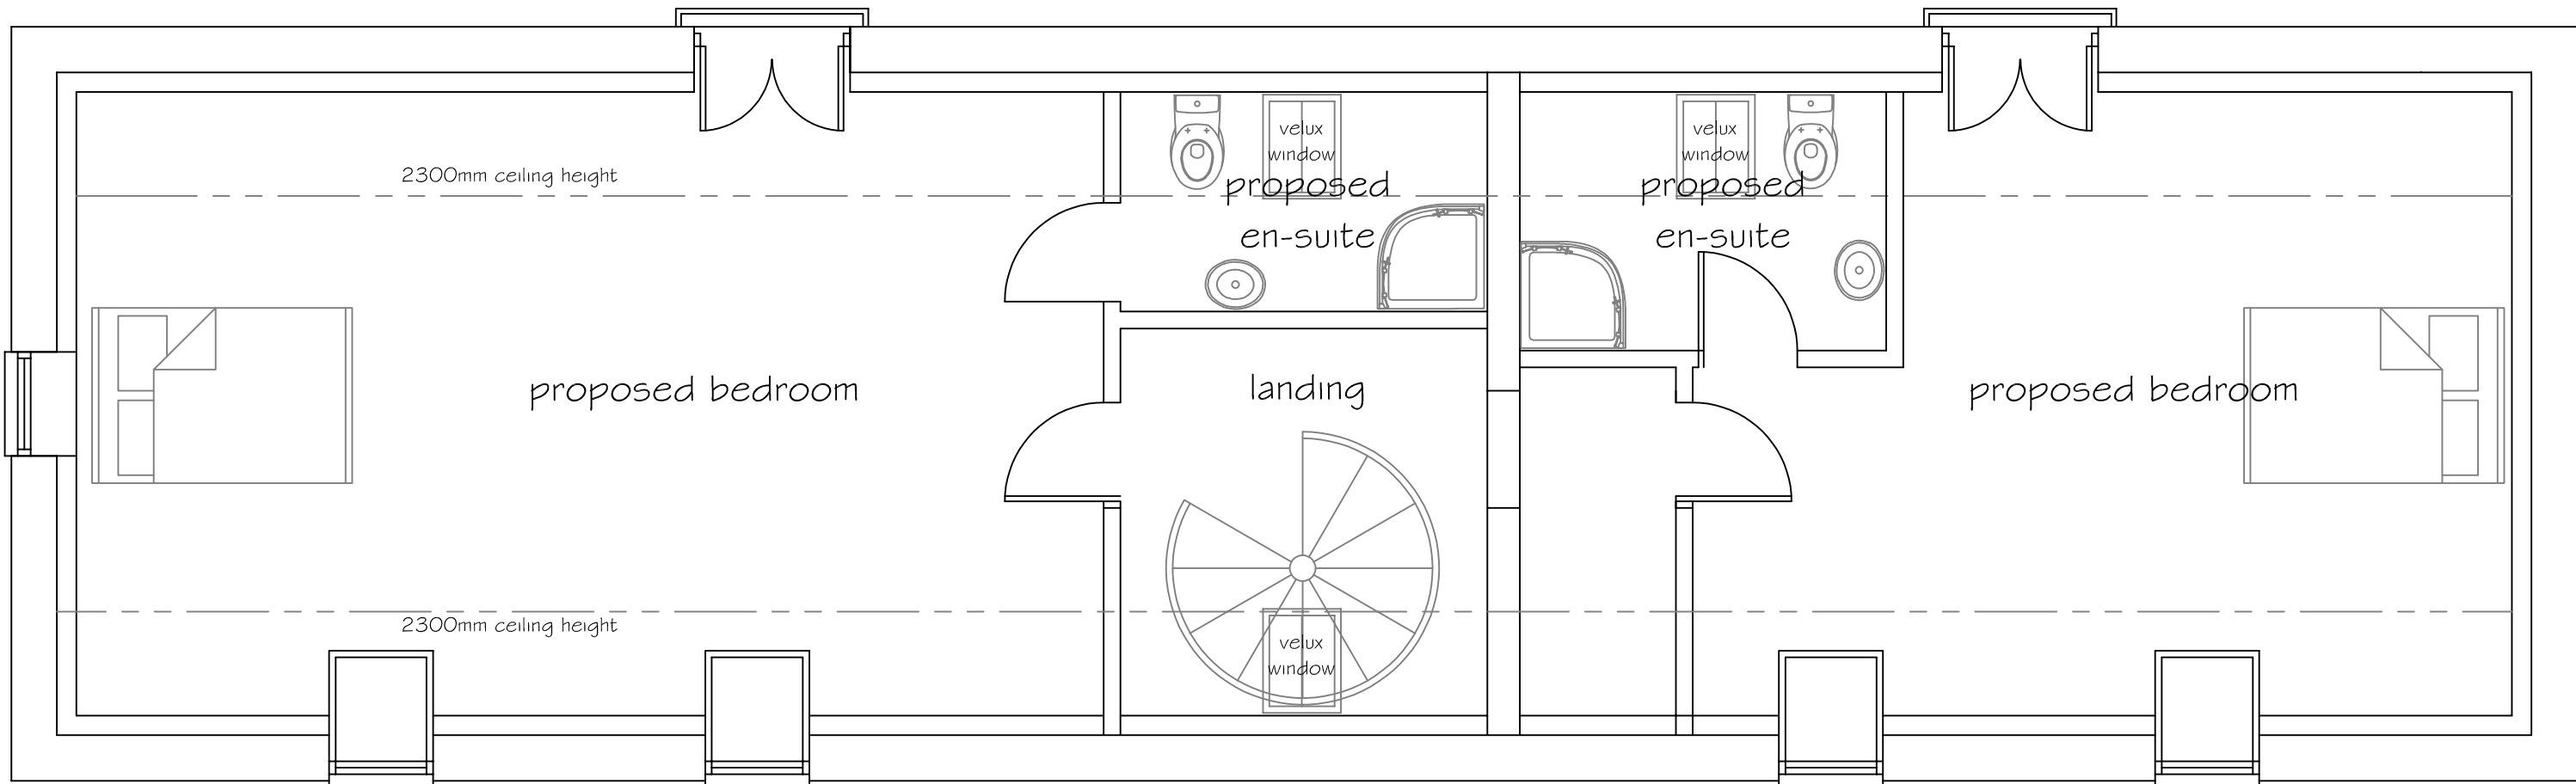


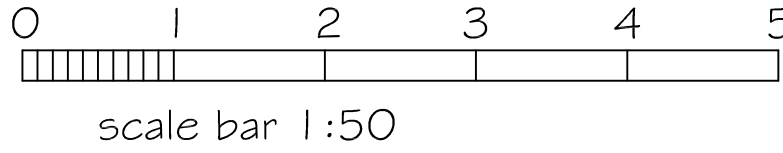

PROPOSED FIRST FLOOR 1:50

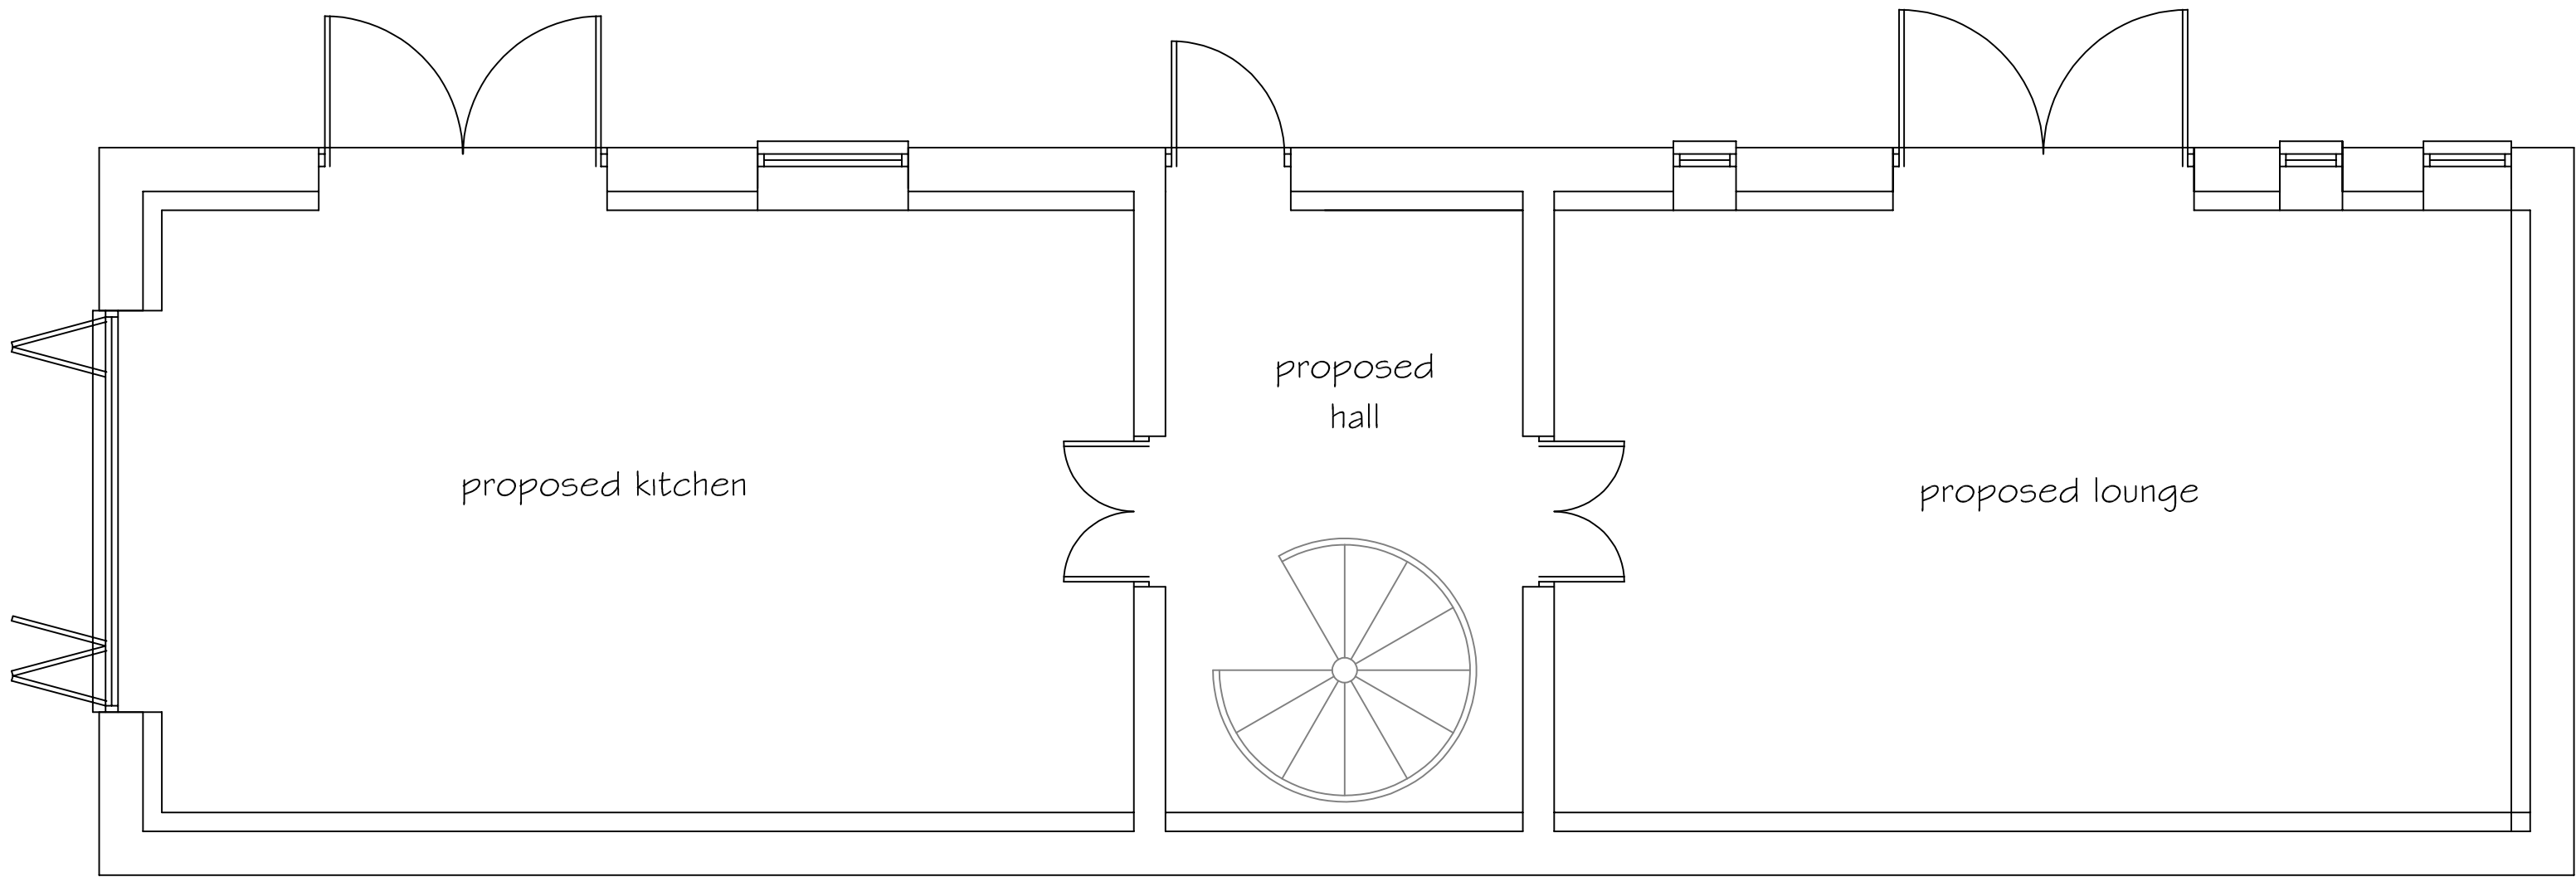

PROPOSED GROUND FLOOR 1:50

SJF PLANNING & DESIGN SERVICE 01225 782078 simonnearthebell@gmail.com		
PROPOSED BARN CONVERSION TO ACCOMMODATION		
CLIENT MR G WALTERS		
LOCATION MANOR FARM SANDRIDGE COMMON MELKSHAM SN12 7QT		
TITLE PROPOSED FLOOR PLANS		
DRG NO	ISSUE	DATE
2129-2	1	JULY 2022