

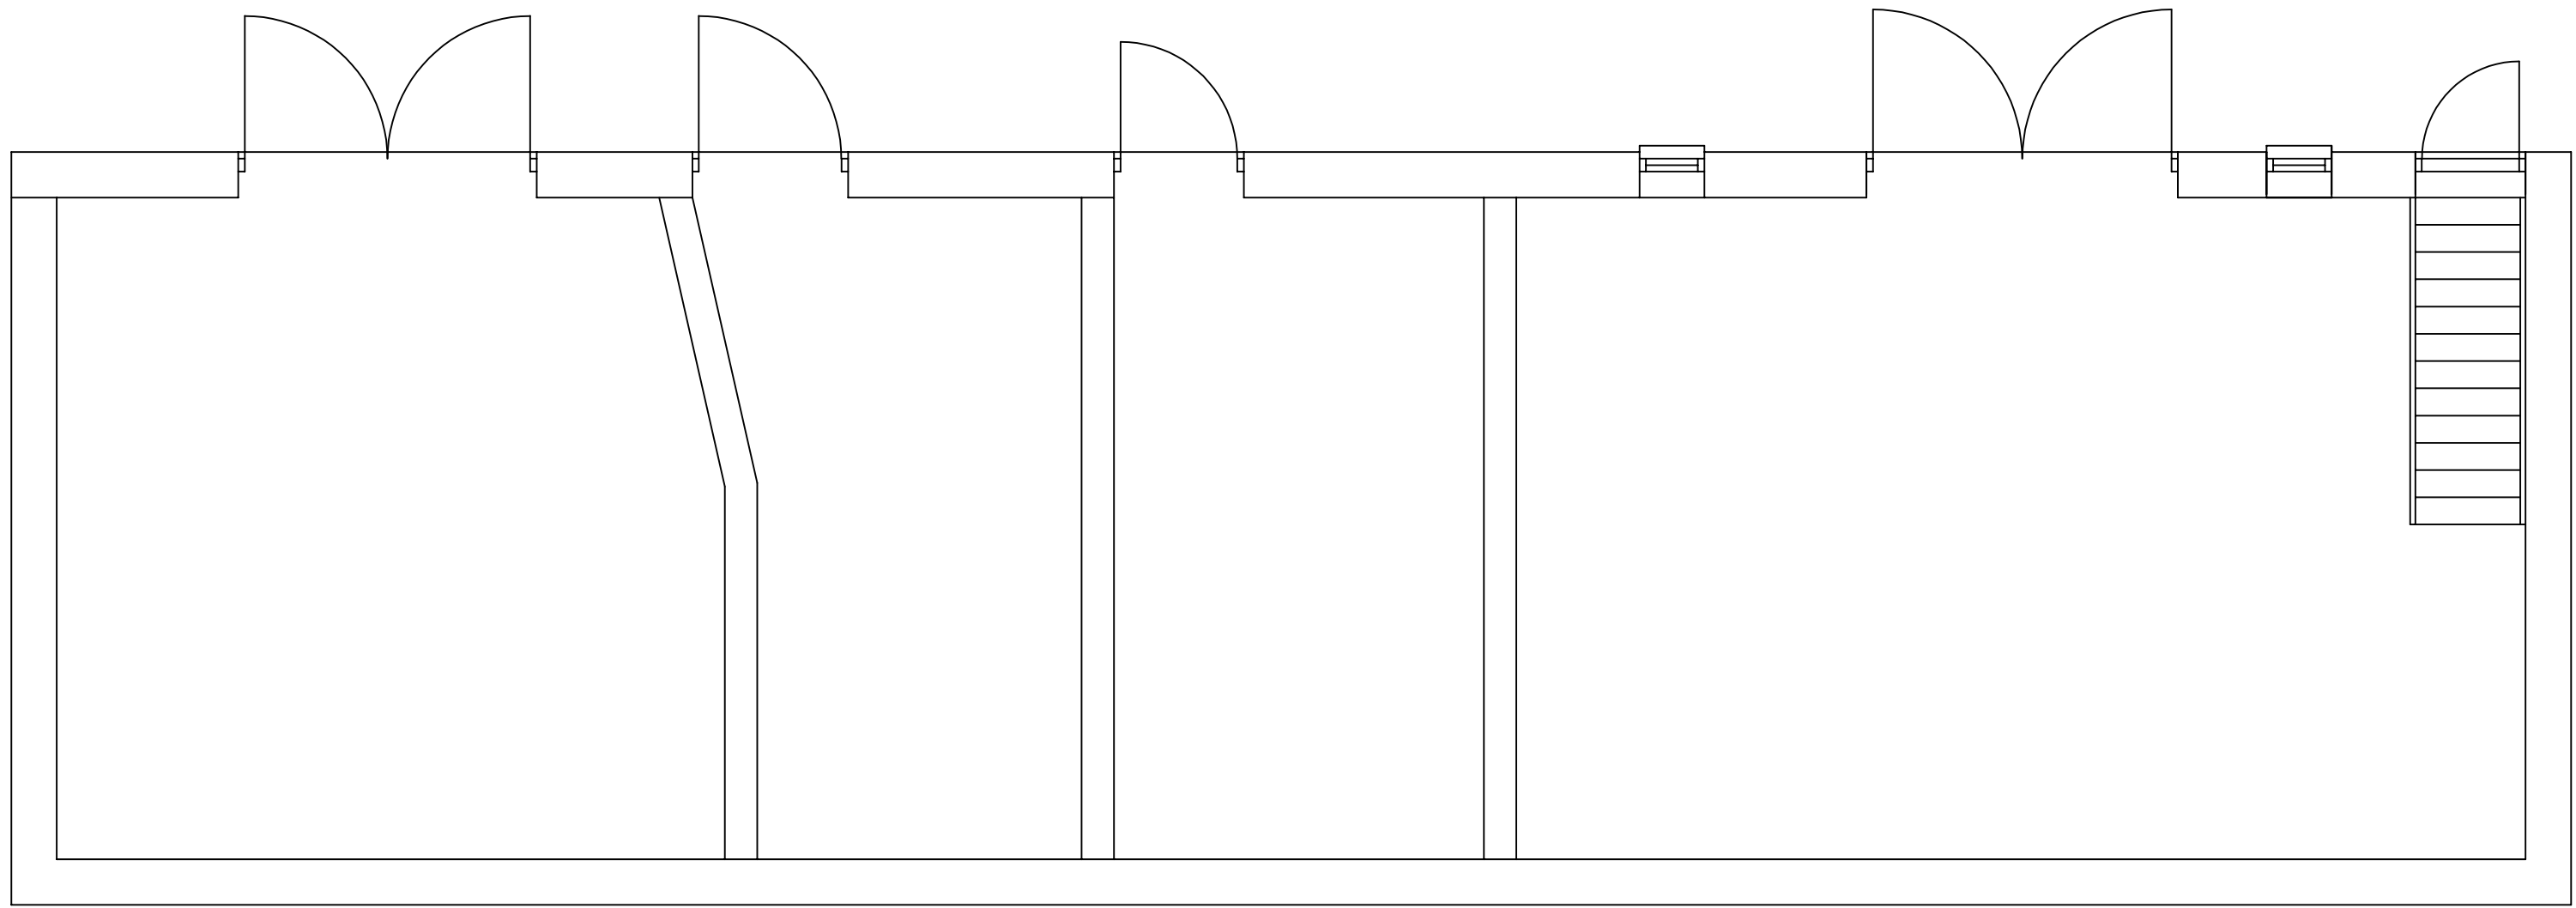


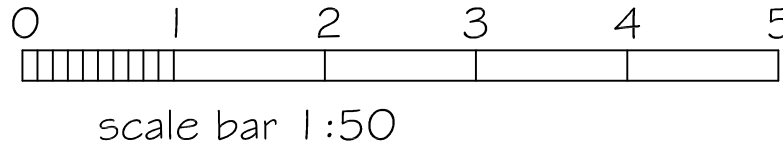

EXISTING FIRST FLOOR 1:50

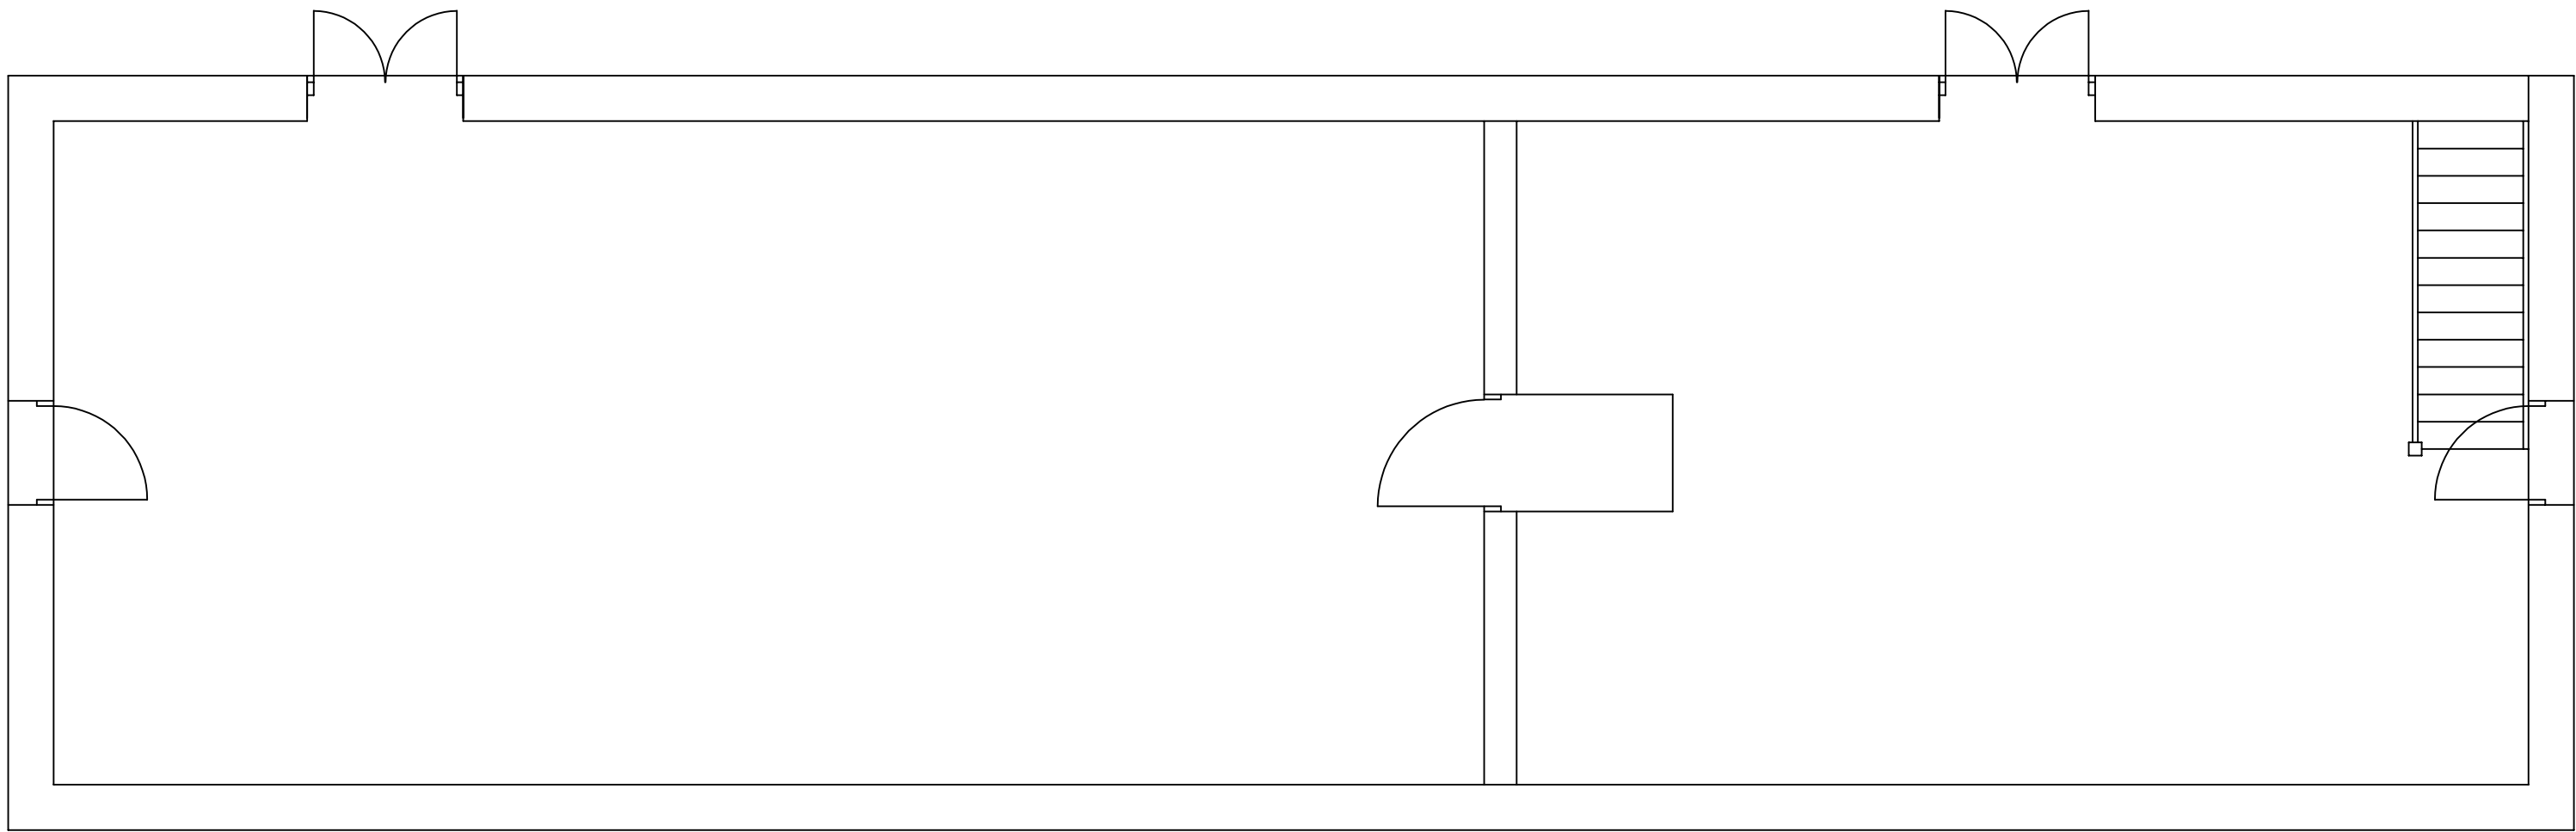

EXISTING GROUND FLOOR 1:50

SJF PLANNING & DESIGN SERVICE 01225 782078 simonnearthebell@gmail.com		
PROPOSED BARN CONVERSION TO ACCOMMODATION		
CLIENT MR G WALTERS		
LOCATION MANOR FARM SANDRIDGE COMMON MELKSHAM SN1 2 7QT		
TITLE EXISTING FLOOR PLANS		
DRG NO	ISSUE	DATE
2129-3	1	JULY 2022