
 


Planning

CLIENT  
Mr & Mrs Luxford  
ADDRESS  
3A Providence Lane  
Corsham,  
SN13 9DJ

Note: Roof plan not surveyed. Exact  
ridge locations shown in elevation.

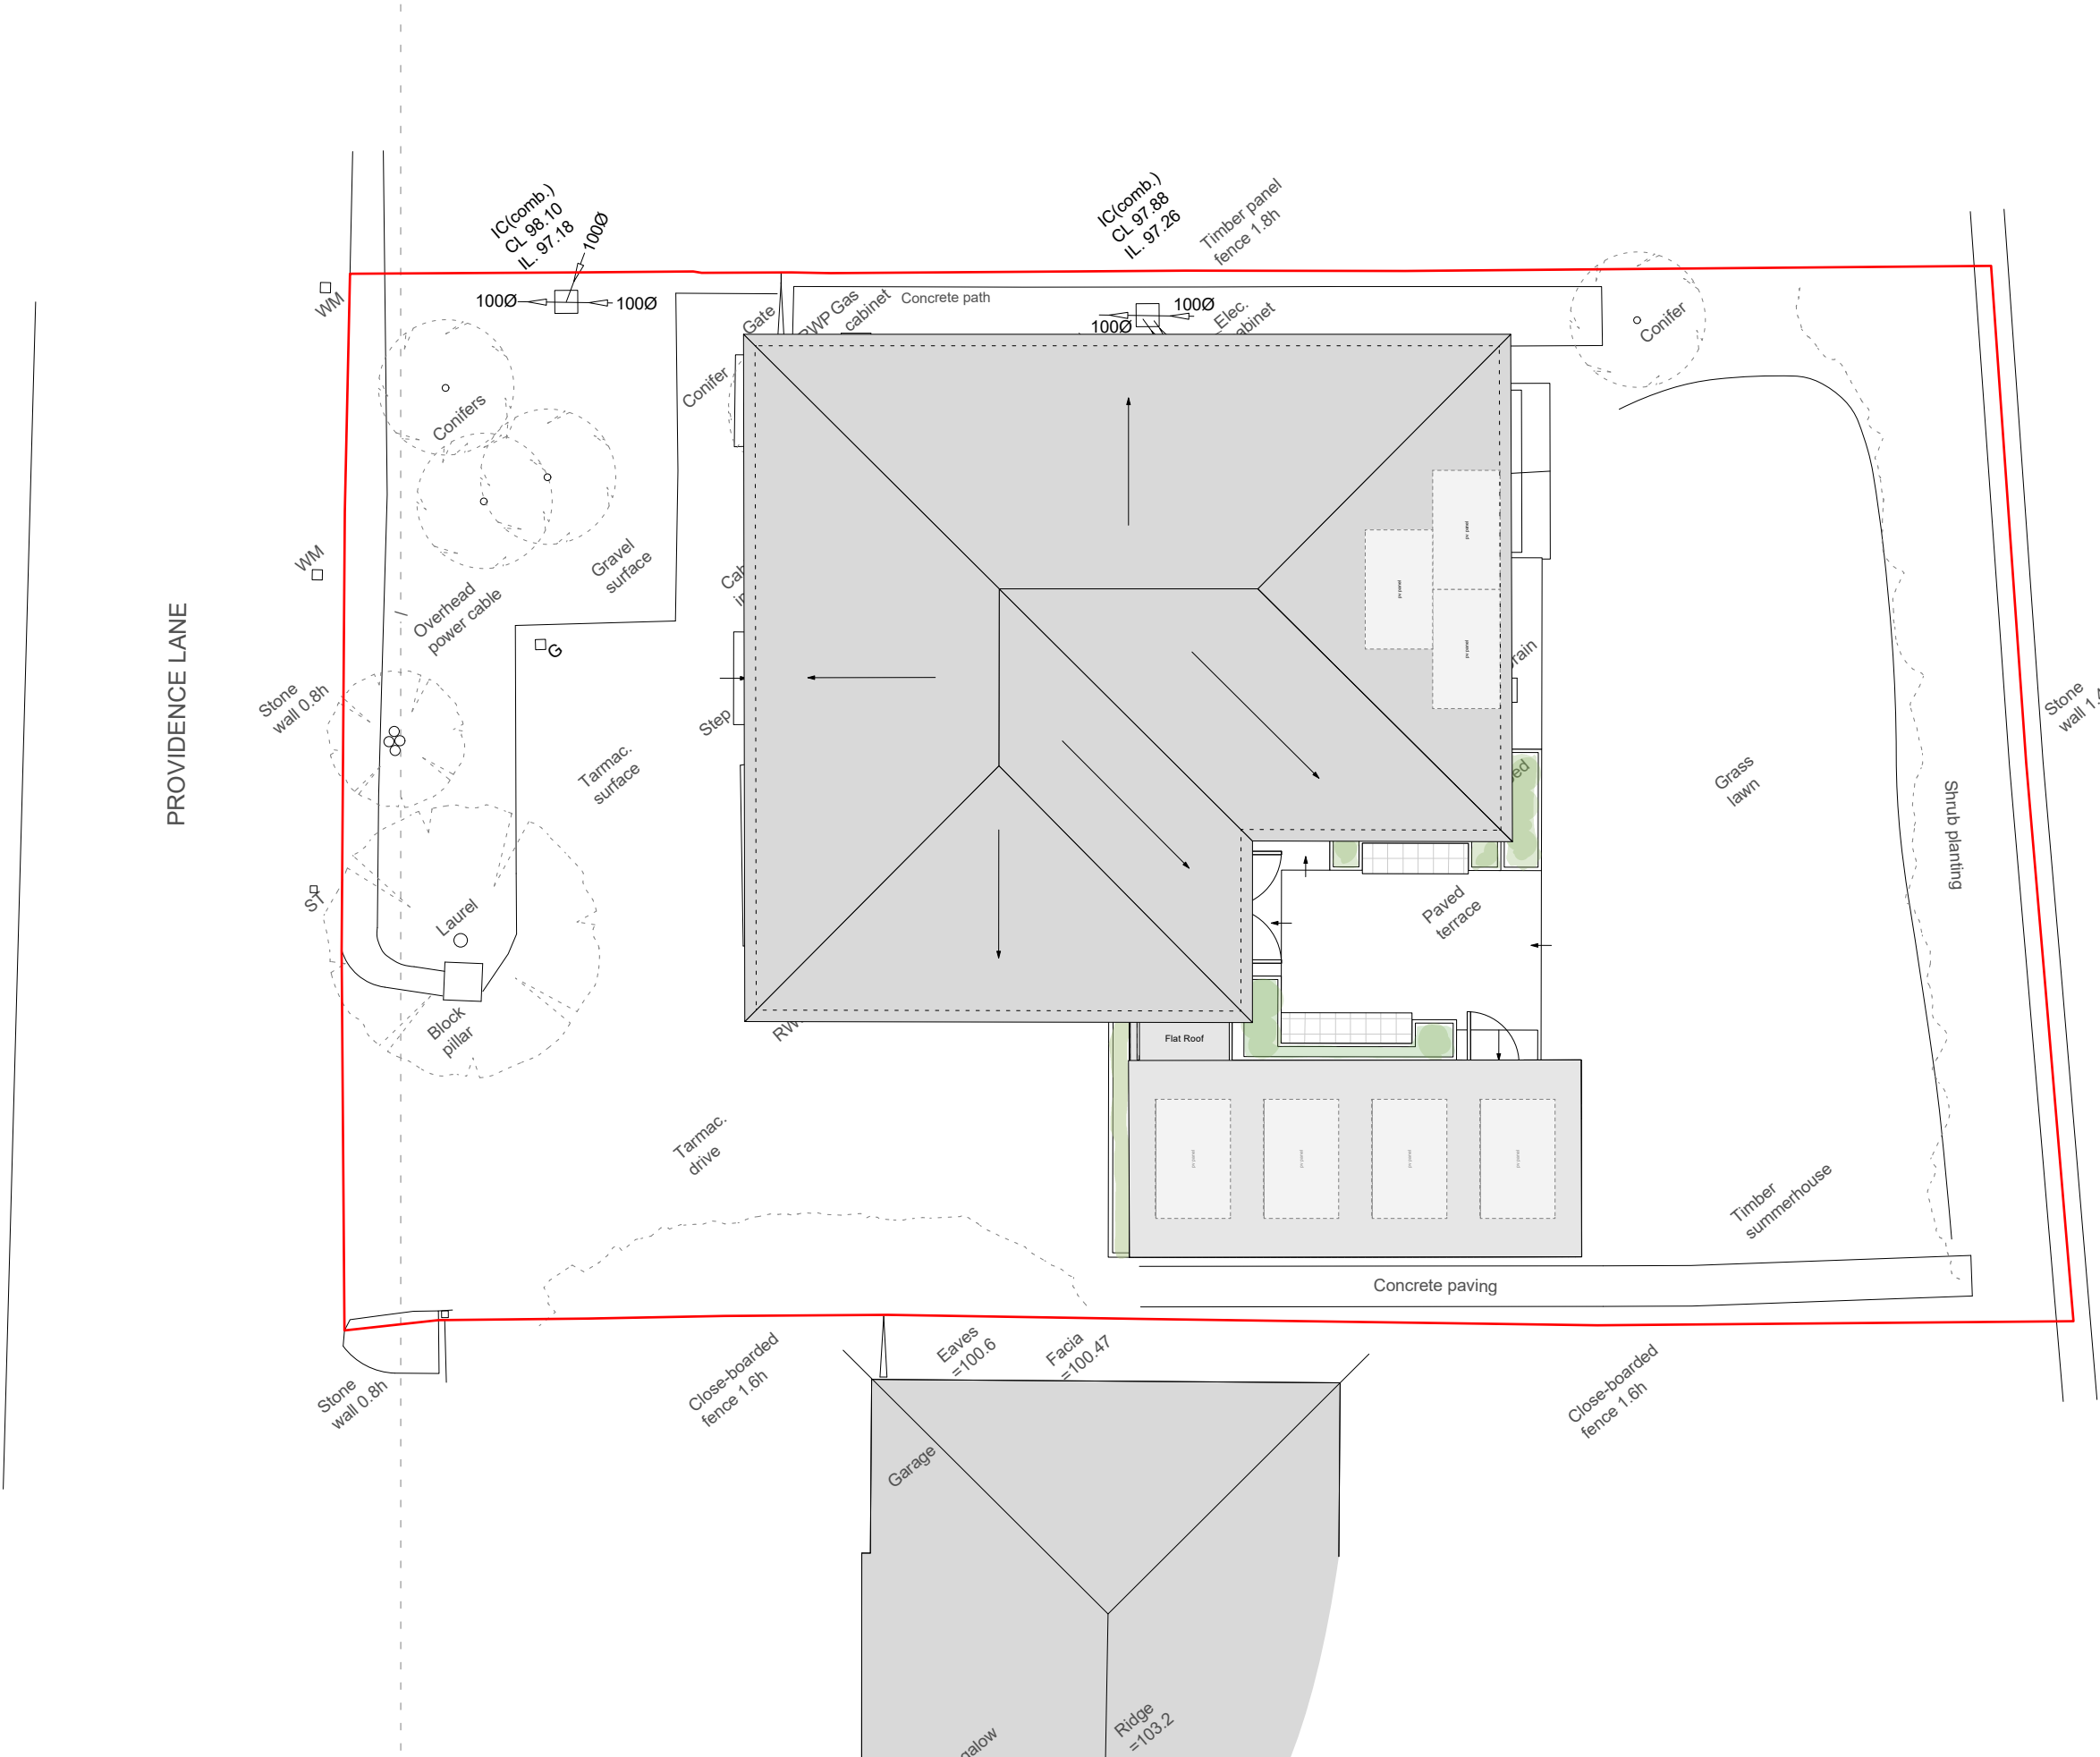

PR Site Plan

| PROJECT | STAGE | DRAWING   | REV | DRAWN |
|---------|-------|-----------|-----|-------|
| 14      | - 3   | - 09      |     | IM    |
| SCALE   | SIZE  | CREATION  |     |       |
| 1:100   | @A3 L | Nov. 2025 |     |       |

These drawings are only to be used for planning purposes and are not to be built from.  
THIS DRAWING IS COPYRIGHT © OF Ibrahim Mnymseh  
REPRODUCTION IS ONLY TO TAKE PLACE WITH PRIOR WRITTEN AUTHORITY  
ALL DIMENSIONS TO BE CONFIRMED ON SITE BEFORE ANY WORK COMMENCES  
ANY DISCREPANCIES FOUND IN DRAWINGS OR OTHER DOCUMENTATION MUST  
BE BROUGHT TO THE ATTENTION BEFORE PROCEEDING