




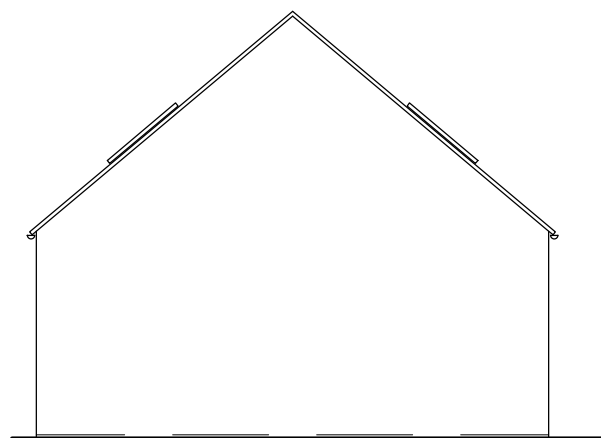


SOUTH EAST ELEVATION

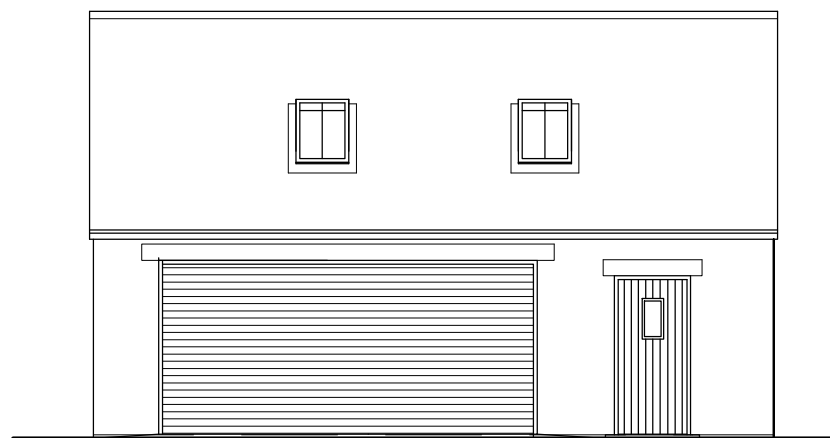



SOUTH WEST ELEVATION

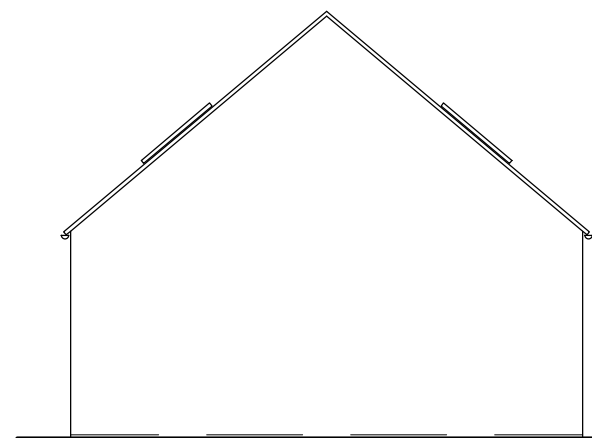


NORTH WEST ELEVATION

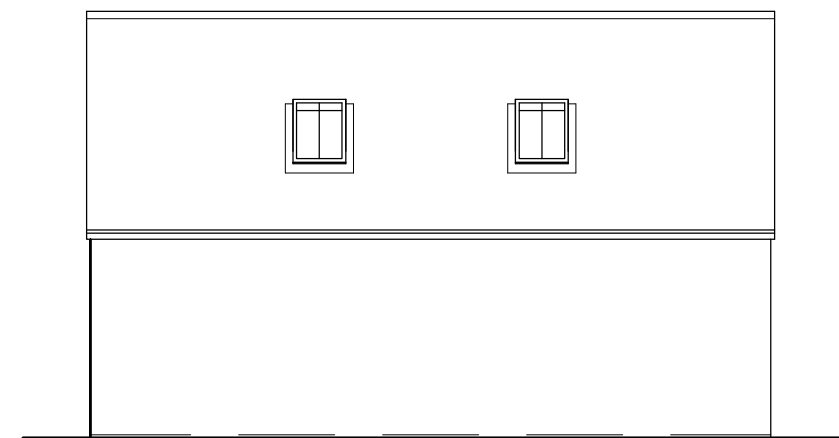


NORTH EAST ELEVATION

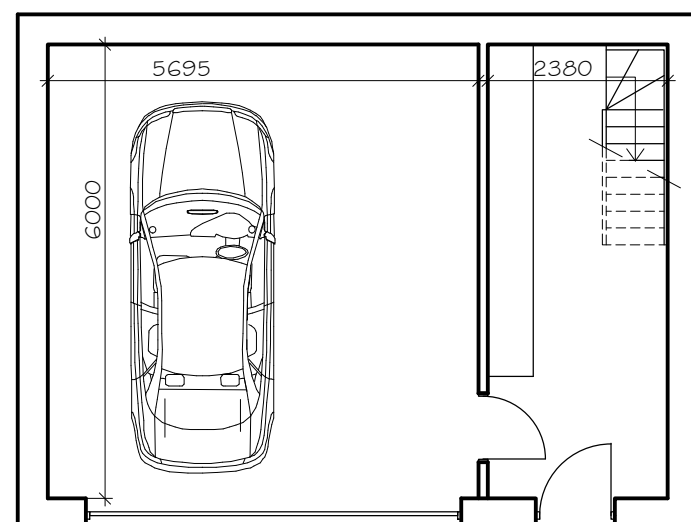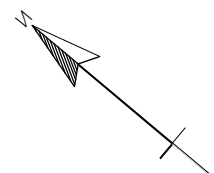


GROUND FLOOR PLAN

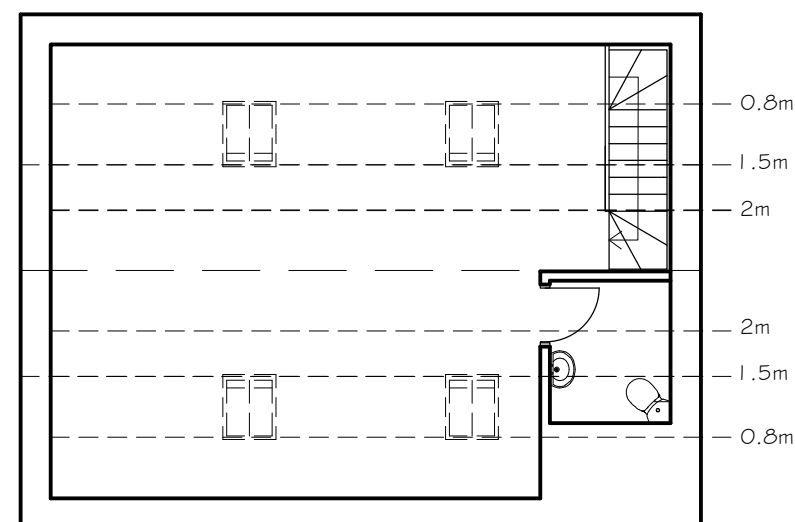

FIRST FLOOR PLAN

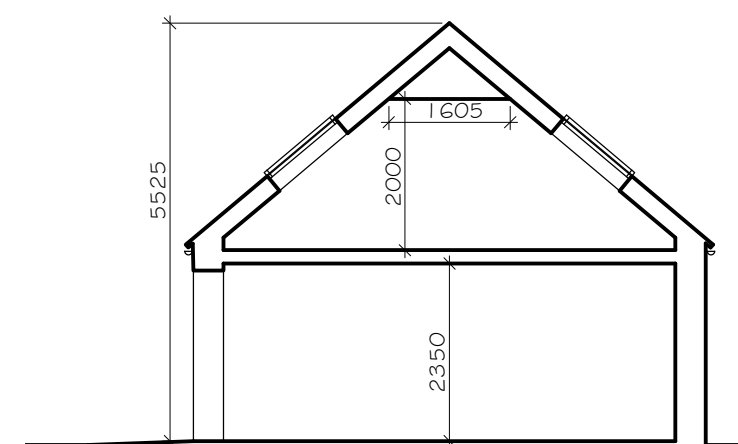

SECTION

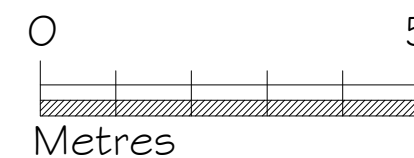

A 5.6.23 Height & roof pitch reduced
Rev Date Notes



TOWN AND
COUNTRY
PLANNING
DEVELOPMENT
CONSULTANTS

LPC (TRULL) LTD.,

TRULL, TETBURY, GLOUCESTERSHIRE GL6 8SQ
Tel: 01285 841433 email: admin@lpctrull.com

Client
Mr J Shephard

Project
16 Silver Street, Minety,

Drawing
PROPOSED GARAGE

Date: April 2023

Scale: 1:100 @ A3

Drawing Number
LPC 5576 PR 02 A