



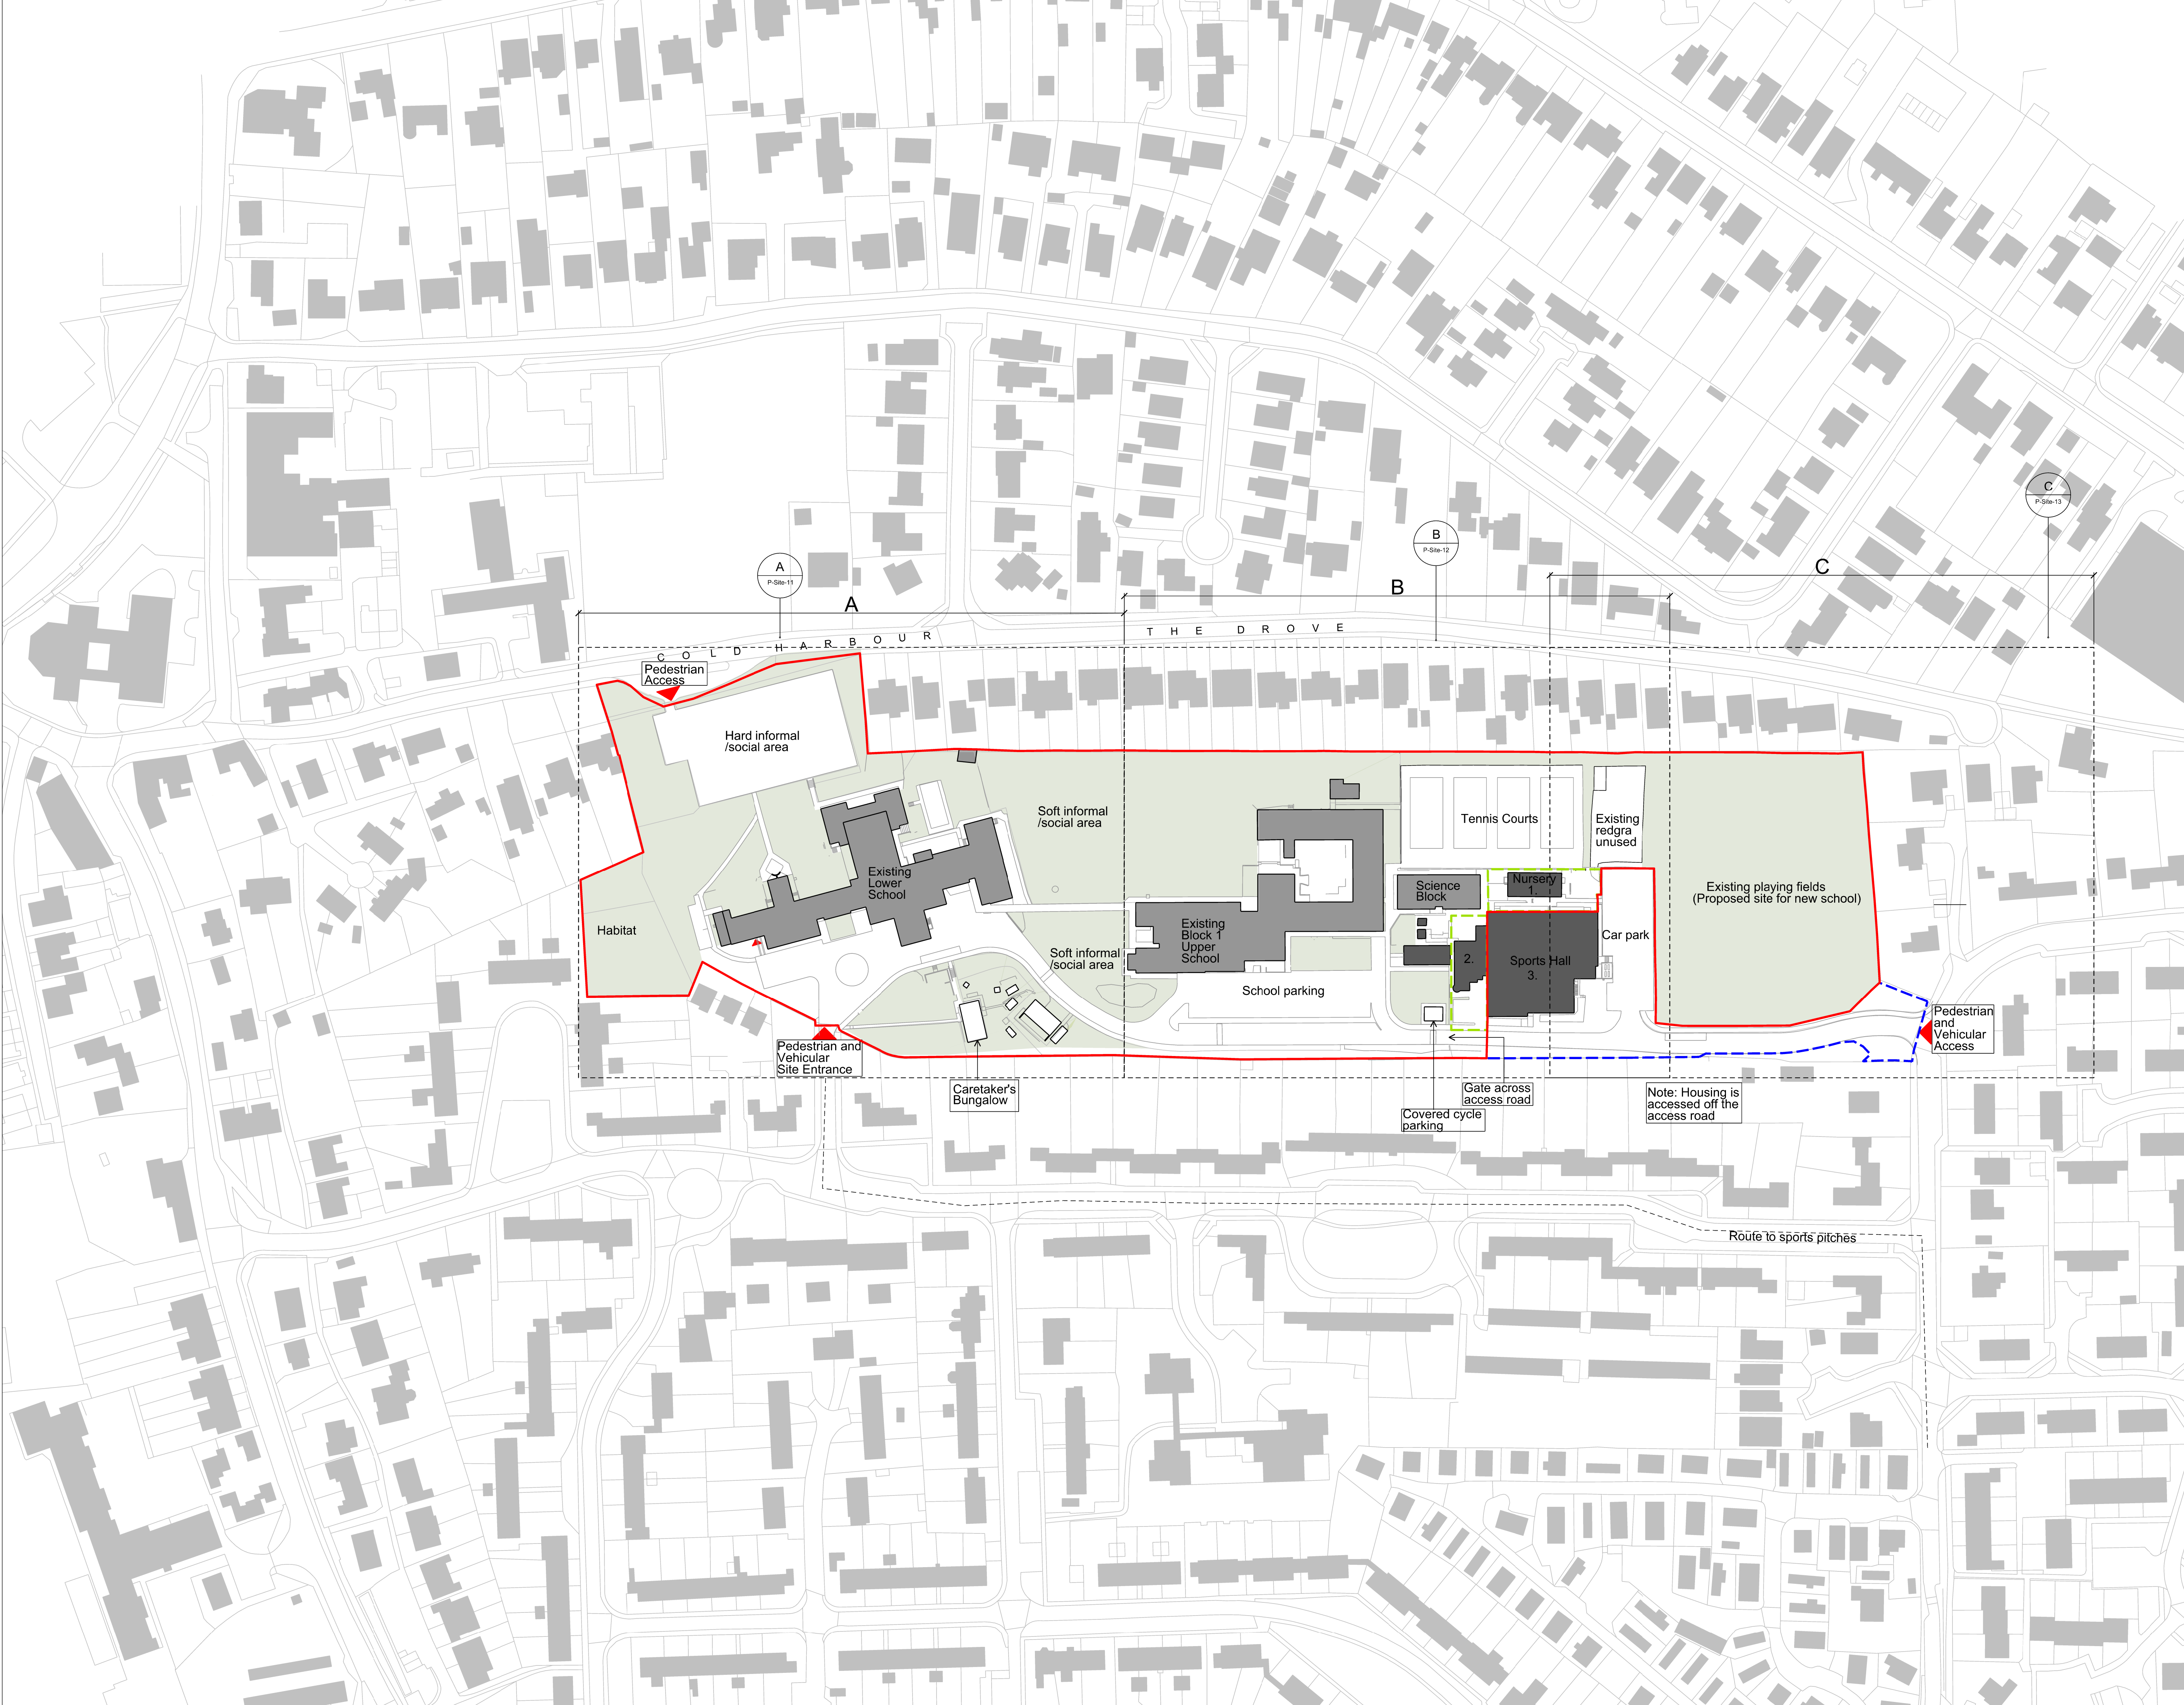

Contractors must check all dimensions on site. Only figured dimensions are to be worked from. Discrepancies must be reported before proceeding. This drawing is copyright. ©

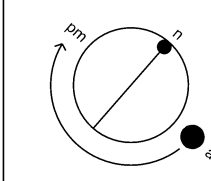

Key

Ownership Boundaries

- School ownership boundary
- Separate Wiltshire Council ownership
- Area leased from Wiltshire Council

Key

- School Buildings
- Other buildings owned and leased by Wiltshire Council
- 1. Nursery leased from Wiltshire Council
- 2. Community buildings leased from Wiltshire Council
- 3. Sportshall under separate Wiltshire Council ownership

P05	10.04.17	JM	AB
Amendments post pre-app			
P04	10.03.17	JM	AB
Planning issue			
P03	02.02.17	AB	AB
Pre App issue			
P02	02.12.16	AB	AB
Renumbered as P-Site-10			
P01	25.11.16	KM	AB
First issue as P-Site-100			
Issue	Date	Drawn	Checked
Revision notes			



DKA The Malt House 17-20 Sydney Buildings Bath BA2 6BZ
T 01225 465701 F 01225 465714 E info@dka.co.uk www.dka.co.uk

Client
Wiltshire Council

Project
Stonehenge School, Amesbury

Drawing Title
Existing Site Plan

Project No. 275997	Drawing No. P-Site-010	Issue P05
Scale 1:1000 @A1	Status 1:2000 @A3 Planning	

0 50m