


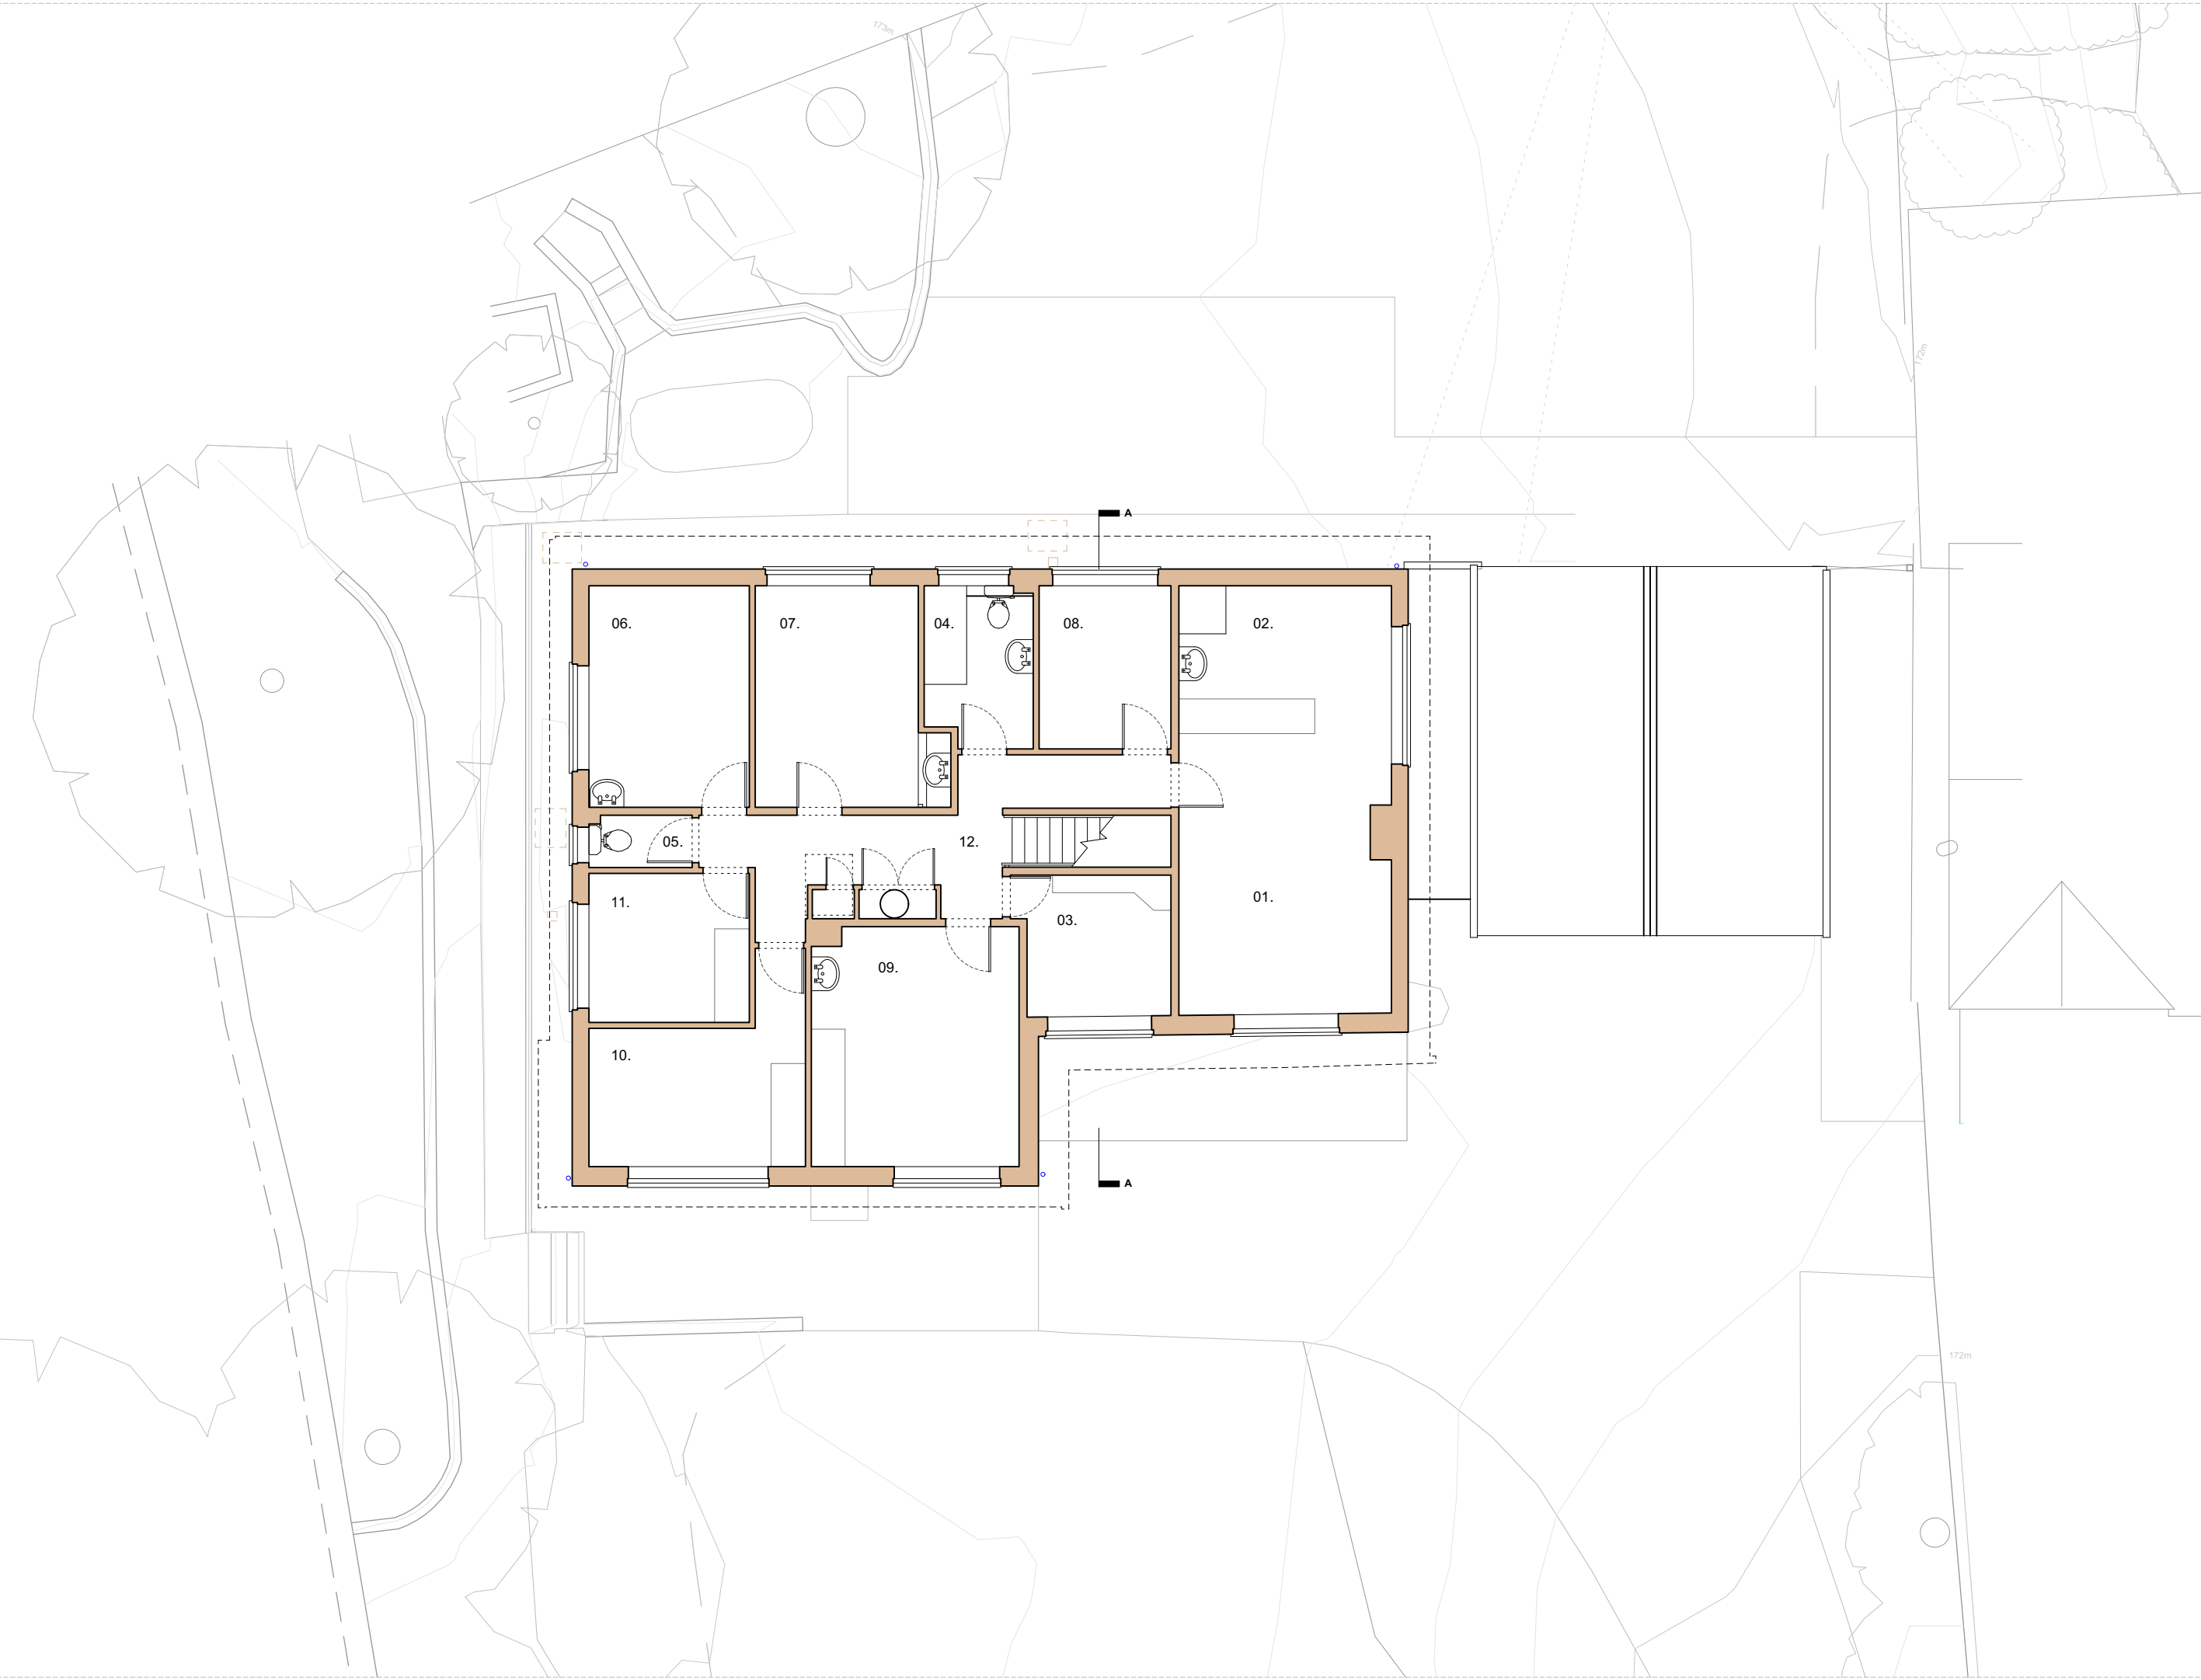

NOTES:

Key:

- 01. Master Bedroom
- 02. Master Ensuite
- 03. Study
- 04. Bathroom
- 05. WC
- 06. Bedroom 01
- 07. Bedroom 02
- 08. Bedroom 03
- 09. Bedroom 04
- 10. Bedroom 05
- 11. Bedroom 06
- 12. Passage

REV.	DESCRIPTION	DATE
------	-------------	------

EXISTING - First Floor Plan

JOB NO. - DRAWING NO.	REV.
-----------------------	------

588 - X 102



Monksfield

SCALE @ A3: 1:100

LAST PLOT DATE: 13/11/2025

DRAWN BY: XX
CHECKED BY: XX

SURVEY

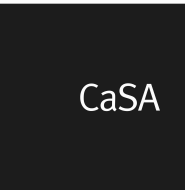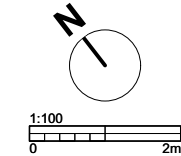

ARCHITECTS
www.casa-architects.com
© CaSA Architects