


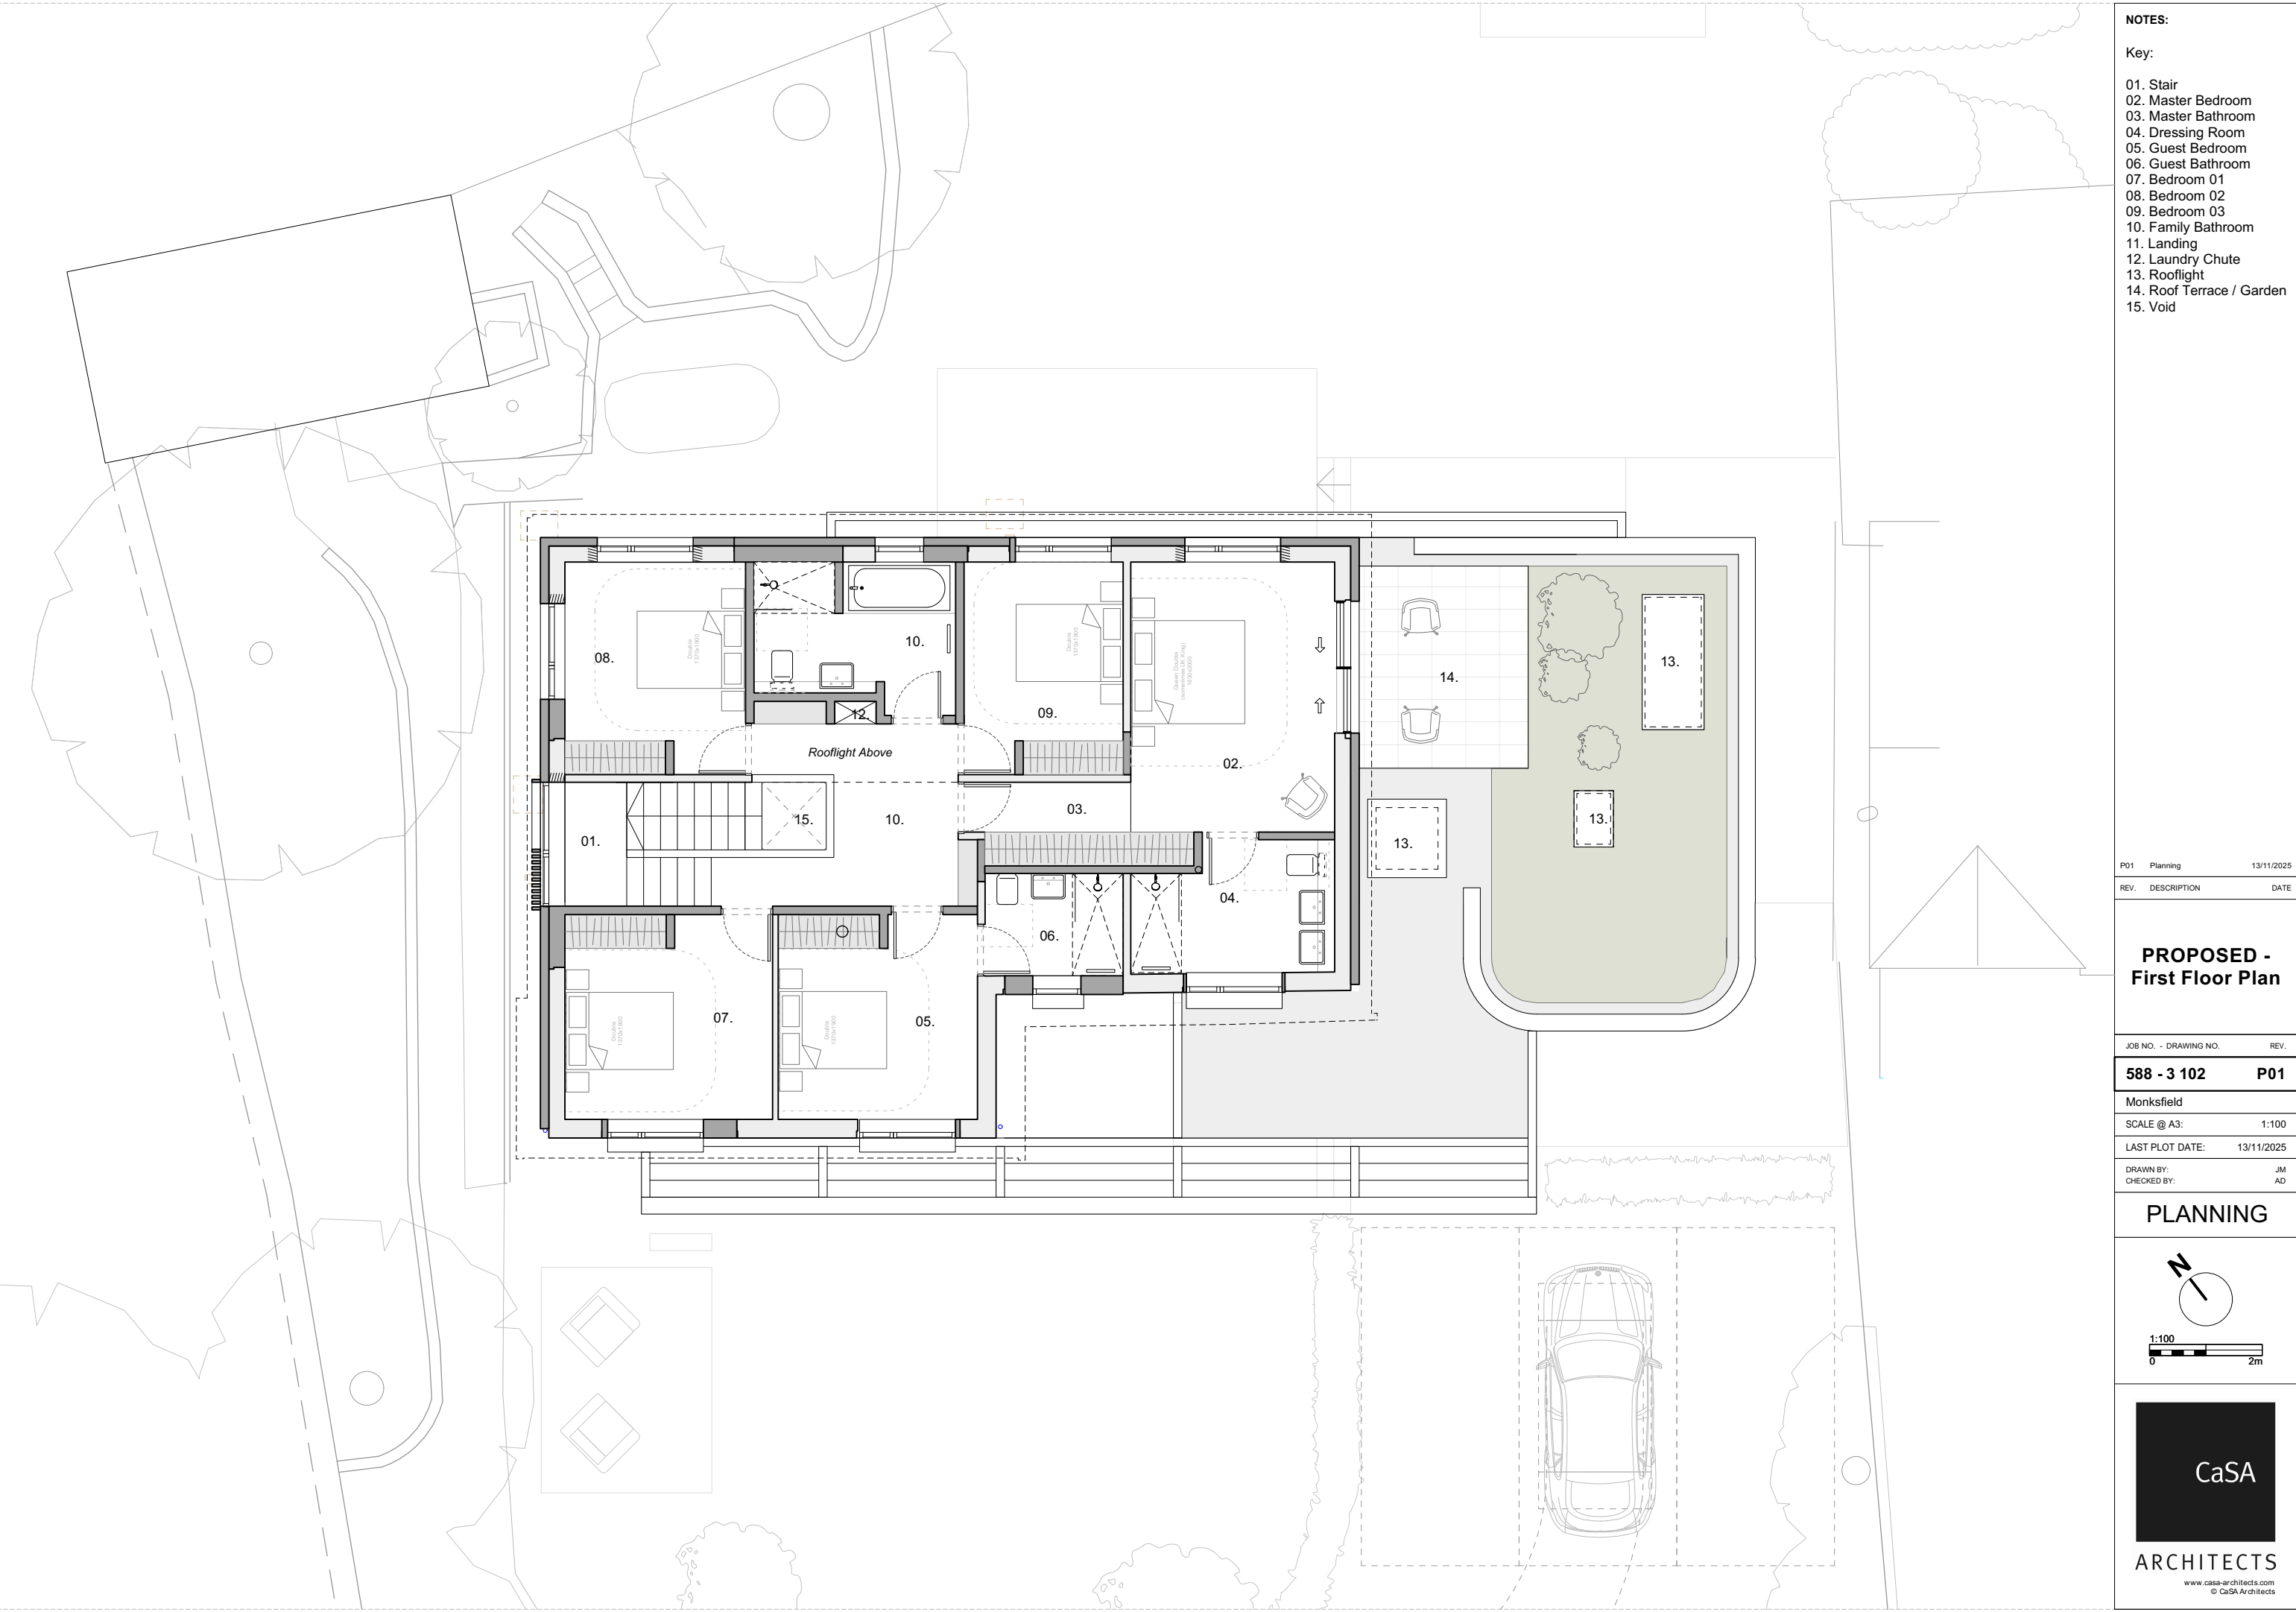

NOTES:

Key:

- 01. Stair
- 02. Master Bedroom
- 03. Master Bathroom
- 04. Dressing Room
- 05. Guest Bedroom
- 06. Guest Bathroom
- 07. Bedroom 01
- 08. Bedroom 02
- 09. Bedroom 03
- 10. Family Bathroom
- 11. Landing
- 12. Laundry Chute
- 13. Rooflight
- 14. Roof Terrace / Garden
- 15. Void

P01	Planning	13/11/2025
REV.	DESCRIPTION	DATE

PROPOSED -
First Floor Plan

JOB NO. - DRAWING NO.	REV.
-----------------------	------

588 - 3 102 P01


Monksfield

SCALE @ A3: 1:100


LAST PLOT DATE: 13/11/2025

DRAWN BY: JM
CHECKED BY: AD

PLANNING

 

1:100
0 2m

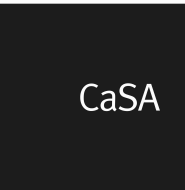

ARCHITECTS
www.casa-architects.com
© CaSA Architects