


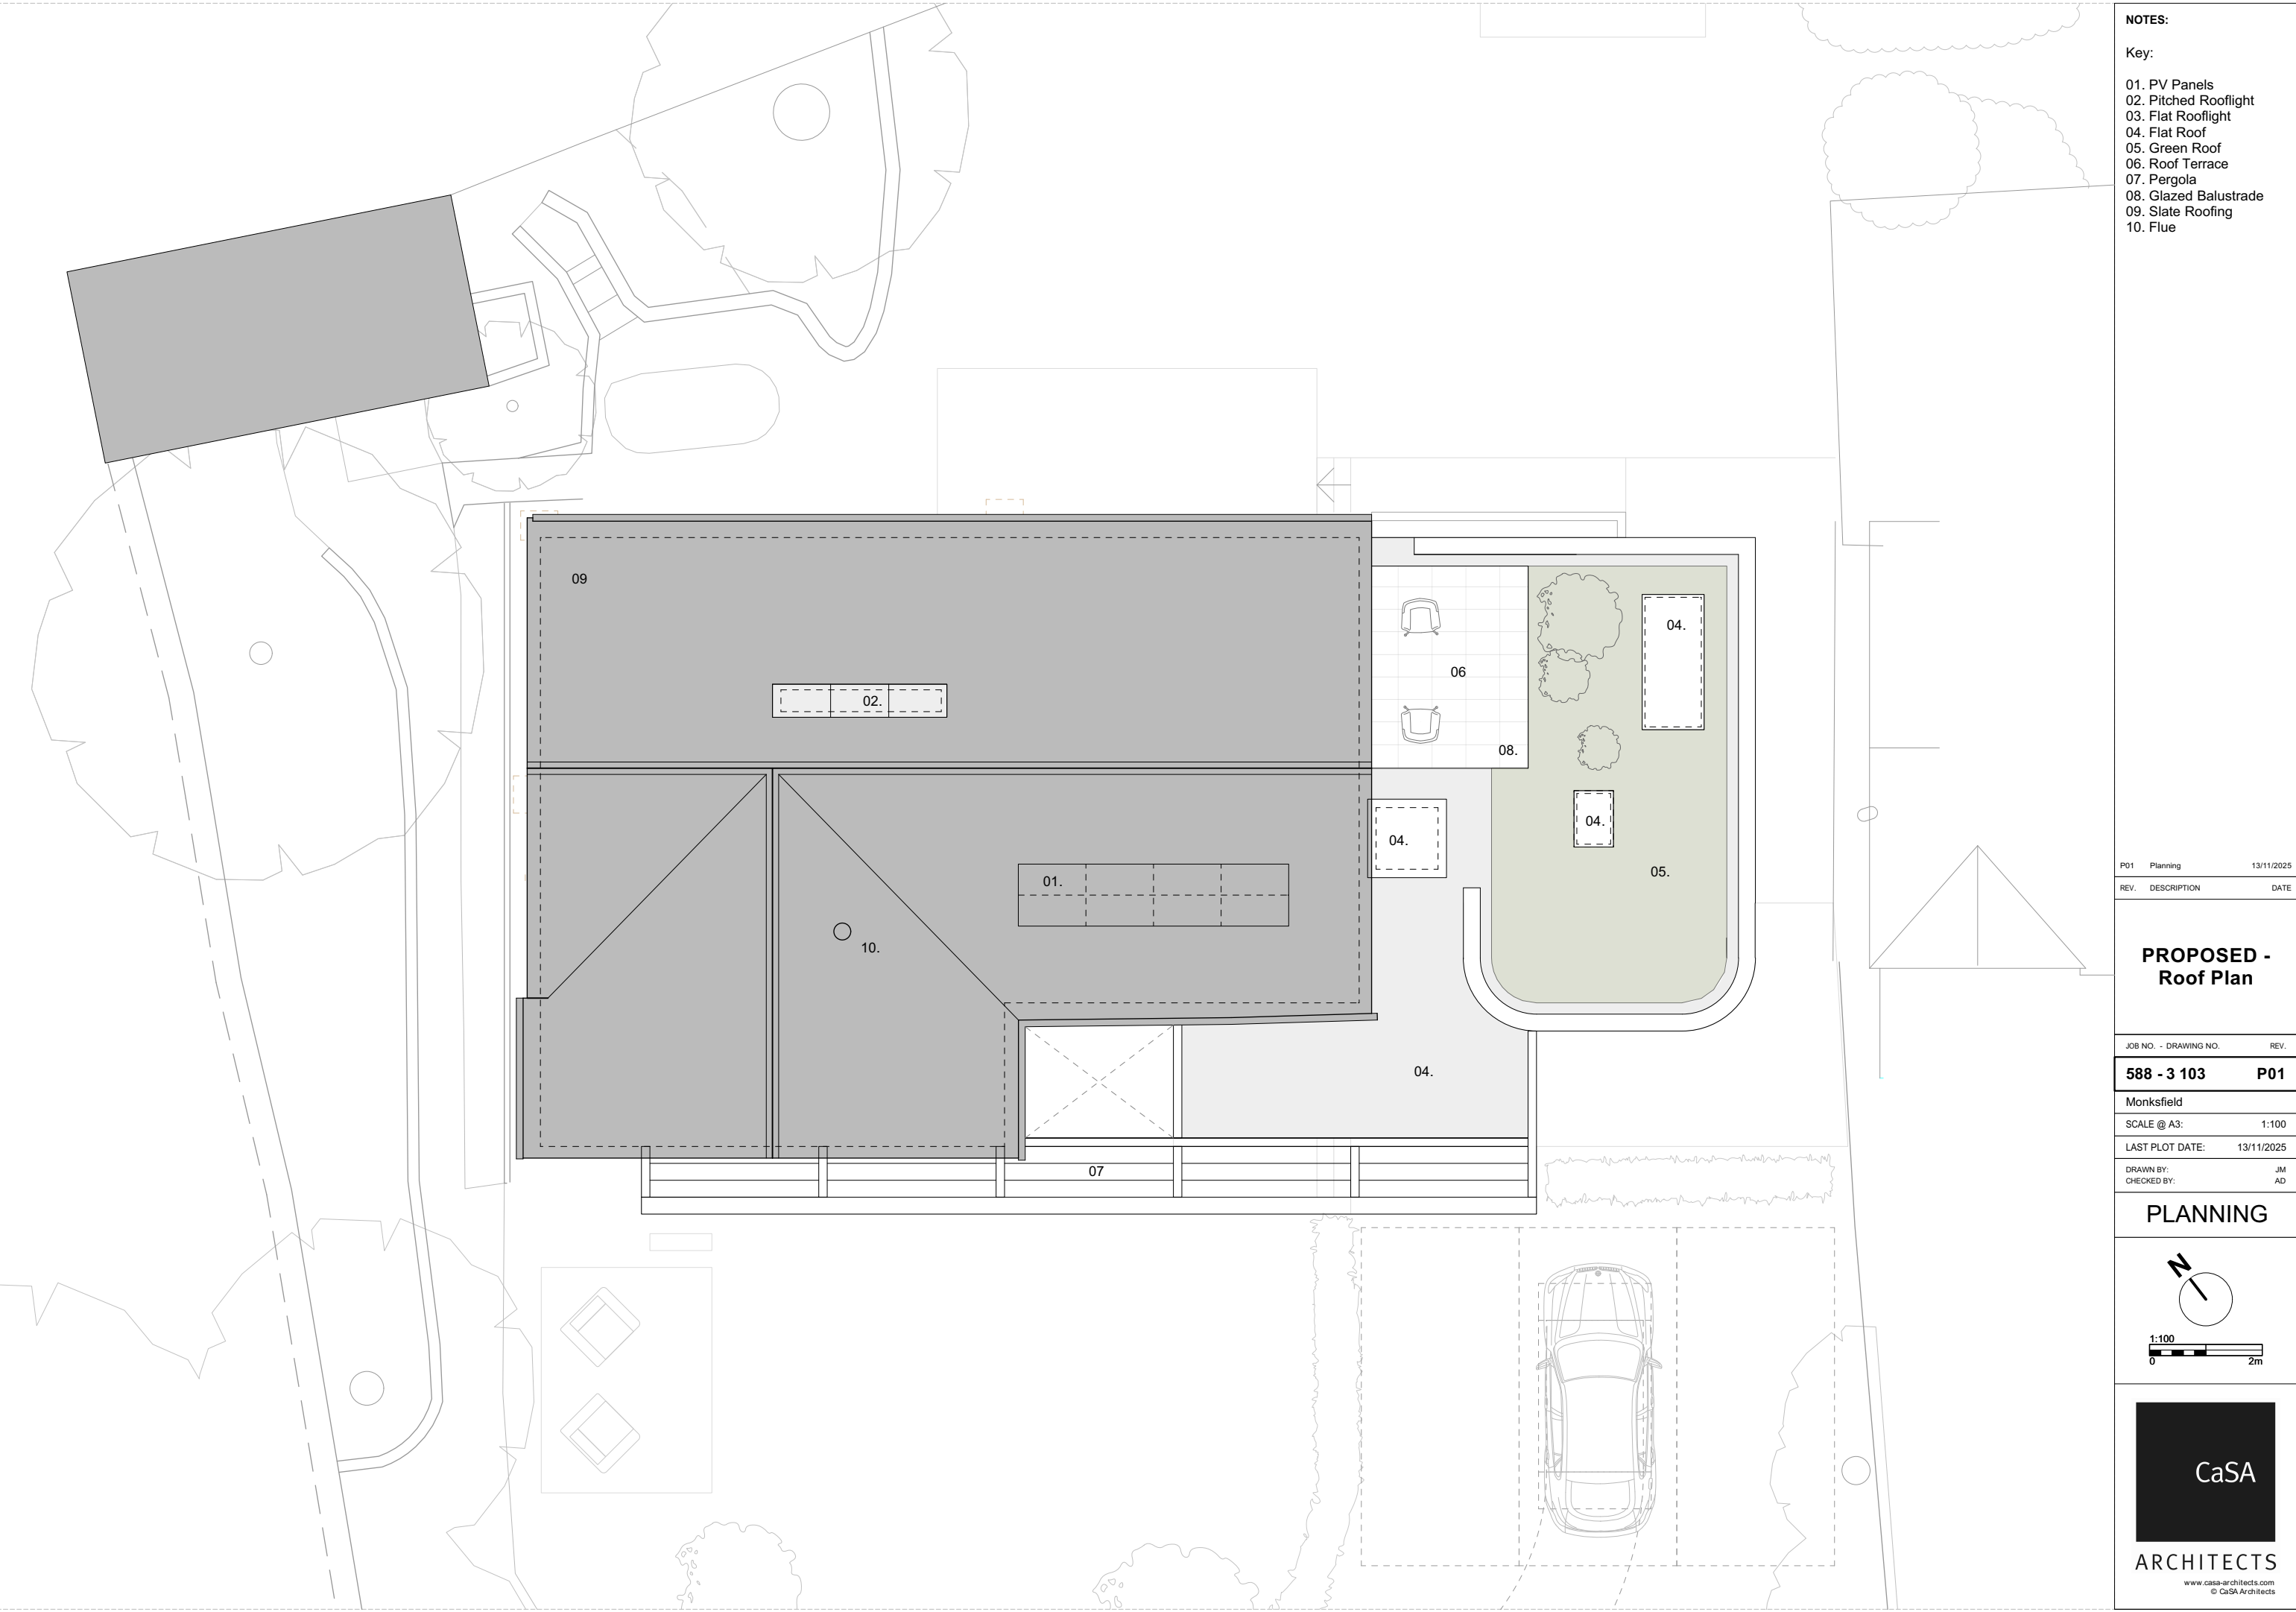

NOTES:

Key:

- 01. PV Panels
- 02. Pitched Rooflight
- 03. Flat Rooflight
- 04. Flat Roof
- 05. Green Roof
- 06. Roof Terrace
- 07. Pergola
- 08. Glazed Balustrade
- 09. Slate Roofing
- 10. Flue


P01	Planning	13/11/2025
REV.	DESCRIPTION	DATE

PROPOSED - Roof Plan

JOB NO. - DRAWING NO.	REV.
588 - 3 103	P01

Monksfield	
SCALE @ A3:	1:100
LAST PLOT DATE:	13/11/2025
DRAWN BY:	JM
CHECKED BY:	AD

PLANNING

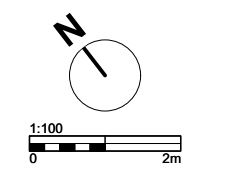

CaSA

ARCHITECTS

www.casa-architects.com
© CaSA Architects