




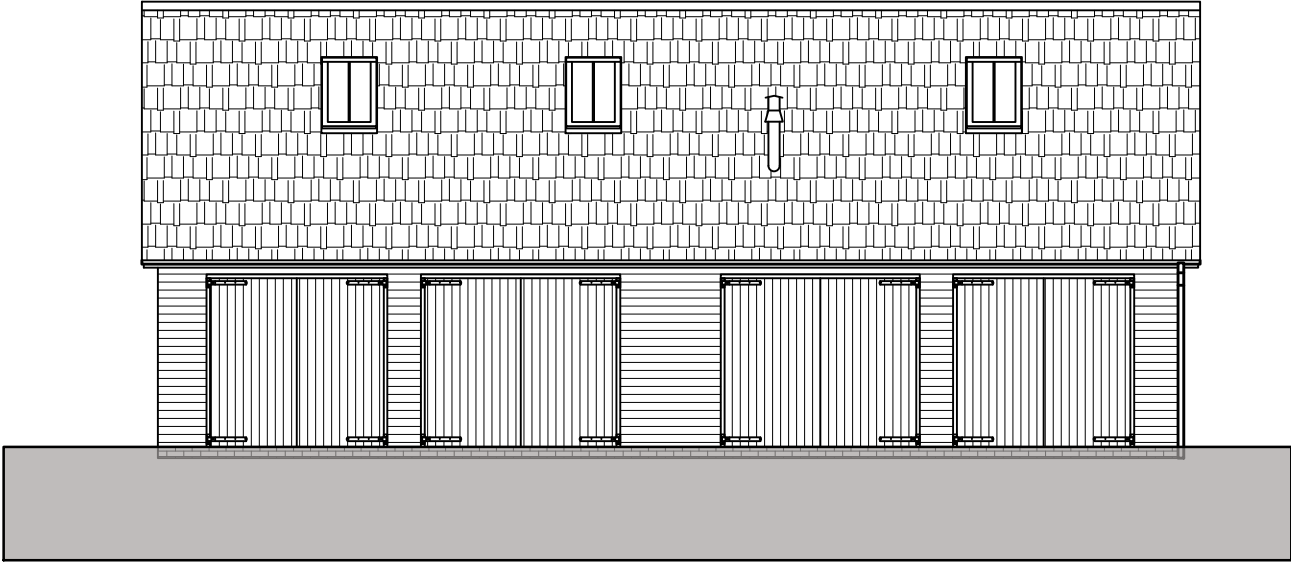


North Elevation - Existing

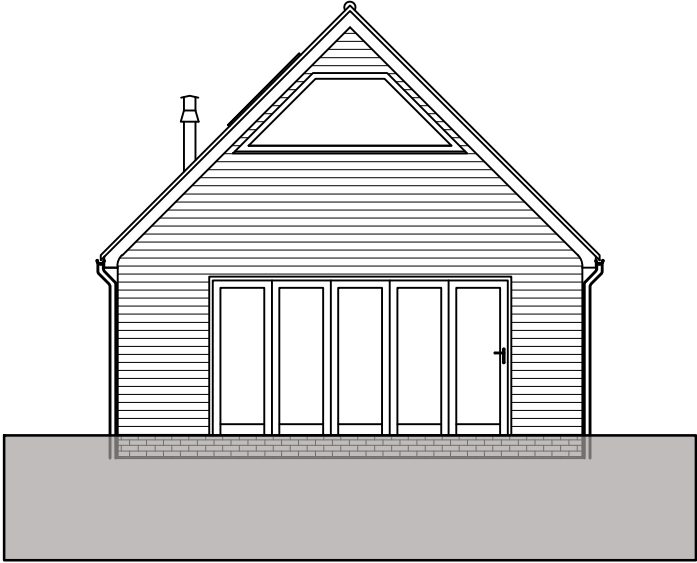

West Elevation - Existing

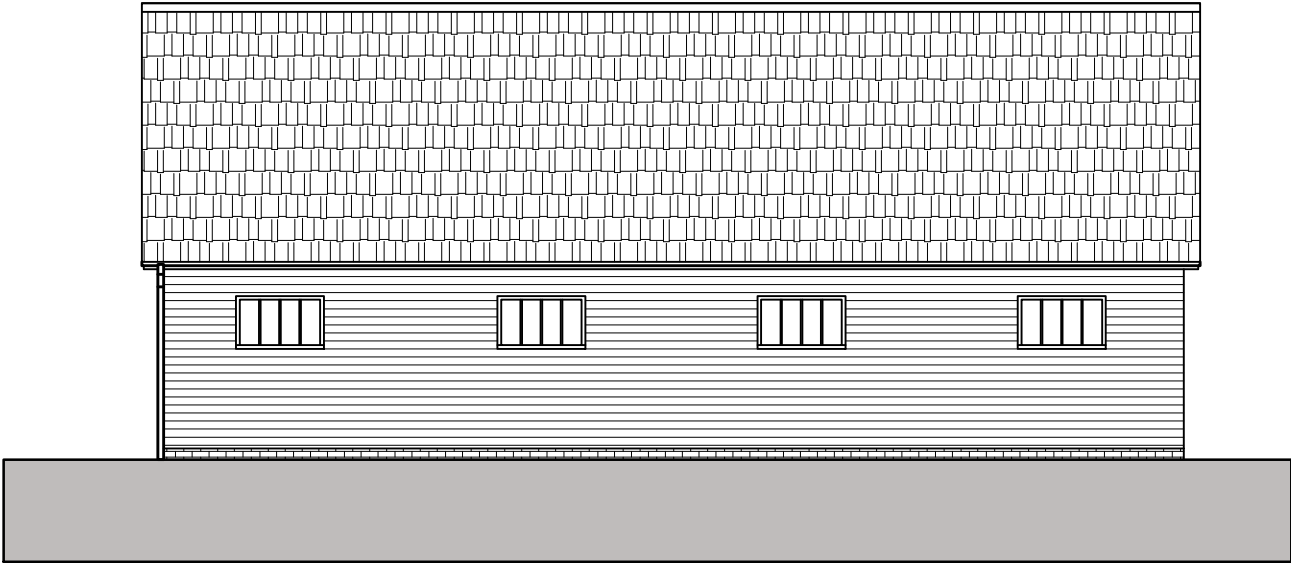

South Elevation - Existing

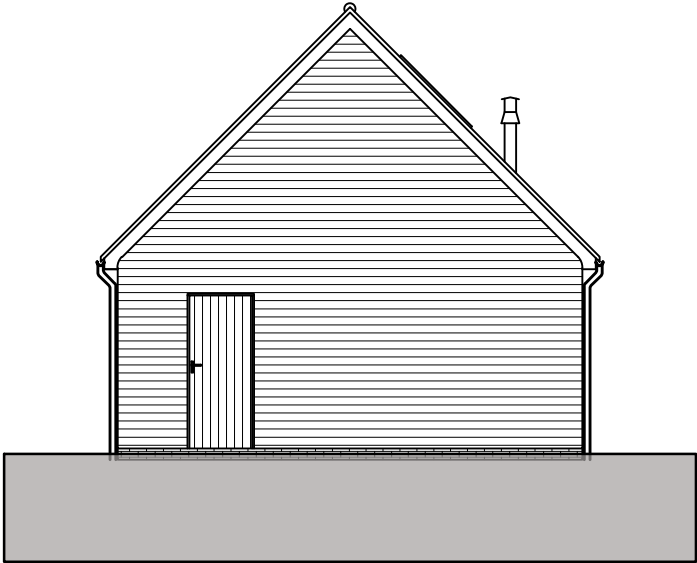

East Elevation - Existing



Rev No.	Revision Note.	Date	Drawn	Checked

NUMBER - REV - CLIENT - PROJECT 05350-02 - A - The Old Stables - Annexe		
TITLE Existing Elevations		BOURNE VALLEY ASSOCIATES ANDOVER LANE FARM FABERSTOWN ANDOVER HAMPSHIRE SP11 9PE Tel: 01264 850159 Email: info@bournevalley.co.uk
DATE 22.10.25	SHEET 02	
DRN BY TJ	CHK BY AW	
SCALE 1:100		PAPER SIZE A3