


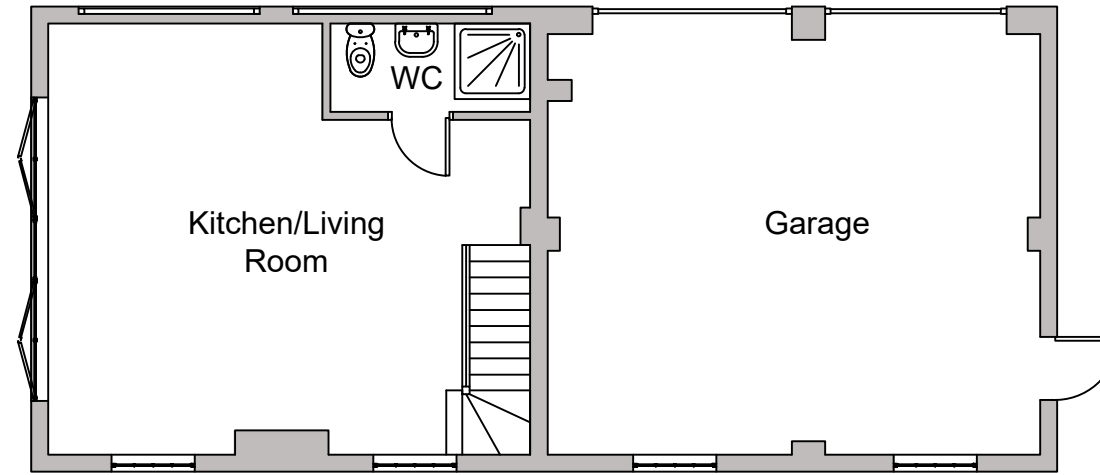


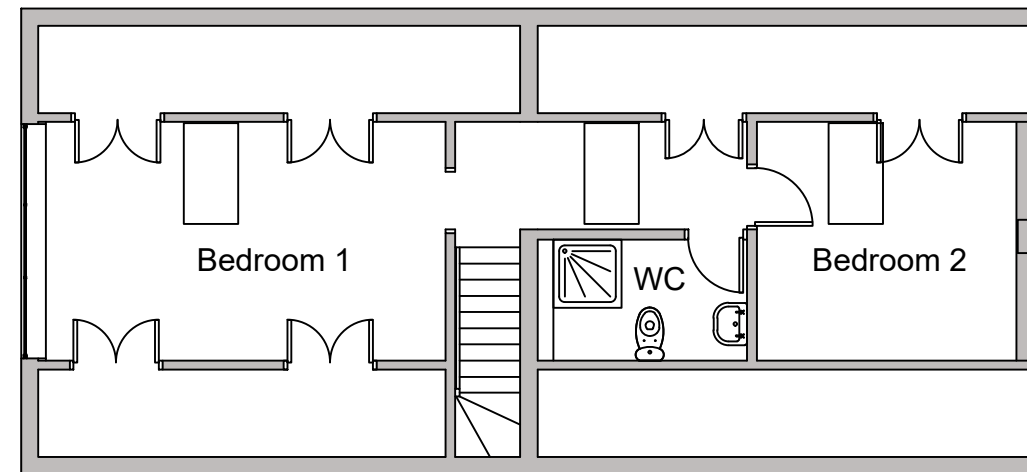

Ground Floor Plan - Proposed

 

First Floor Plan - Proposed

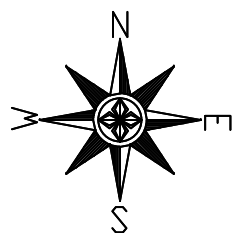

Rev No.	Revision Note.	Date	Drawn	Checked

NUMBER - REV - CLIENT - PROJECT 05350-02 - A - The Old Stables - Annexe					
TITLE Proposed Plans			BOURNE VALLEY ASSOCIATES		
DATE 22.10.25	SHEET 03	SCALE 1:100	ANDOVER LANE FARM FABERSTOWN ANDOVER HAMPSHIRE SP11 9PE Tel: 01264 850159 Email: info@bournevalley.co.uk 		
DRN BY TJ	CHK BY AW	PAPER SIZE A3			