




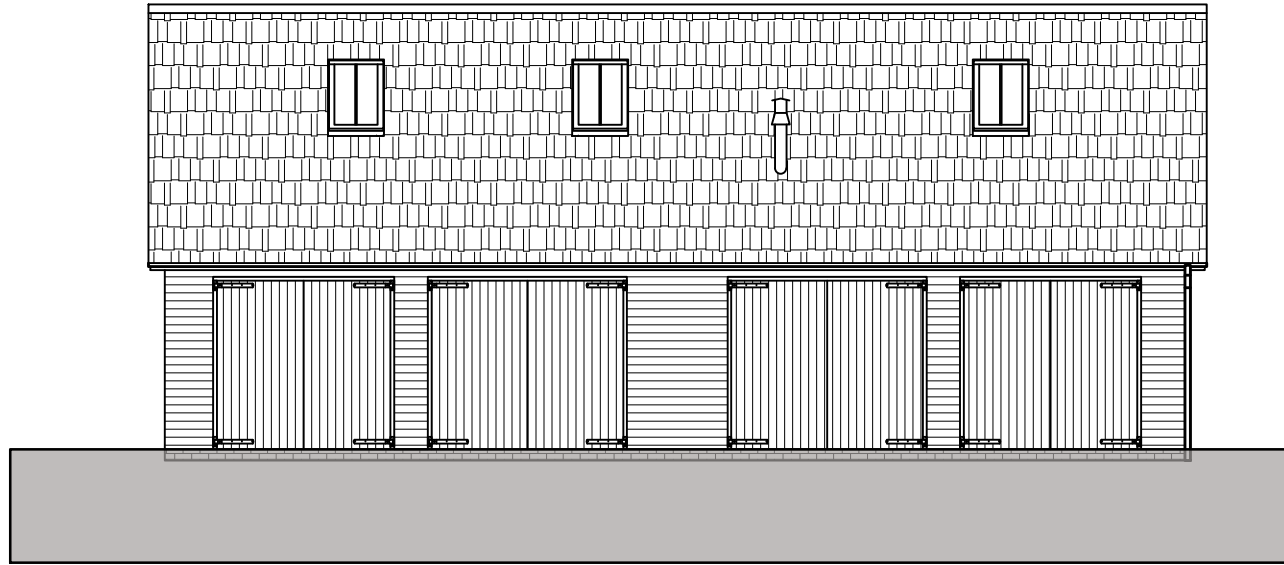


North Elevation - Proposed

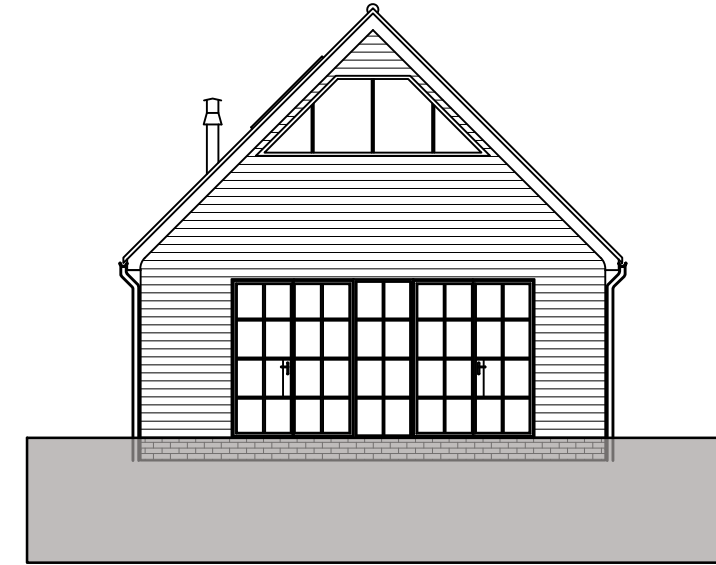


West Elevation - Proposed

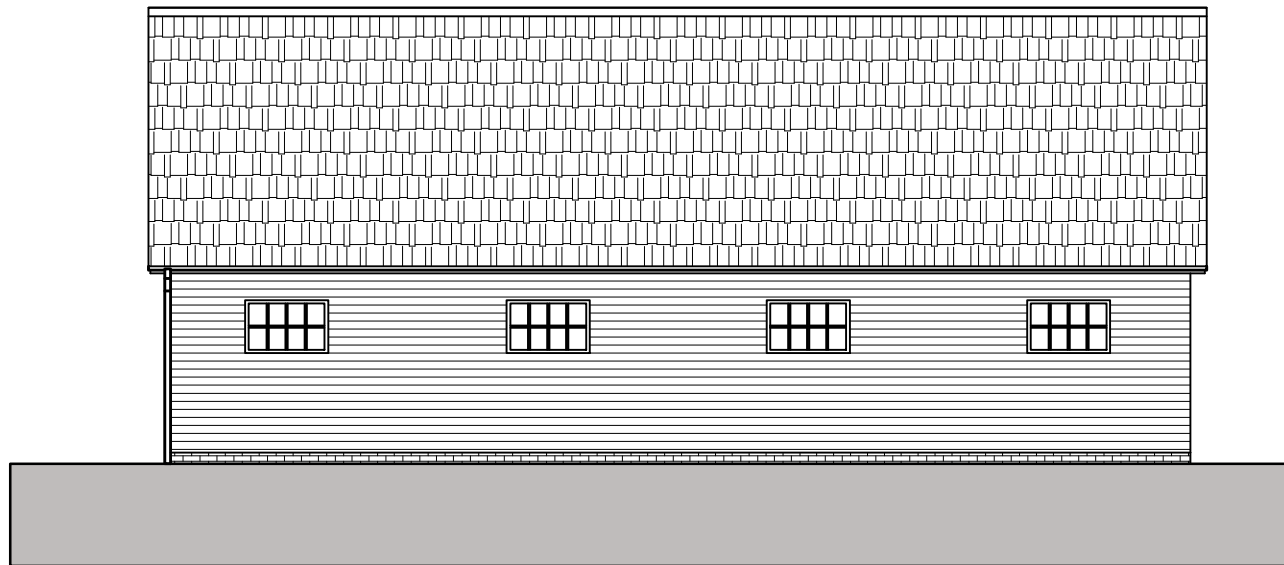

South Elevation - Proposed

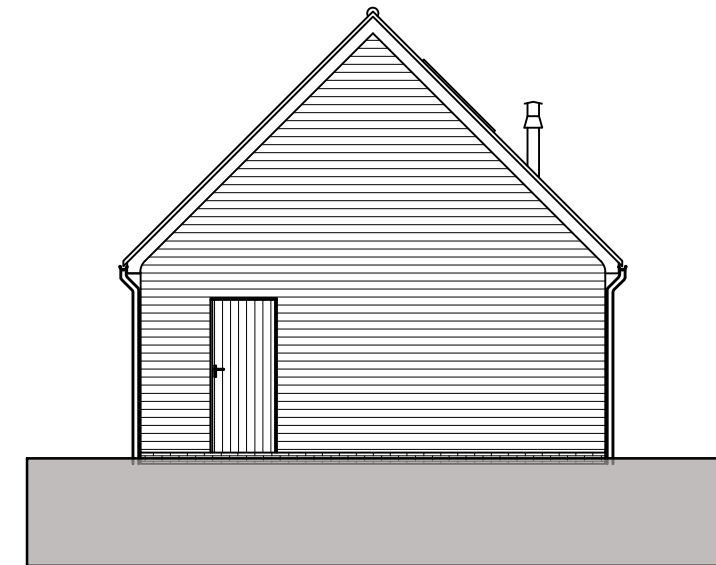

East Elevation - Proposed

 

Rev No.	Revision Note.	Date	Drawn	Checked

NUMBER - REV - CLIENT - PROJECT 05350-02 - A - The Old Stables - Annexe				
TITLE Proposed Elevations			BOURNE VALLEY ASSOCIATES ANDOVER LANE FARM FABERSTOWN ANDOVER HAMPSHIRE SP11 9PE Tel: 01264 850159 Email: info@bournevalley.co.uk	
DATE 22.10.25	SHEET 04	SCALE 1:100		
DRN BY TJ	CHK BY AW	PAPER SIZE A3		

