



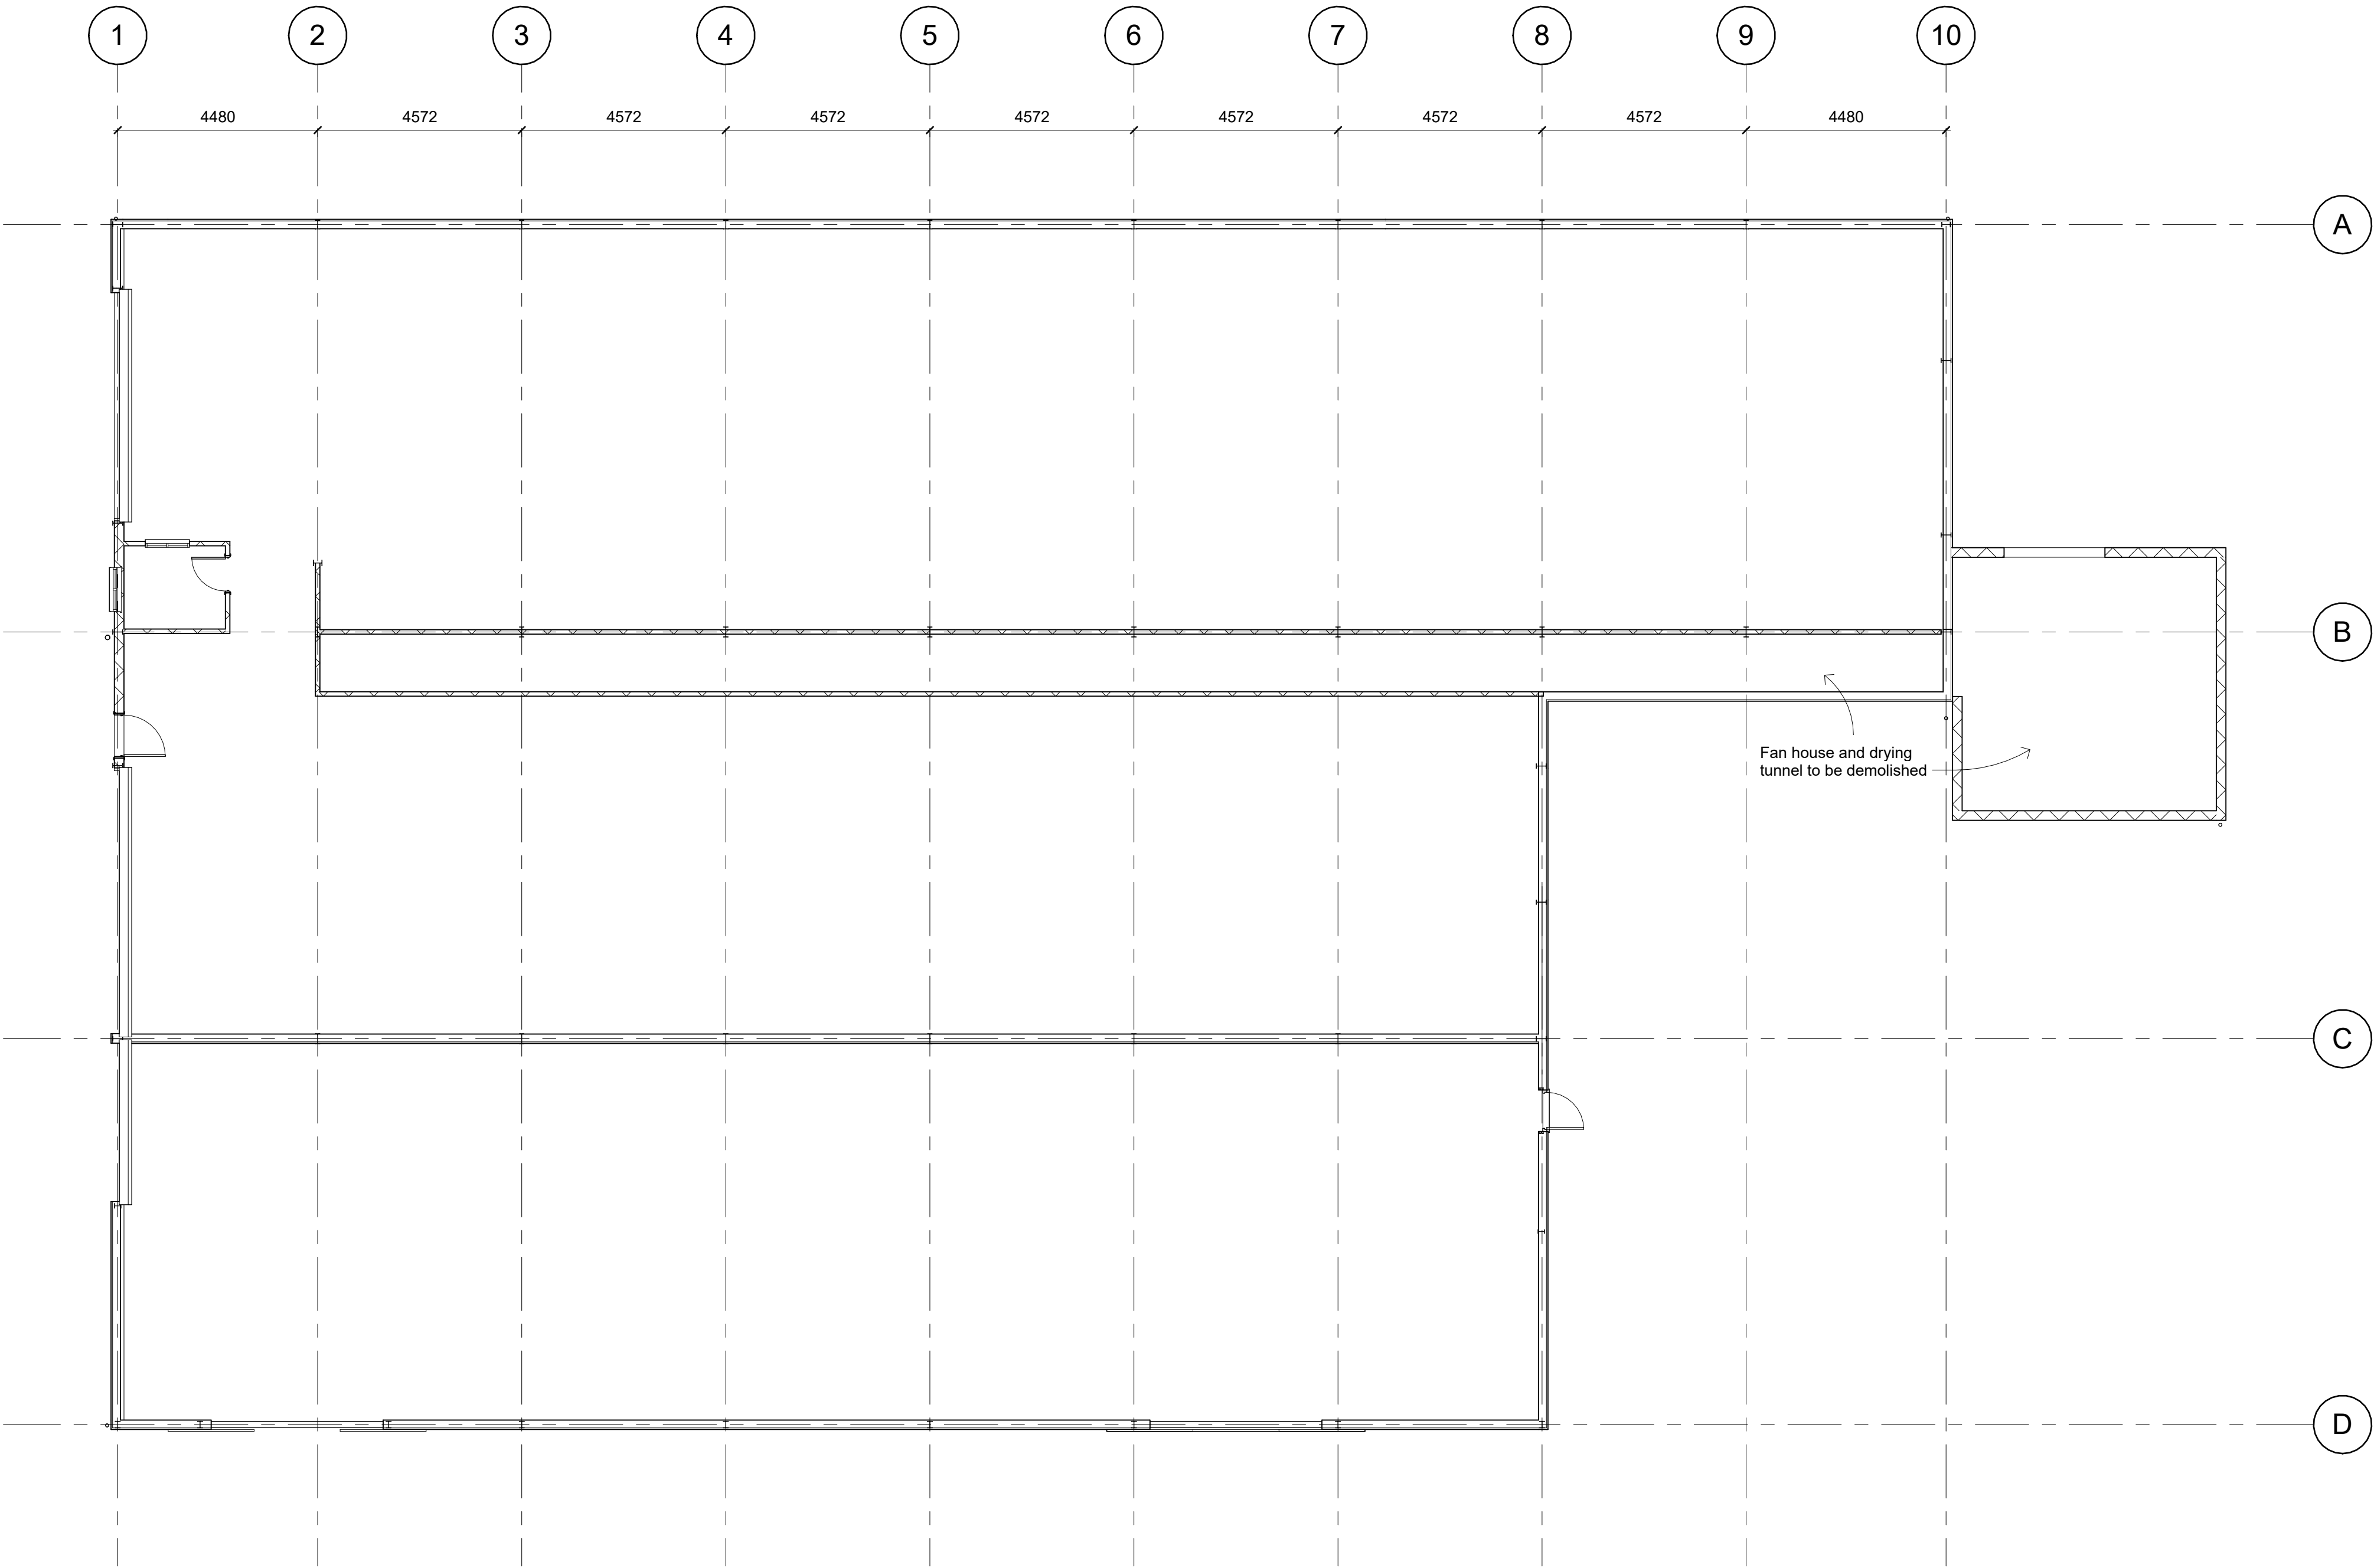


Level 1 - GF Plan 1 - Existing

1 : 100

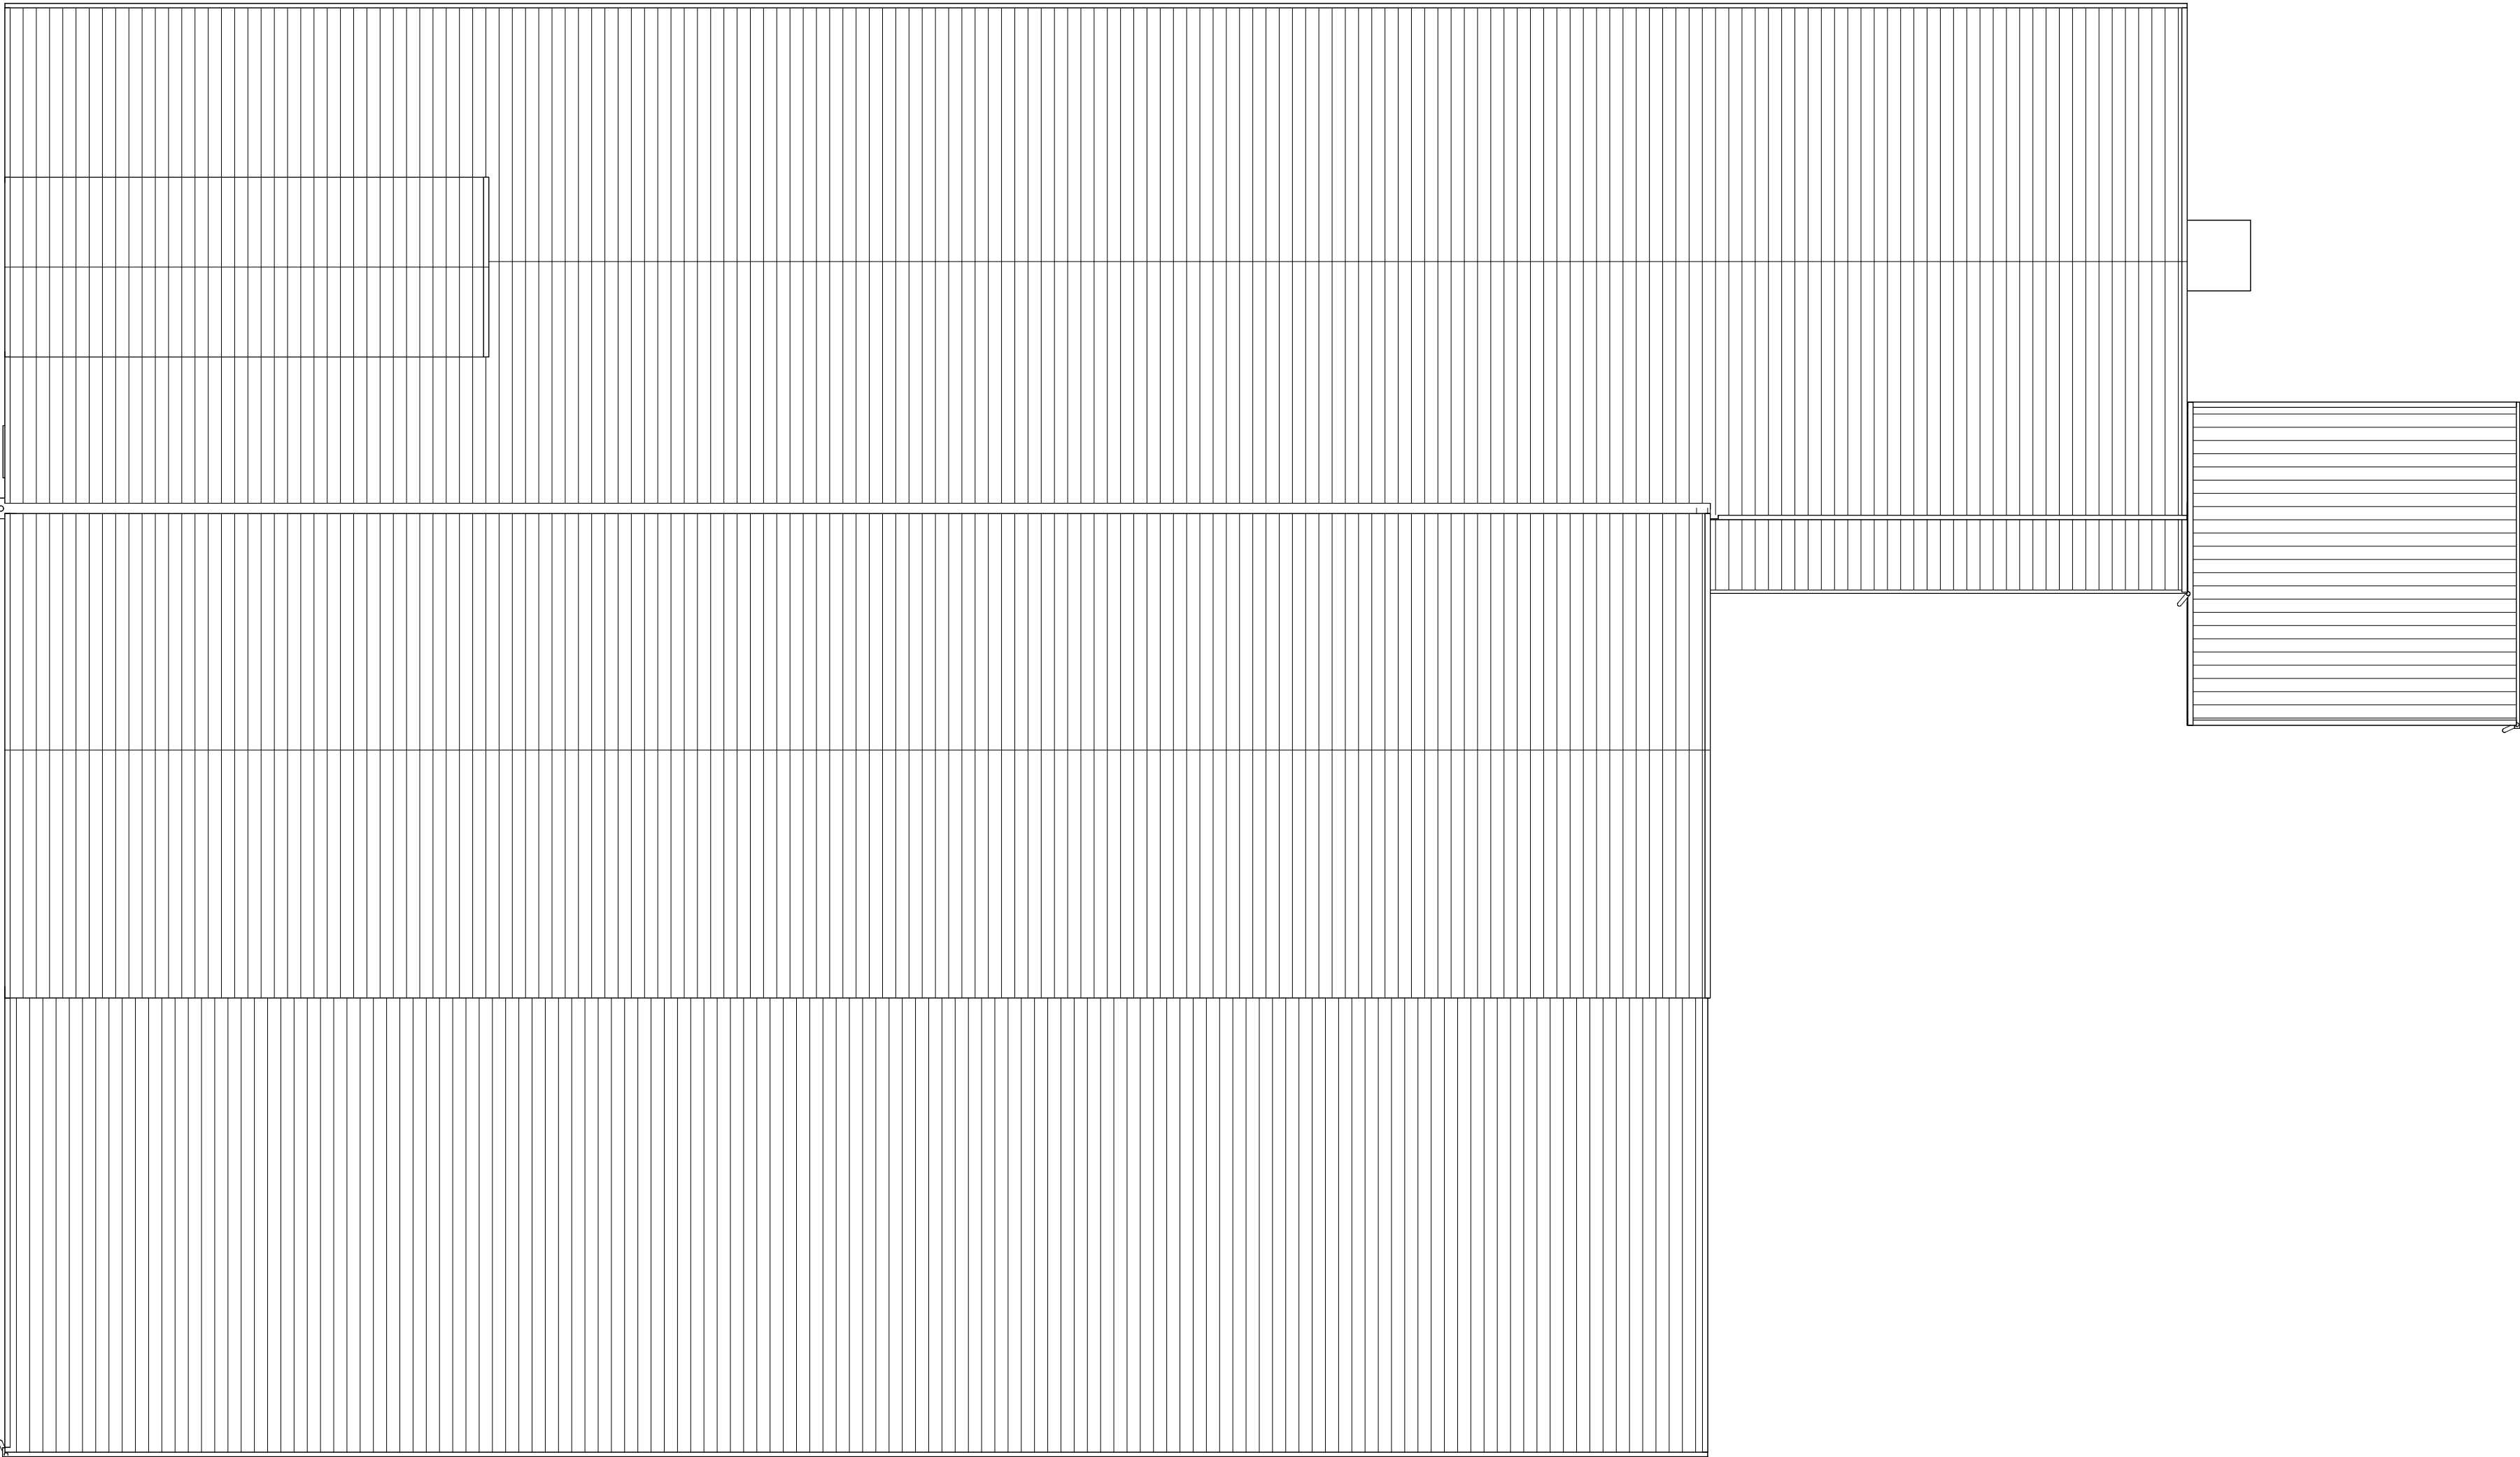

Level 4 - Roof Plan - Existing

1 : 100

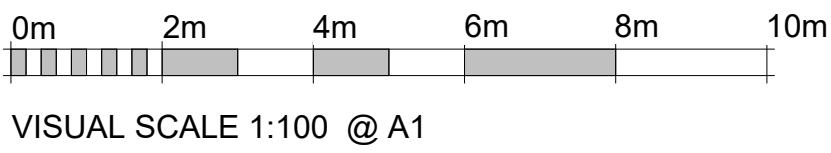

Project number					Client					Project				
01973-06					JM Stratton					Grain Store 5-7				
Title					Existing Plans					BOURNE VALLEY ASSOCIATES				
Date					Sheet					Scale				
11.11.25					01					1 : 100				
Drawn by					Checked by					Paper Size				
TJ					AW					A1				
Rev No.					Revision Note.					Date				

