




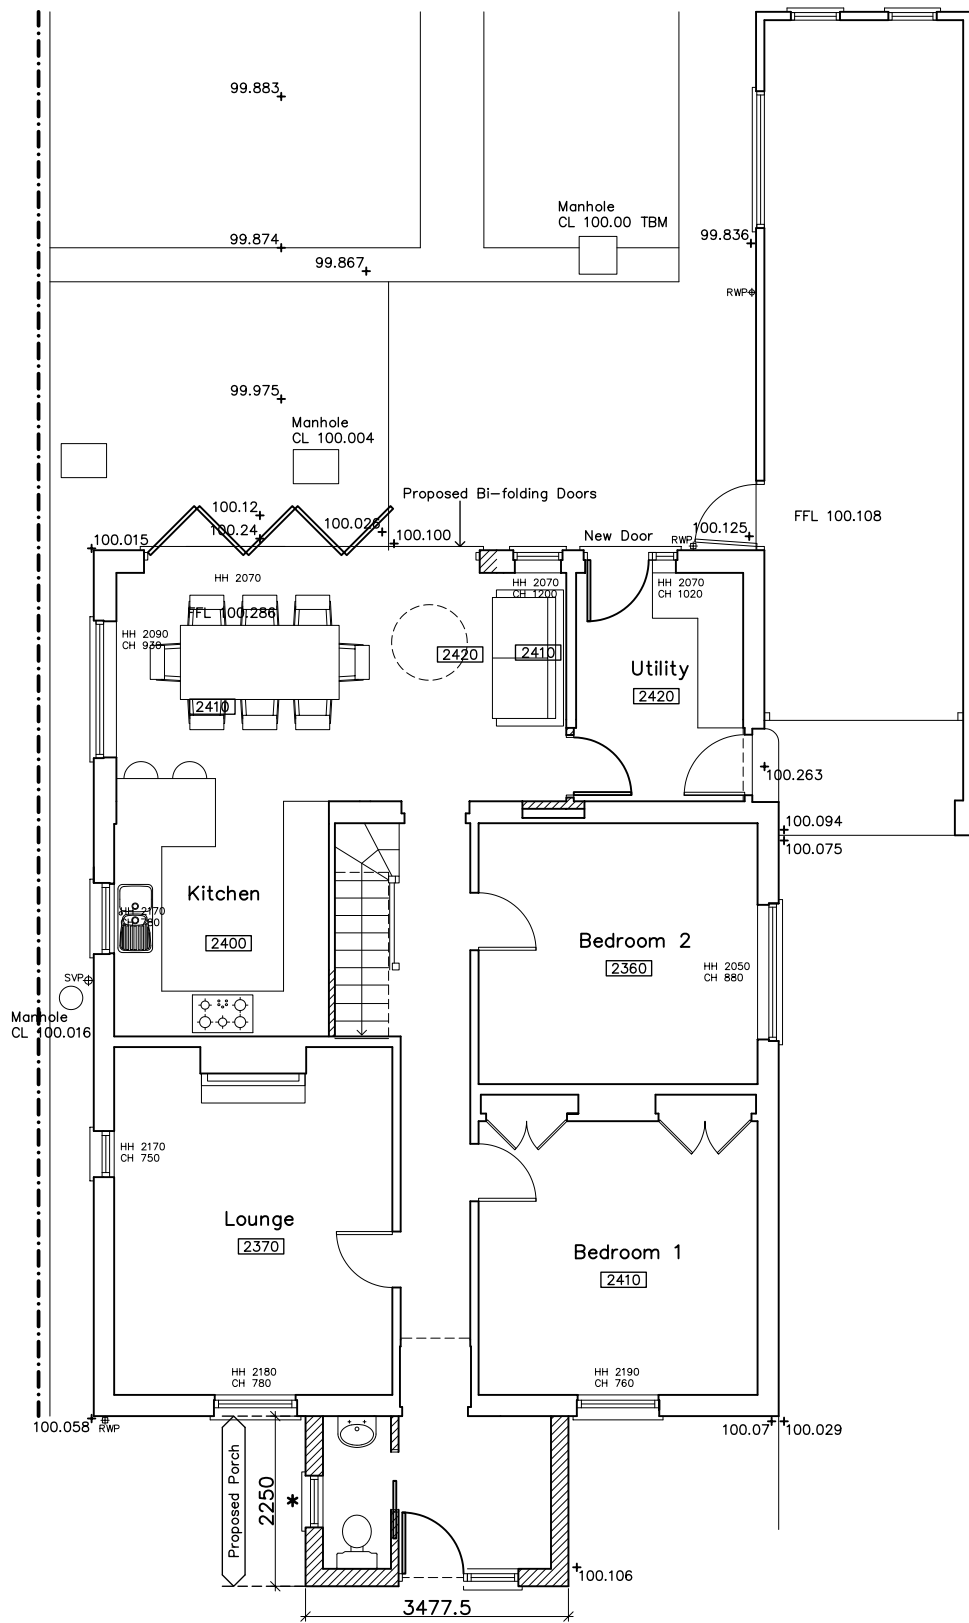

Ground Floor Plan scale 1:50 @ A1 (1:100 @ A3)
 †100.013

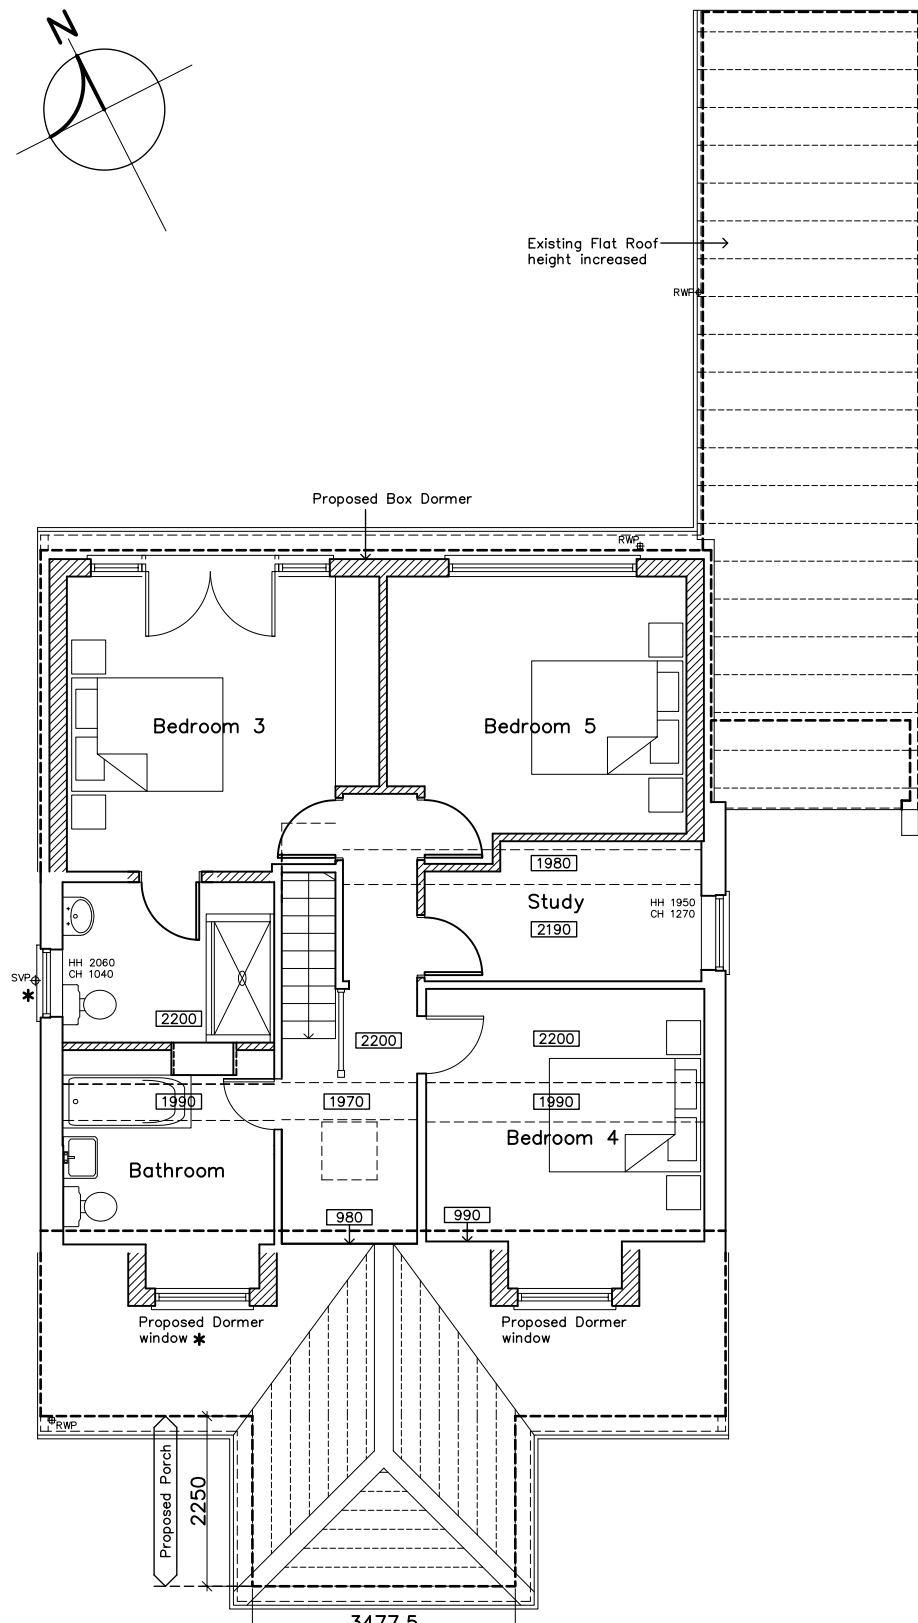


First Floor Plan scale 1:50 @ A1 (1:100 @ A3)

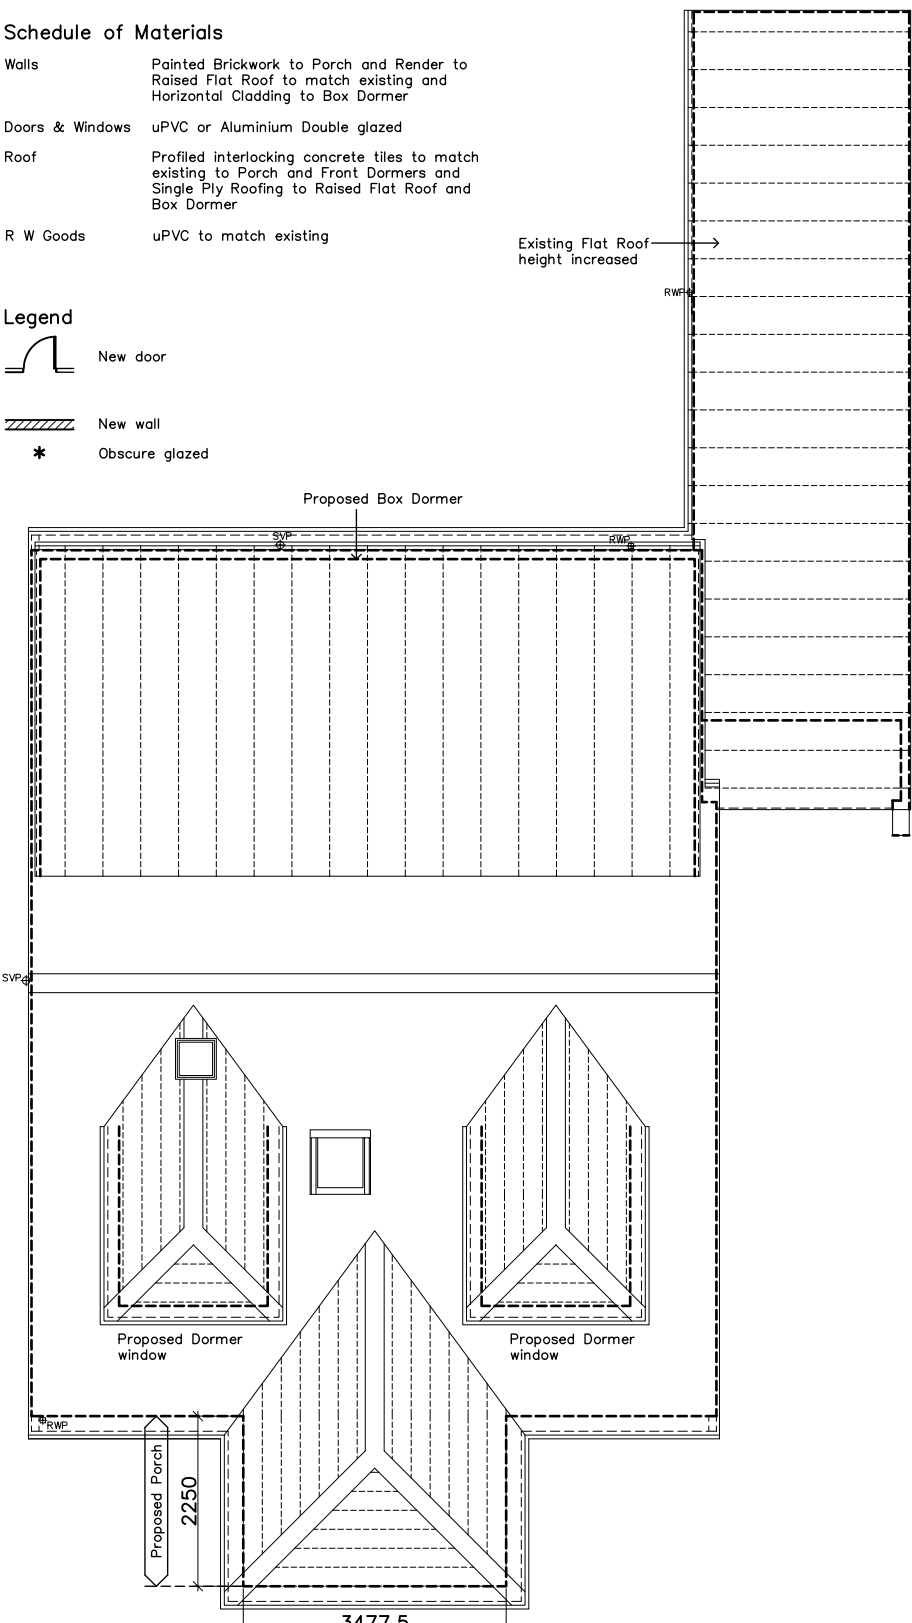


Roof Plan

Schedule of Materials	
Walls	Painted Brickwork to Porch and Render to Raised Flat Roof to match existing and Horizontal Cladding to Box Dormer
Doors & Windows	uPVC or Aluminium Double glazed
Roof	Profiled interlocking concrete tiles to match existing to Porch and Front Dormers and Single Ply Roofing to Raised Flat Roof and Box Dormer
R W Goods	uPVC to match existing

Legend	
	New door
	New wall
	Obscure glazed

 

Proposed Plans for Proposed Roof Extensions, Porch and Alterations to Southernwood, Woodfalls

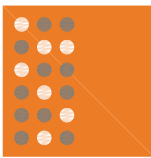Rev	Revision	Date
 Sarum Architecture Bespoke Architectural Design 33 Old Meadows Walk, Salisbury, Wiltshire, SP2 8PA Website: www.sarumarchitecture.co.uk Email: chris@sarumarchitecture.co.uk Tel: 01722 238399 Mob: 07979 923861		
Project:	Southernwood Slab Lane, Woodfalls	
Drawing:	Proposed Plans	
Client:		
Drawing Scale:	1:50 (1:100 @ A3)	
Drawing Number:	25/0440/101	