




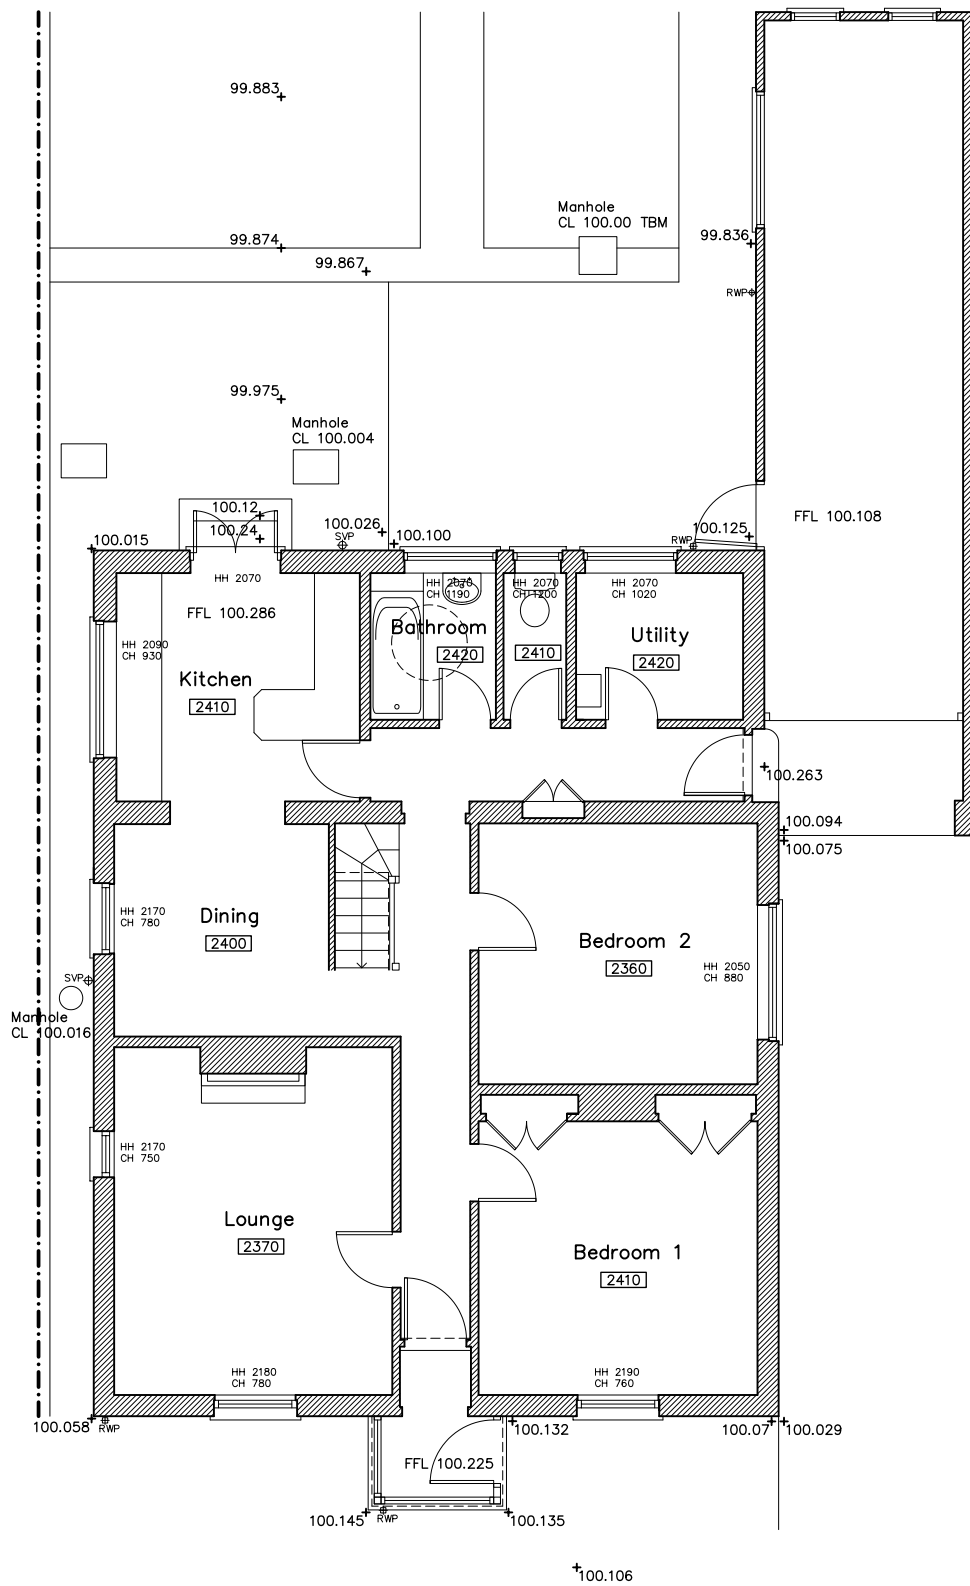

Ground Floor Plan scale 1:50 @ A1 (1:100 @ A3)

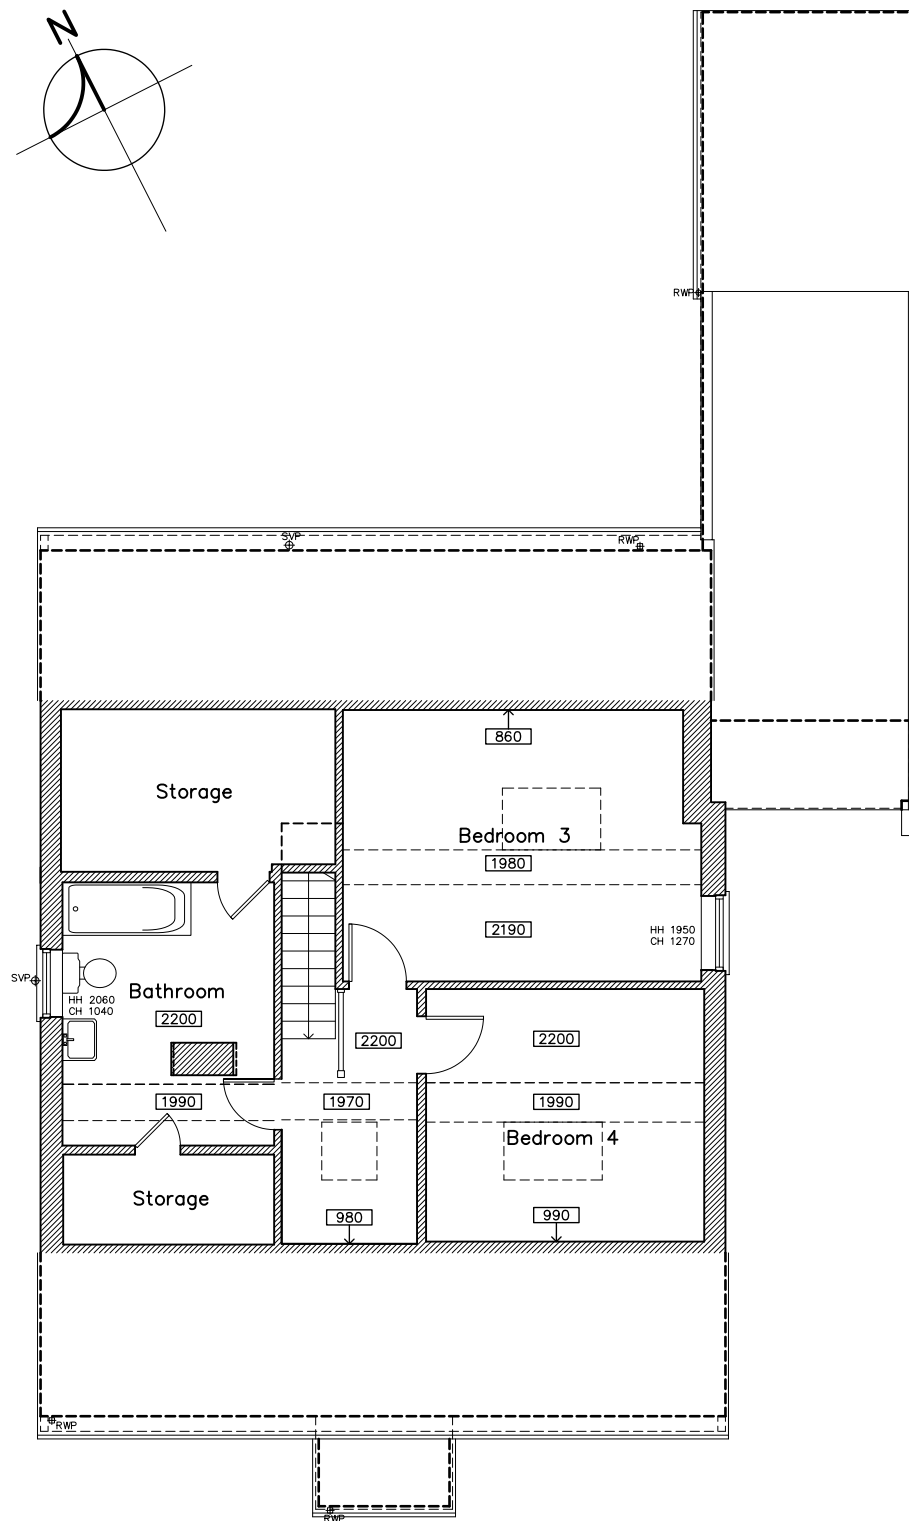


First Floor Plan scale 1:50 @ A1 (1:100 @ A3)

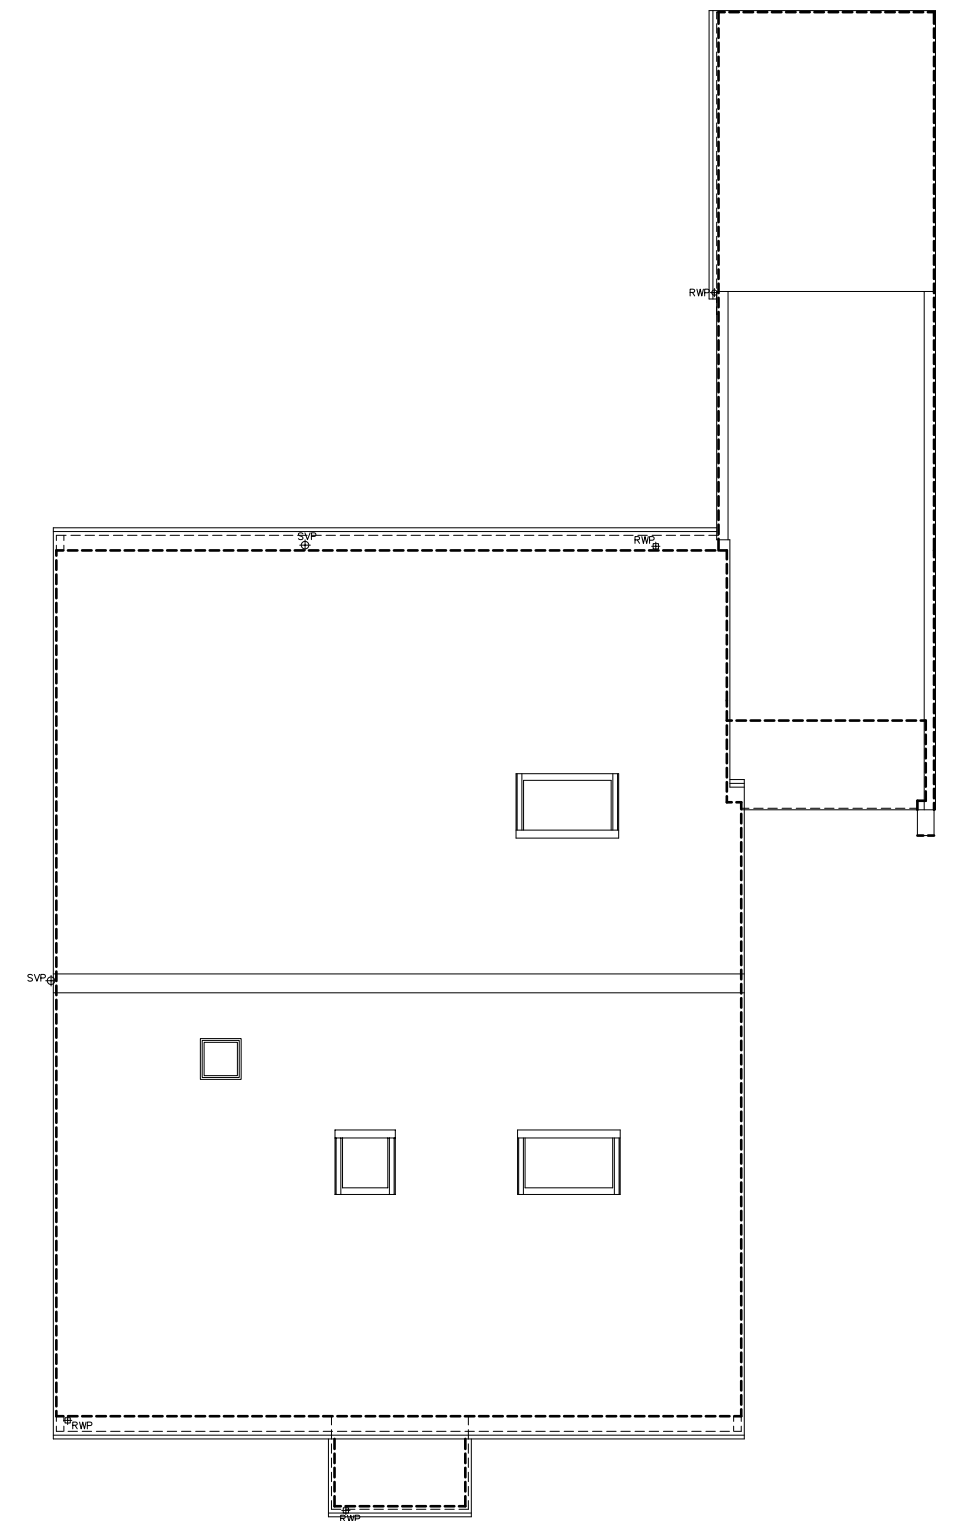

Roof Plan

Existing Plans for Proposed Roof Extensions, Porch and Alterations to Southernwood, Woodfalls

 

Rev Revision Date

Sarum Architecture
Bespoke Architectural Design
33 Old Meadows Walk,
Salisbury, Wiltshire, SP2 8PA
Website: www.sarumarchitecture.co.uk
Email: chris@sarumarchitecture.co.uk
Tel: 01722 238399 Mob: 07979 923861

Project: Southernwood
Slab Lane, Woodfalls
Drawing: Survey Plans

Client:
Drawing Scale: 1:50 (1:100 @ A3)

Drawing Number: 25/0440/su01