




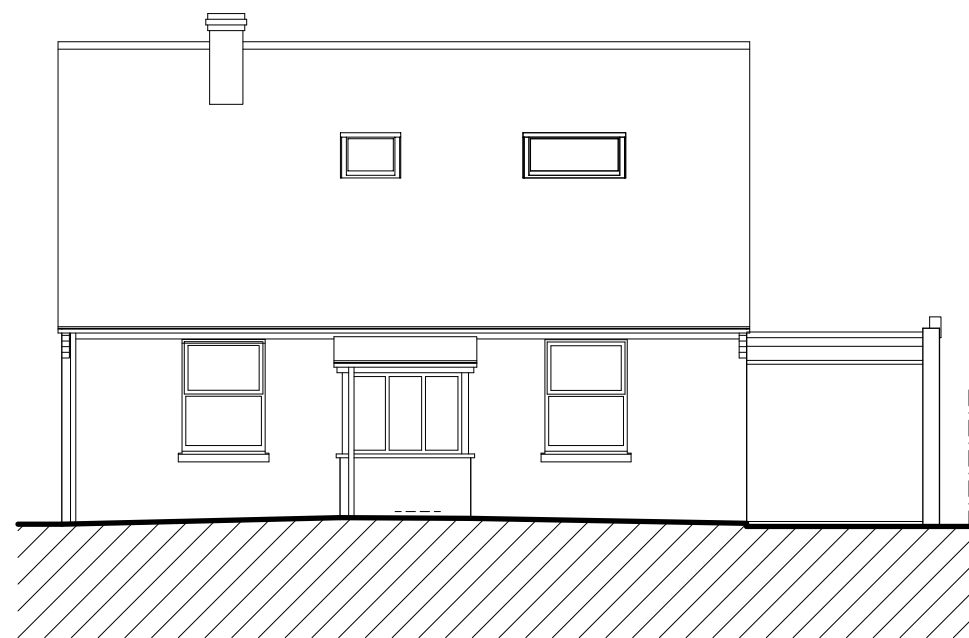


South Elevation scale 1:50 @ A1 (1:100 @ A3)

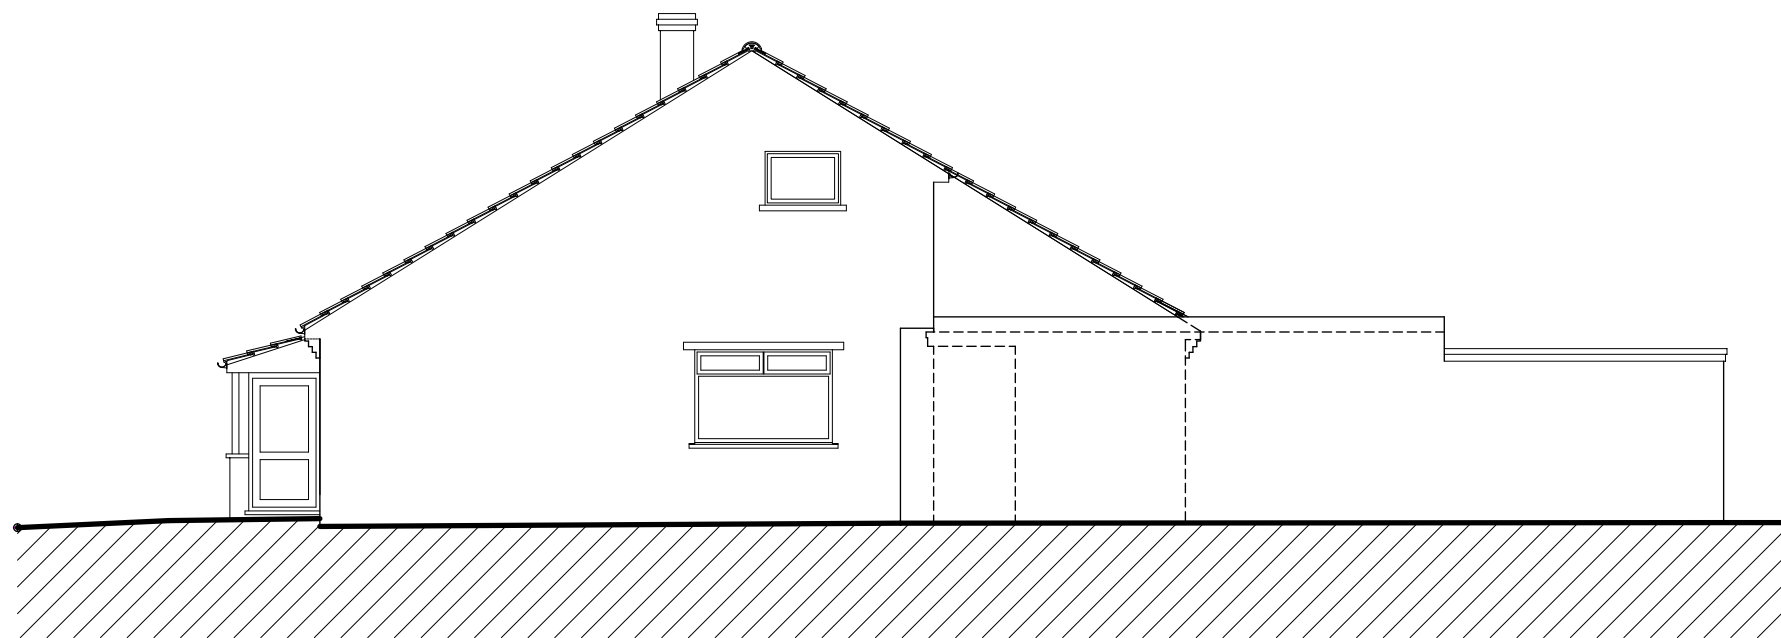

East Elevation scale 1:50 @ A1 (1:100 @ A3)

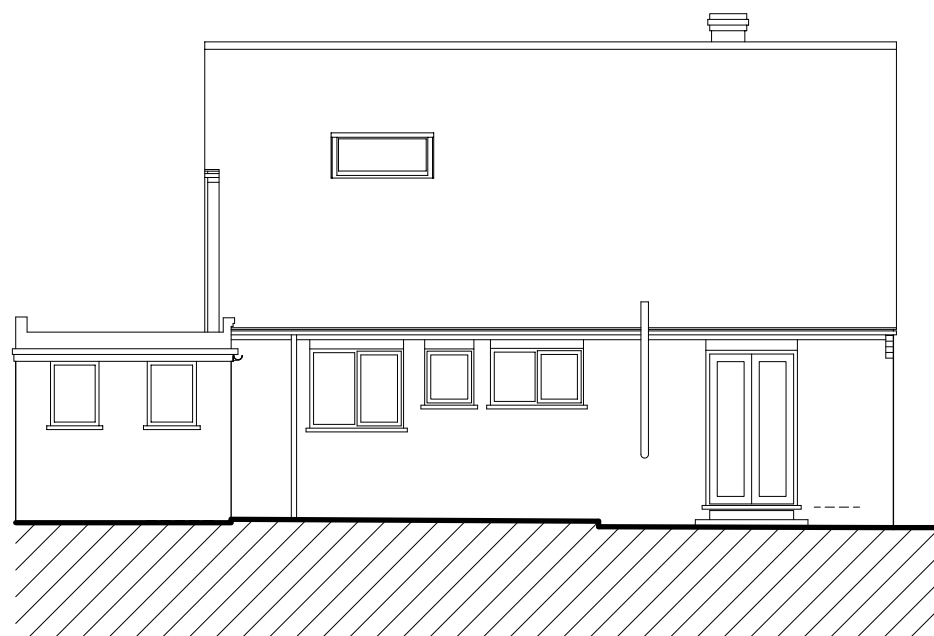


North Elevation scale 1:50 @ A1 (1:100 @ A3)

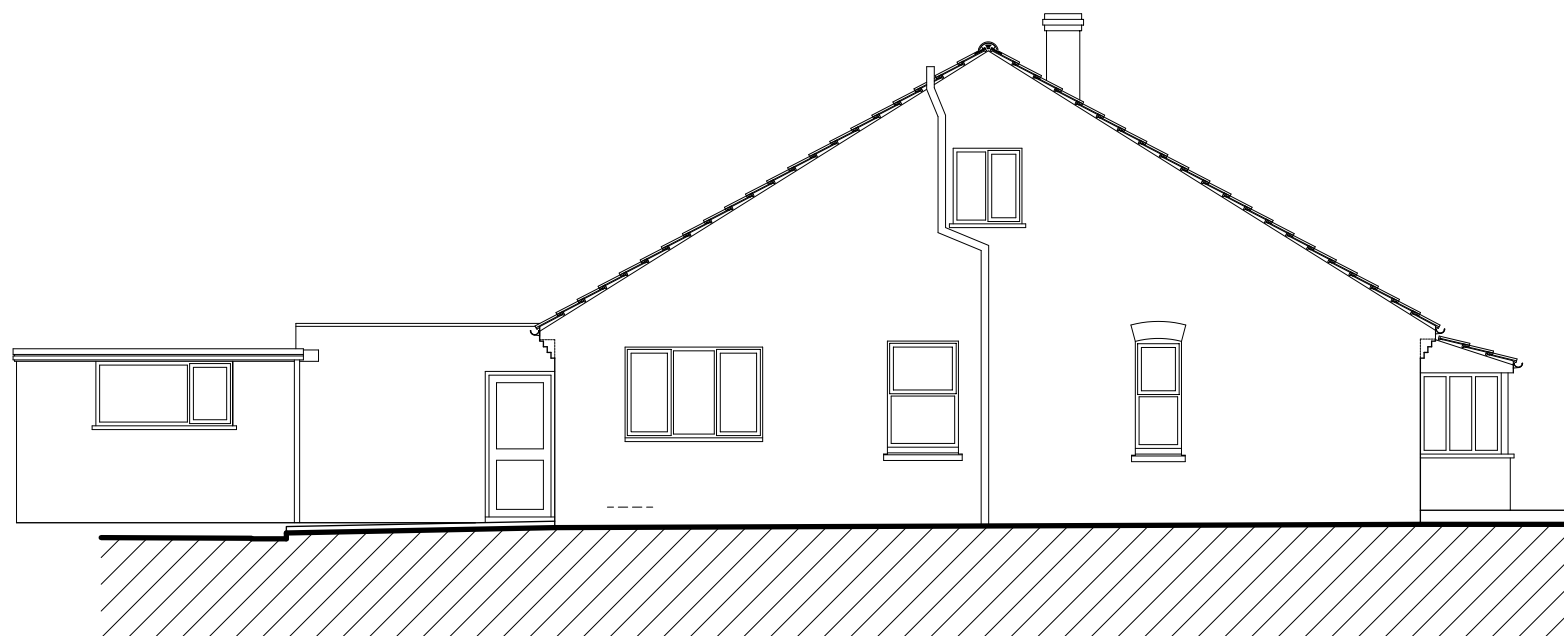


West Elevation scale 1:50 @ A1 (1:100 @ A3)

Existing Elevations for Proposed Roof Extensions, Porch and Alterations to Southernwood, Woodfalls

 

Rev	Revision	Date
-----	----------	------

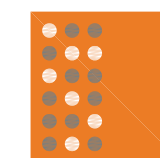

Sarum Architecture
Bespoke Architectural Design

33 Old Meadows Walk,
Salisbury, Wiltshire, SP2 8PA
Website: www.sarumarchitecture.co.uk
Email: chris@sarumarchitecture.co.uk
Tel: 01722 238399 Mob: 07979 923861

Project: Southernwood
Slab Lane, Woodfalls
Drawing: Survey Elevations

Client:
Drawing Scale: 1:50 (1:100 @ A3)

Drawing Number: 25/0440/su02