


NOTE

BUILDING SURVEY OF EXISTING IS NON CONCLUSIVE, PLEASE ENSURE THAT ALL MEASUREMENTS ARE TAKEN FROM SITE. CONTRACTOR TO CHECK ALL DIMENSIONS AND REPORT ALL ERRORS AND OMISSIONS TO THE ENGINEER. ANY DIMENSIONS SHOWN ARE IN MM.

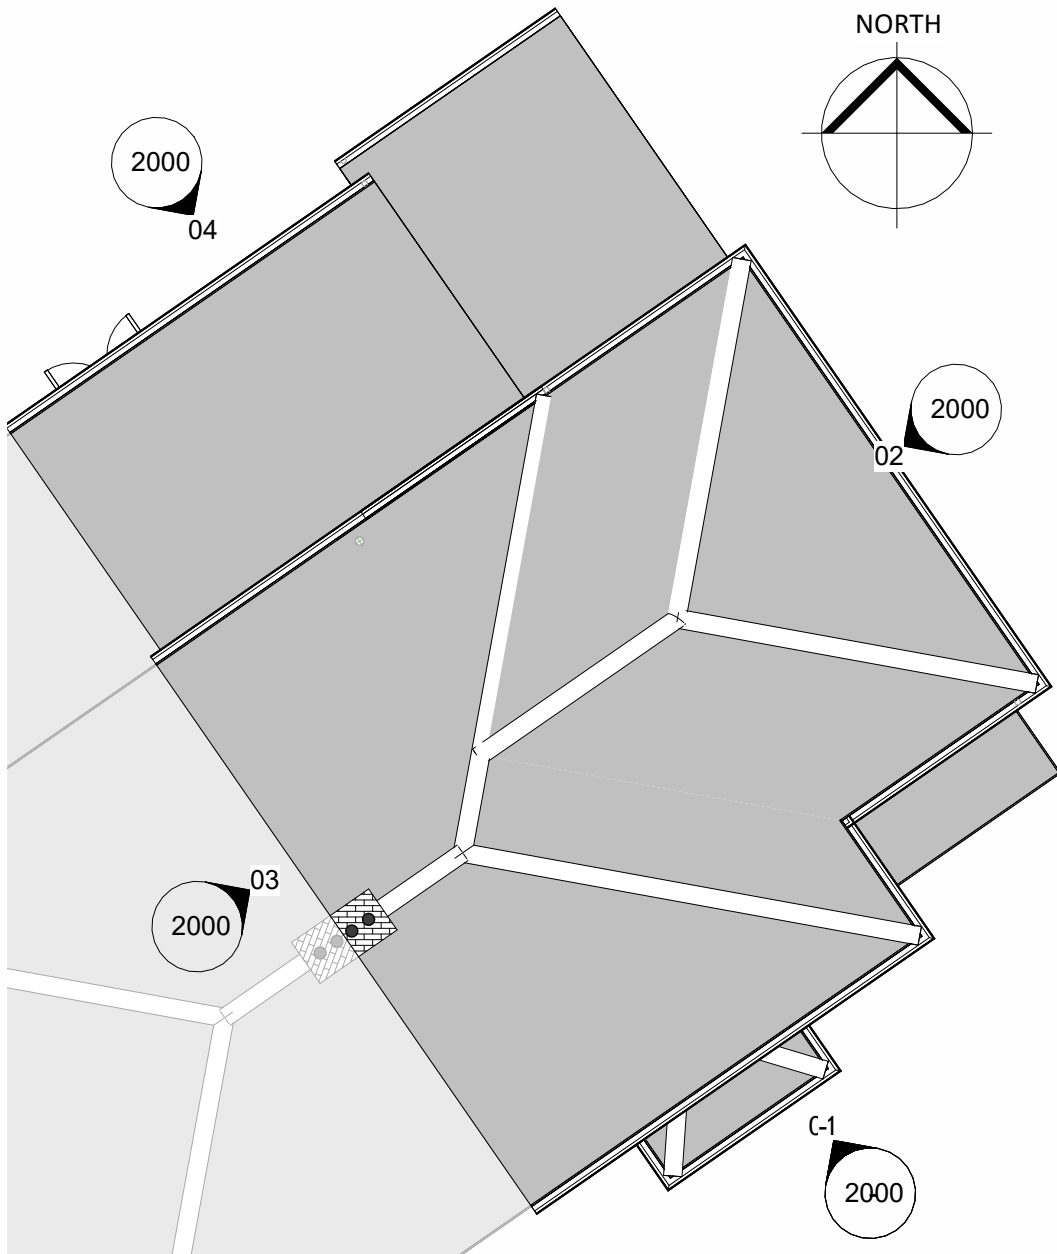

Materials Key

- 1. Brickwork to match existing
- 2. External uPVC doors & windows, colour to match or be in keeping with existing
- 3. Fascia boards, guttering and rainwater pipes, to match or be in keeping with existing
- 4. Roof tiles to match existing



21 Langley Road Trowbridge Wiltshire BA14 0LL
Tel: 01225 342837
Mobiles: 07831 817906 & 07789 744420


PROJECT
Two Storey Extension and Internal Layout Alterations
73 Blair Road, Trowbridge

DRAWING TITLE
Proposed Elevations


SUITABILITY STATUS PL : PLANNING		SCALE As indicated @ A1
YEAR DESIGNER PROJECT NUMBER SHEET NUMBER 25-SZ-701-2000		REVISION PL1




01 Proposed Front Elevation (South)
1 : 50

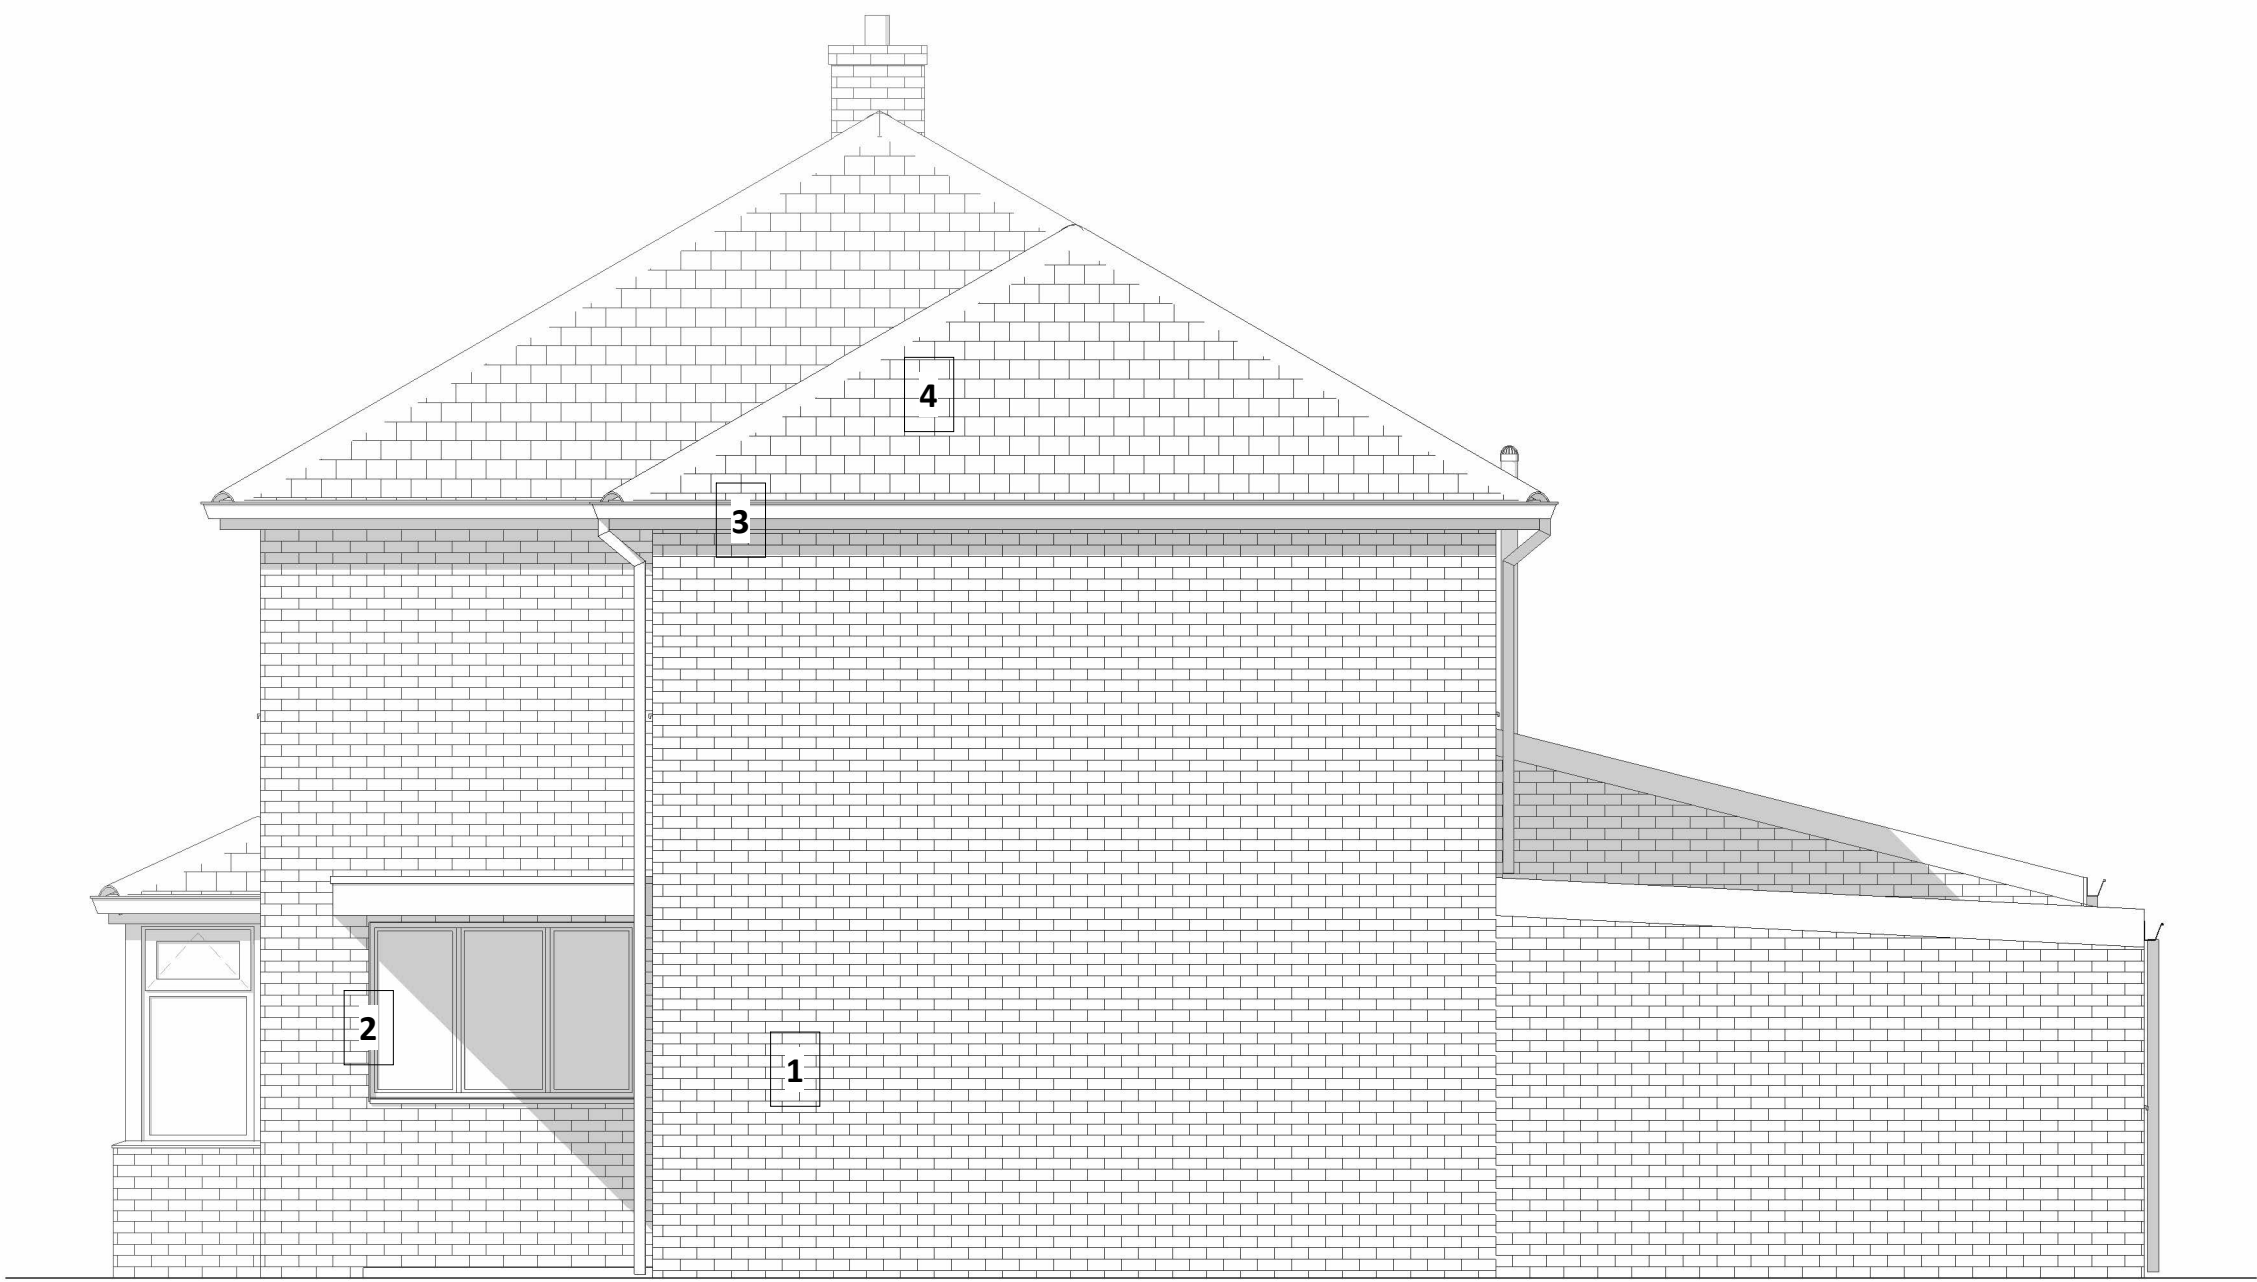

02 Proposed Side Elevation (East)
1 : 50

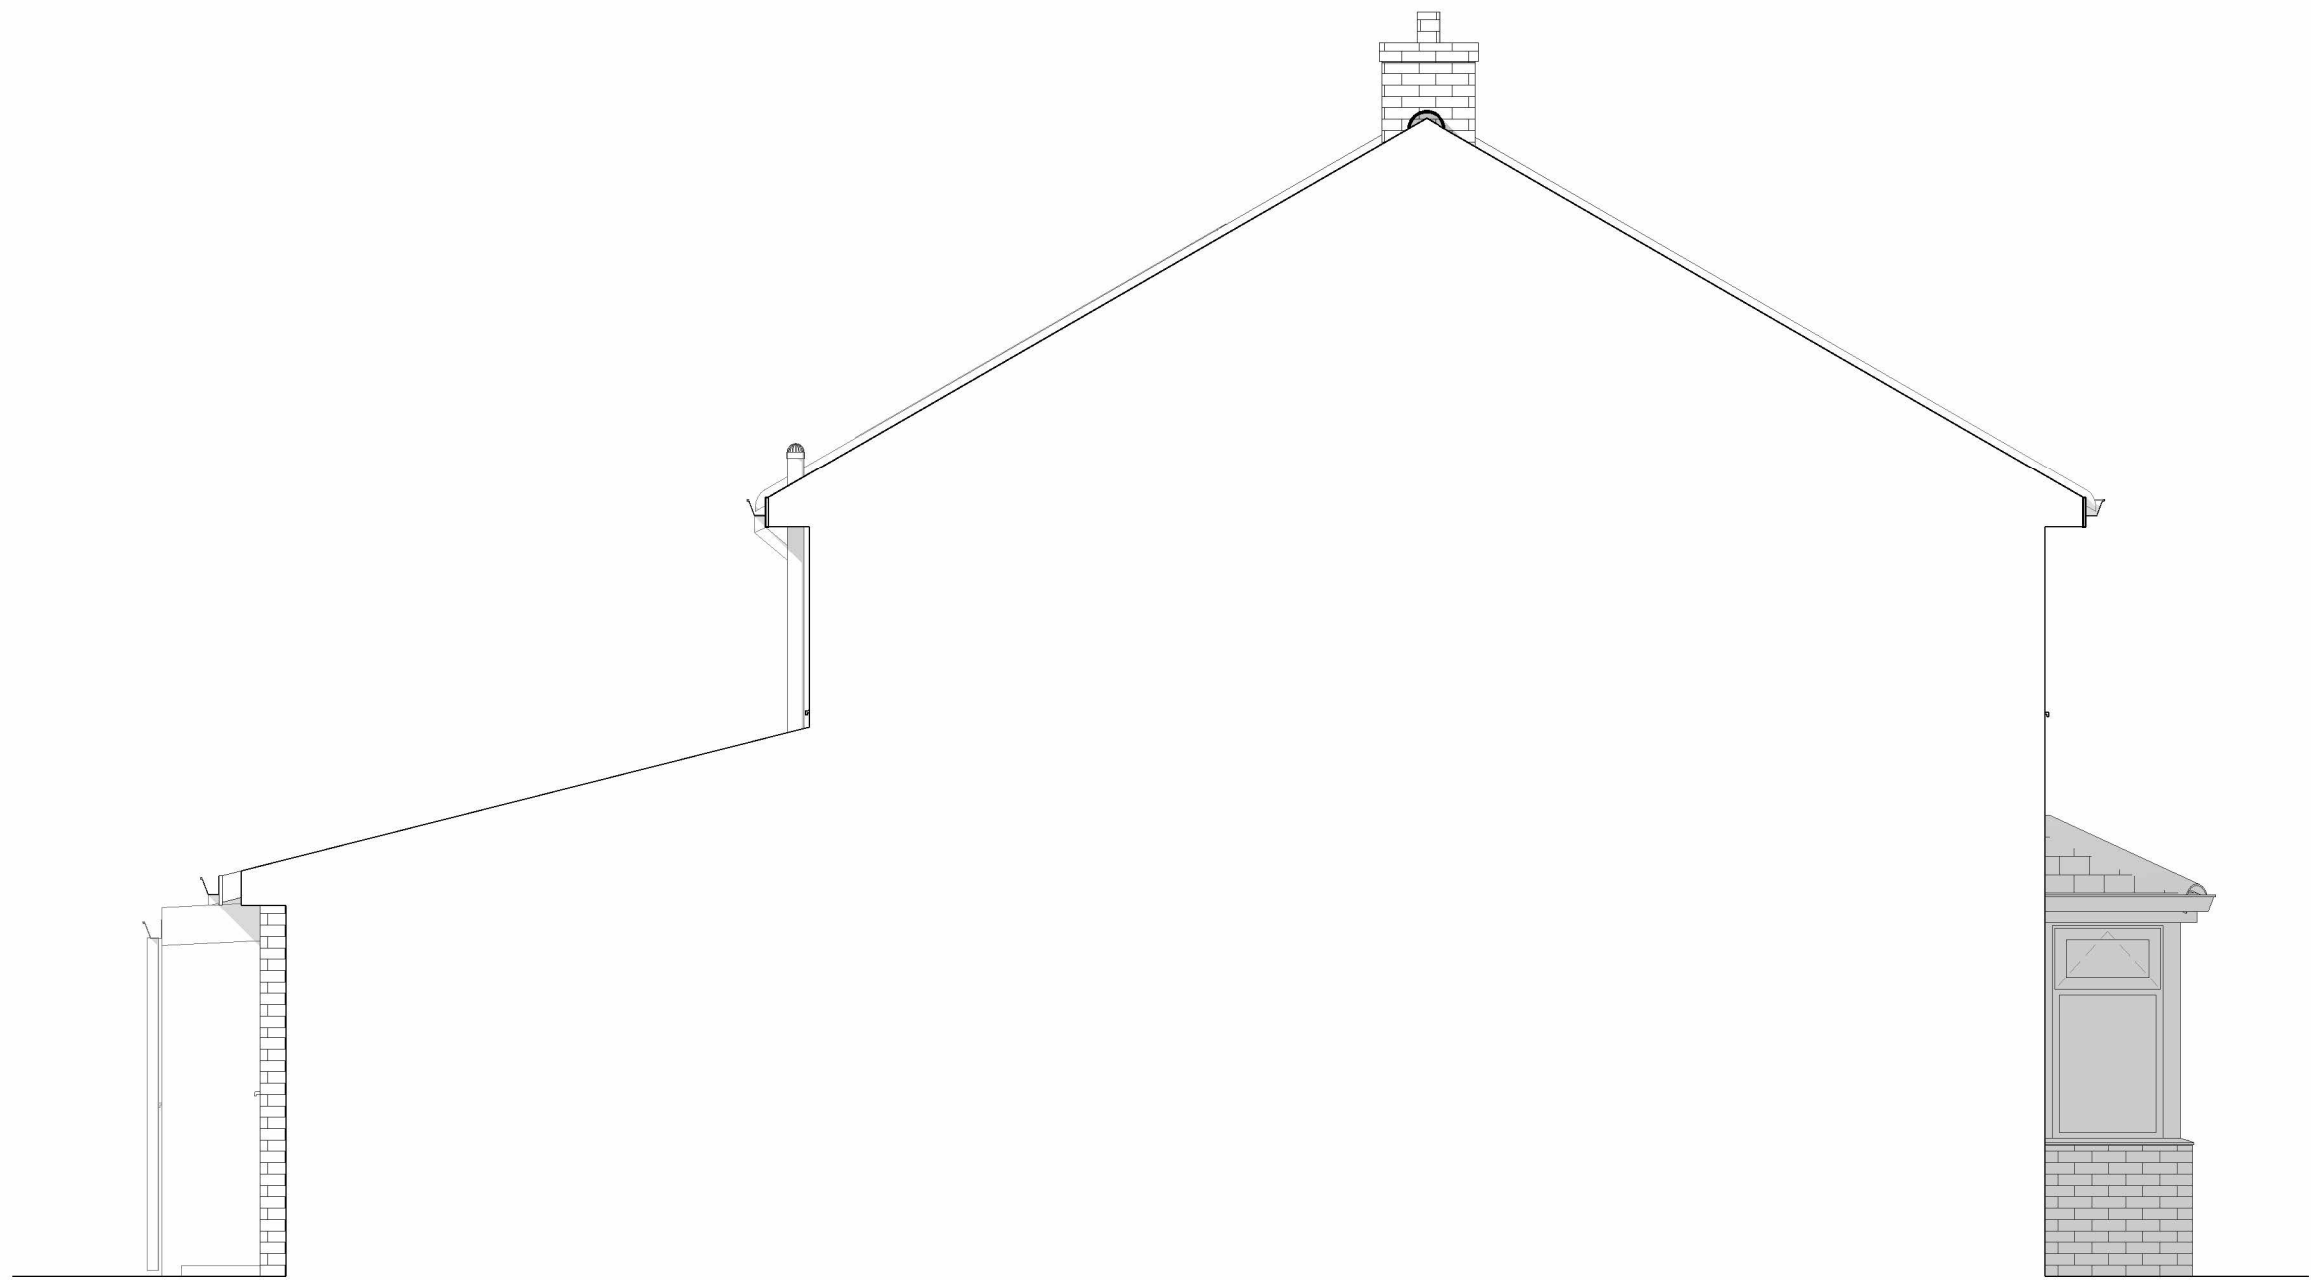

03 Proposed Side Elevation (West)
1 : 50

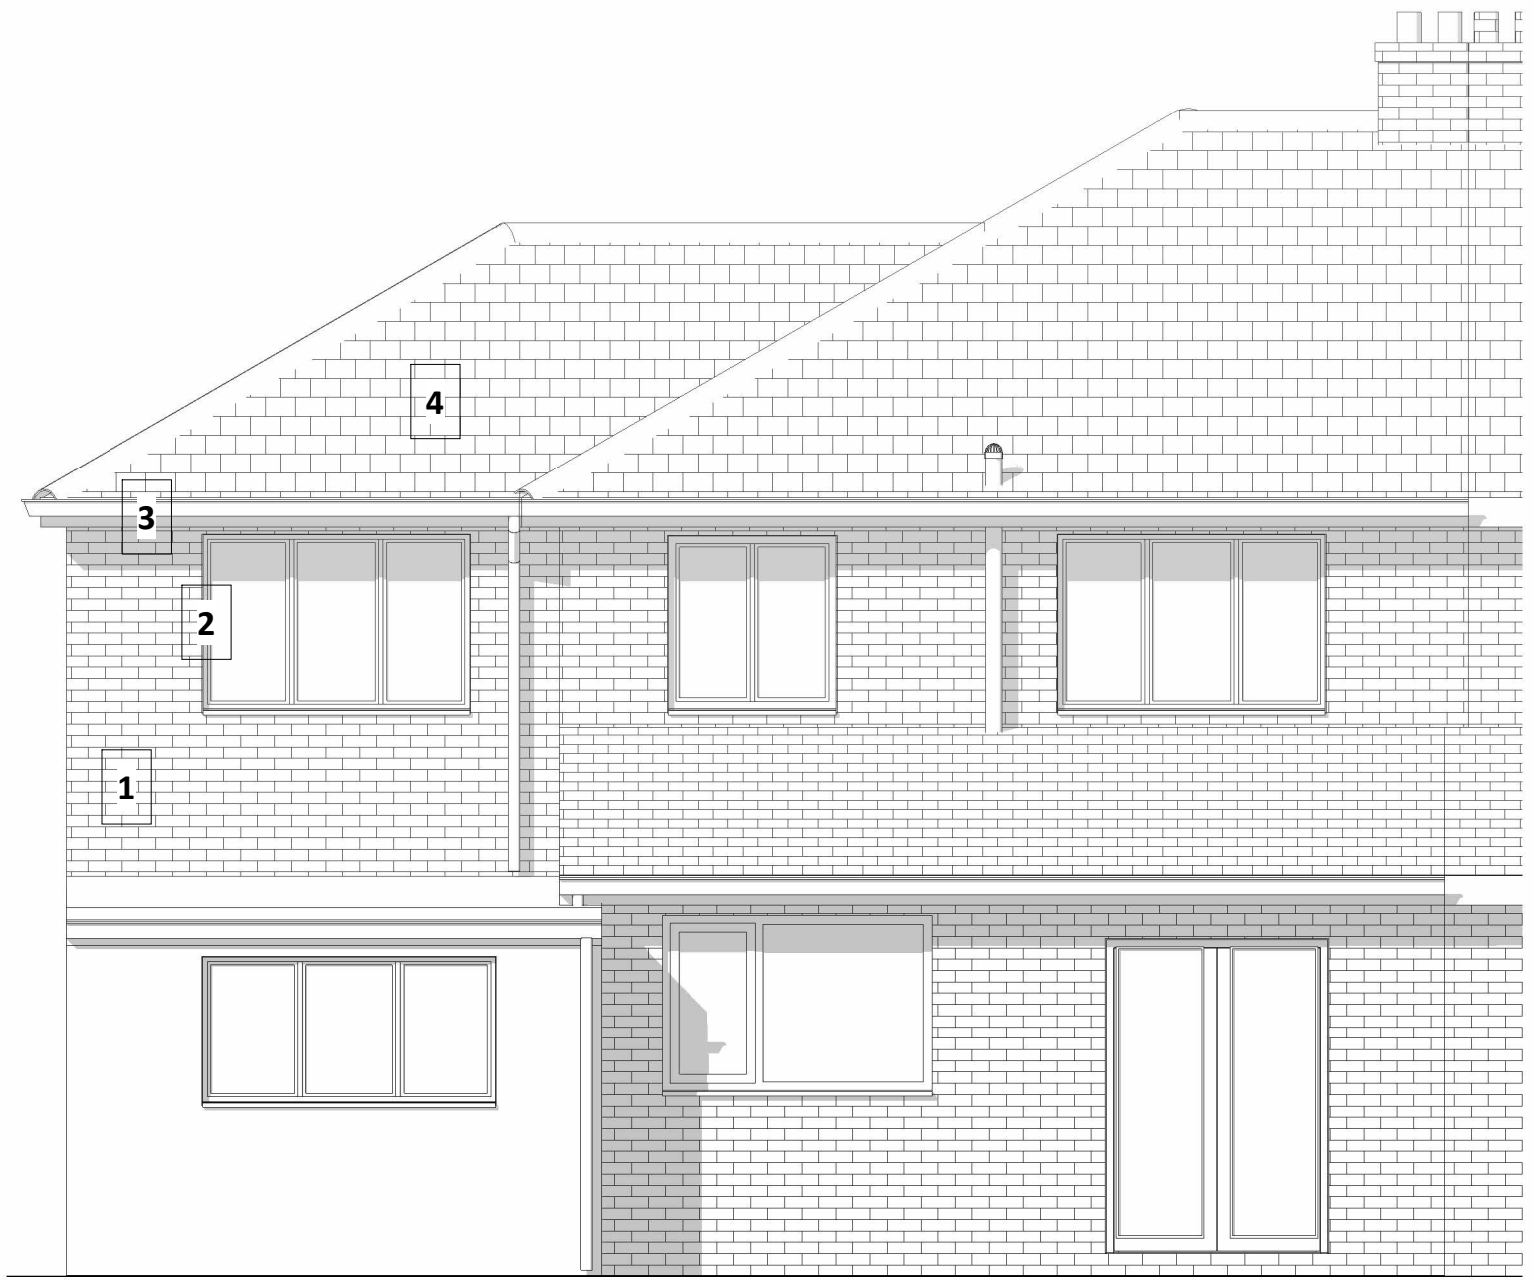

04 Proposed Rear Elevation (North)
1 : 50

