




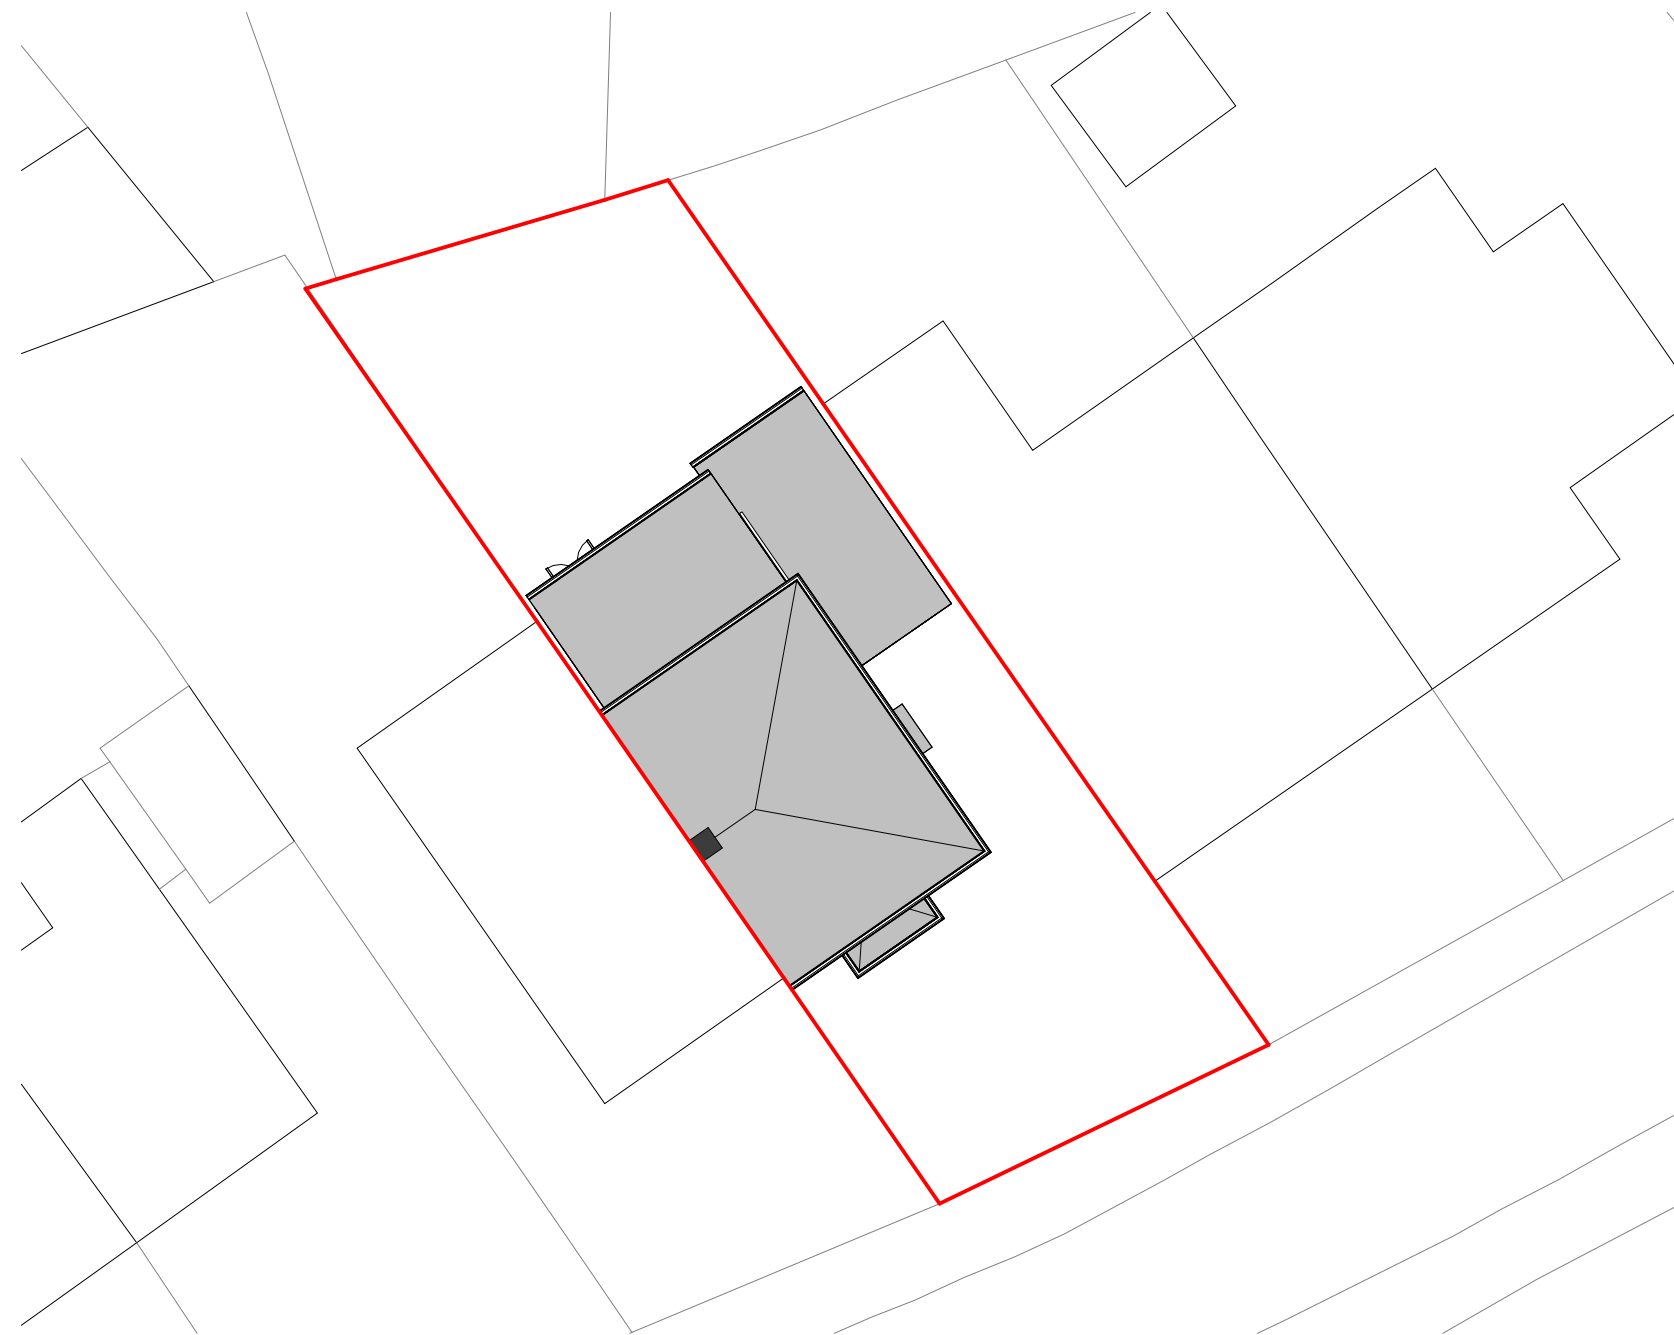



LP Site Location Plan
1 : 1250

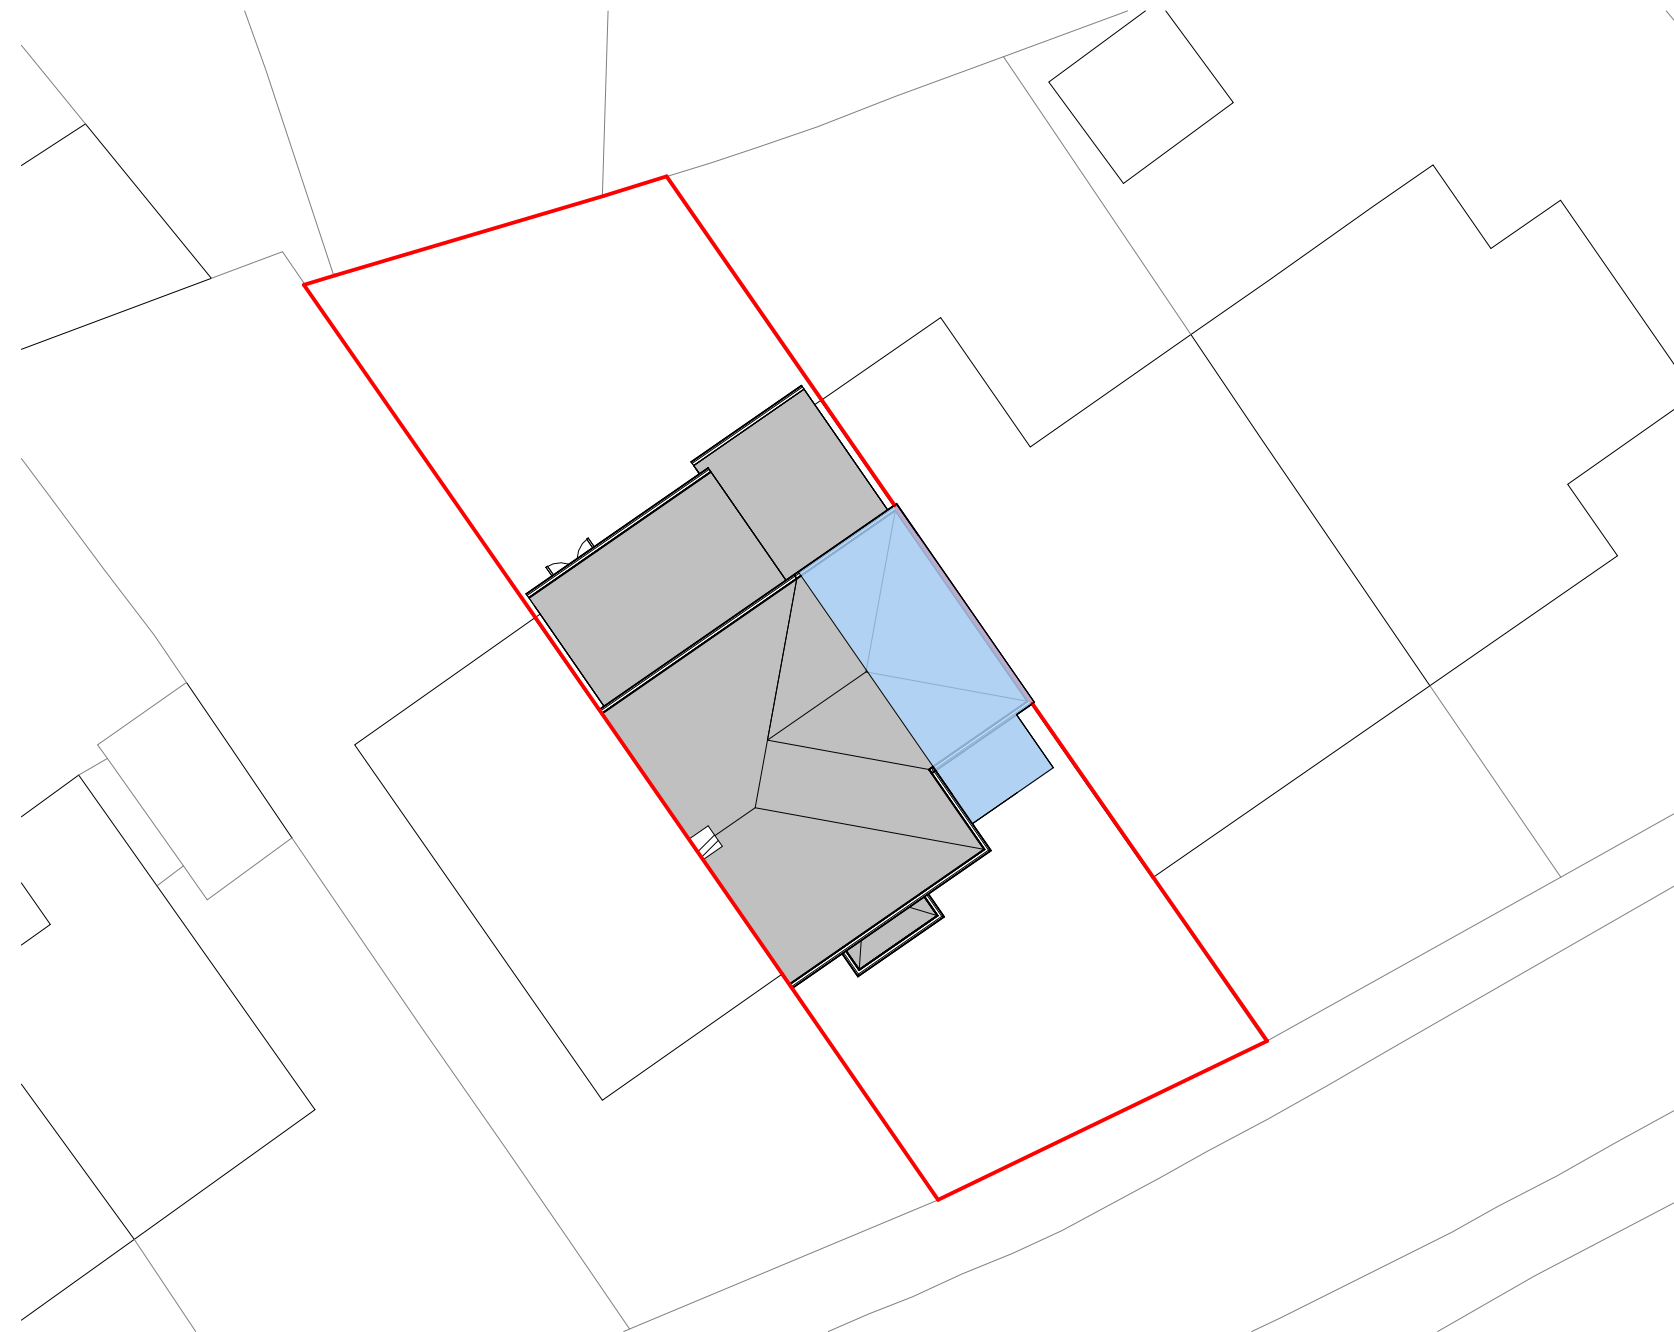

ESP Existing Site Plan
1 : 200

 

PSP Proposed Site Plan
1 : 200

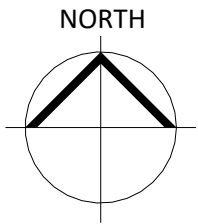 

NOTE:
Studio Zed take no responsibility for the accuracy of the boundary. All coordinates to be checked on site and correlated against land registry ownership boundary.

- KEY:
- Site Boundary Line
 - Denotes Existing Property
 - Denotes Area of Proposed Works

PL	PL1	17.11.2025	Planning Issue	REVISD BY
STATUS	REV	DATE	DESCRIPTION	MC
CLIENT				CHECKED BY
Mr Stuart Woodburn				ZW
				ORIGINATOR NO
				701
CONSULTANT				



21 Langley Road Trowbridge Wiltshire BA14 0LL
Tel: 01225 342837
Mobile: 07389 809794 & 07831 817906

PROJECT
Two Storey Extension and Internal Layout Alterations
73 Blair Road, Trowbridge

DRAWING TITLE
Site Location + Site Plans

SUITABILITY STATUS PL : PLANNING	SCALE As indicated @ A2
YEAR DESIGNER PROJECT SHEET NUMBER 25-SZ-701-0010	REVISION PL1