

NOTE



BUILDING SURVEY OF EXISTING IS NON CONCLUSIVE, PLEASE ENSURE THAT ALL MEASUREMENTS ARE TAKEN FROM SITE. CONTRACTOR TO CHECK ALL DIMENSIONS AND REPORT ALL ERRORS AND OMISSIONS TO THE ENGINEER. ANY DIMENSIONS SHOWN ARE IN MM.



01 Existing Front Elevation (South)
1 : 50



02 Existing Side Elevation (East)
1 : 50

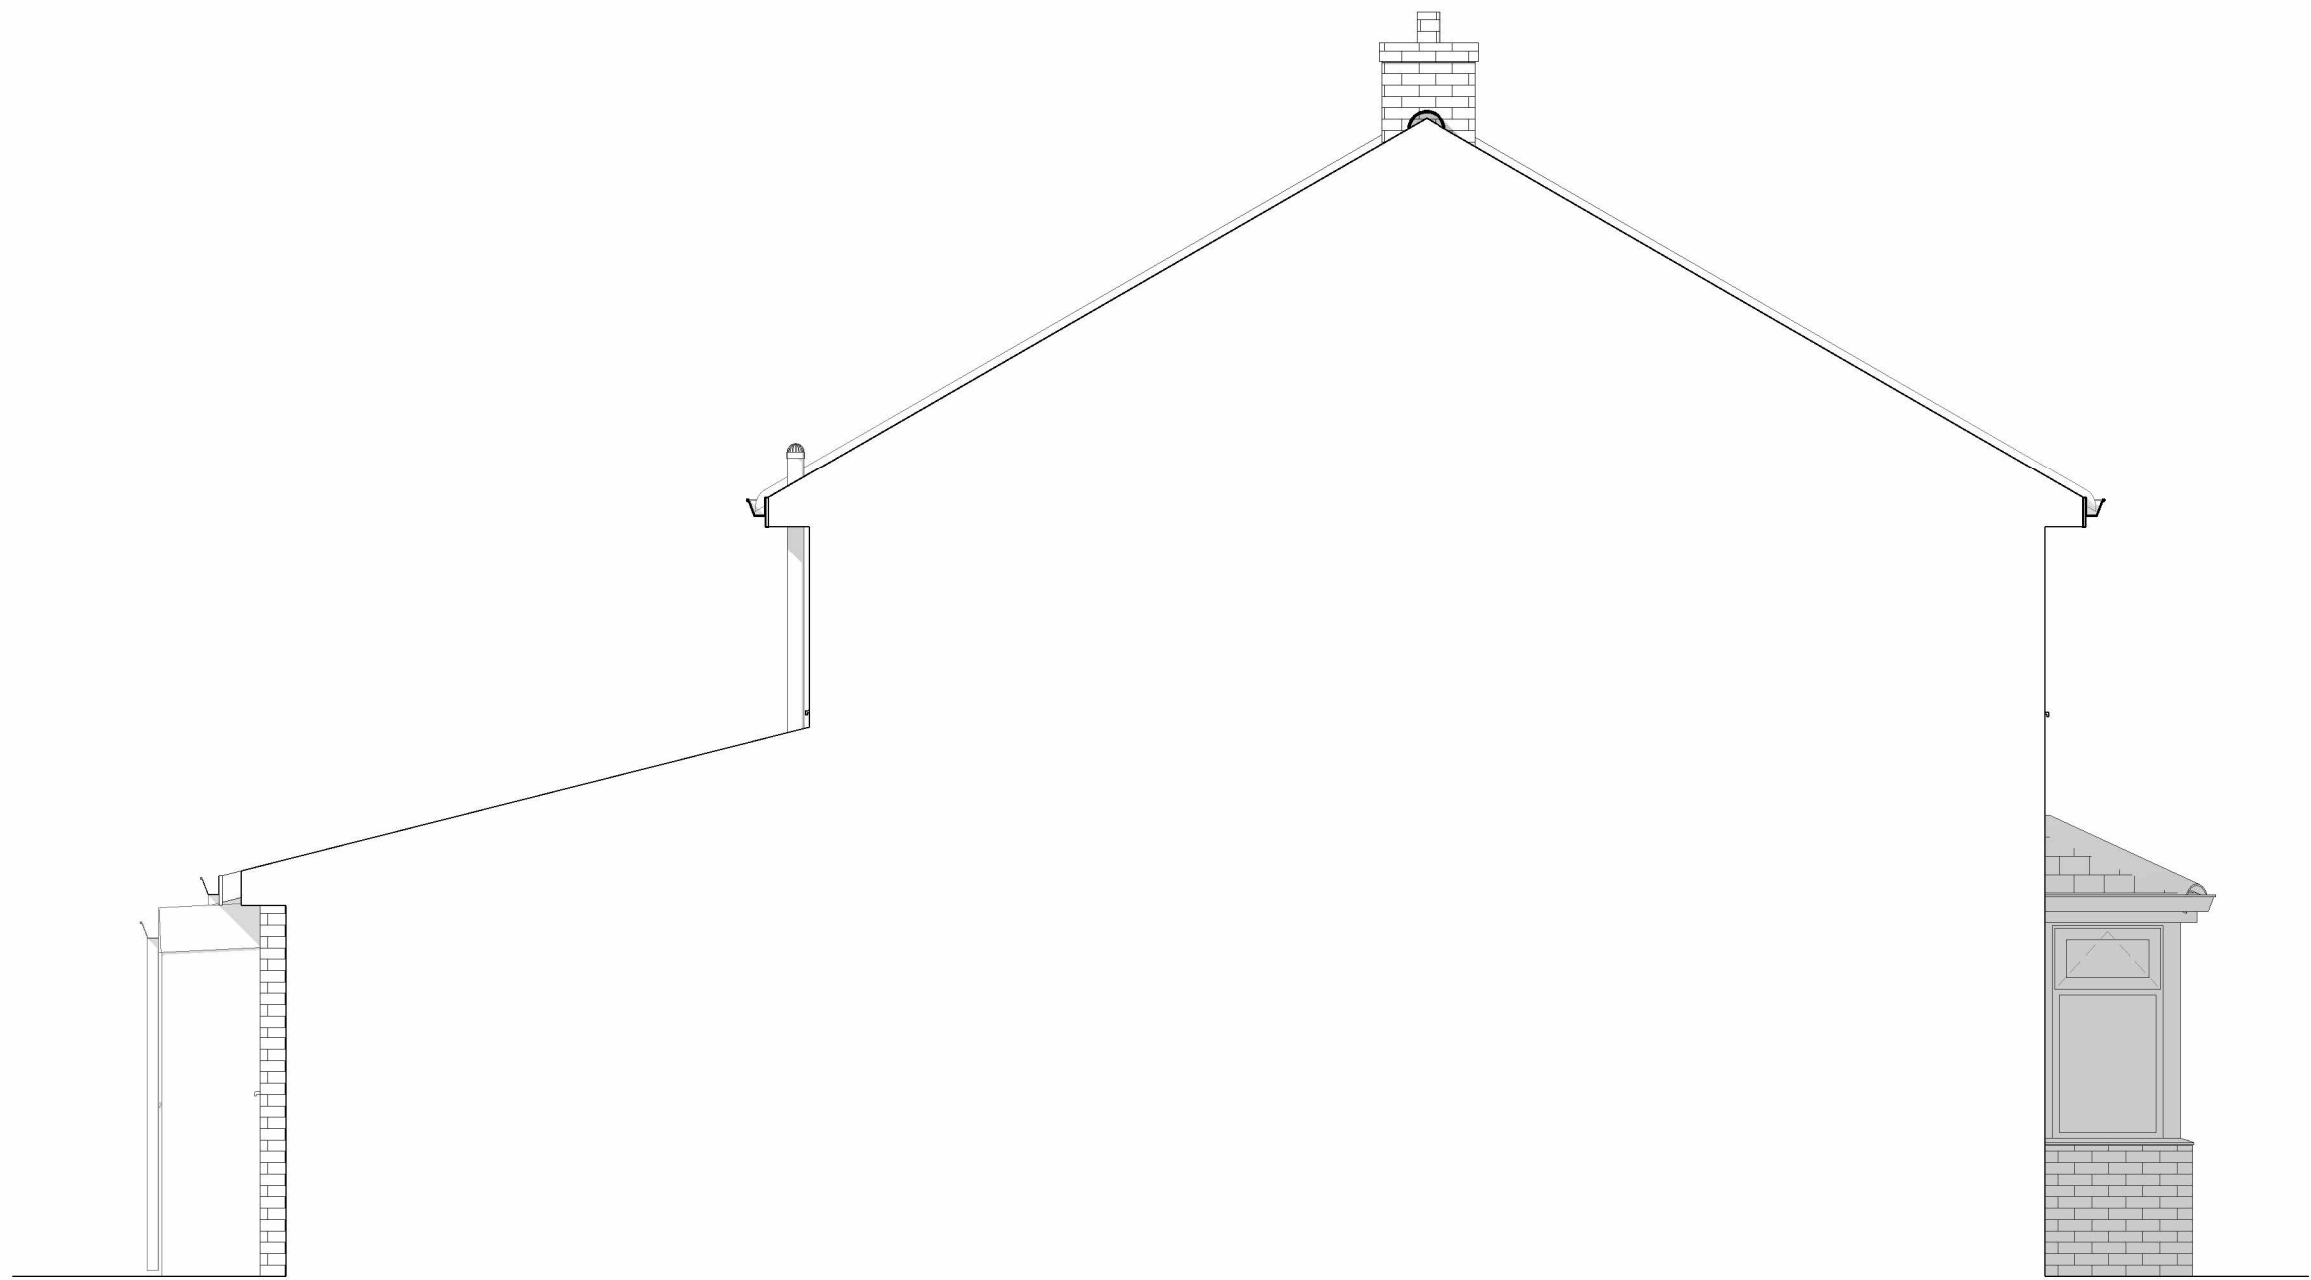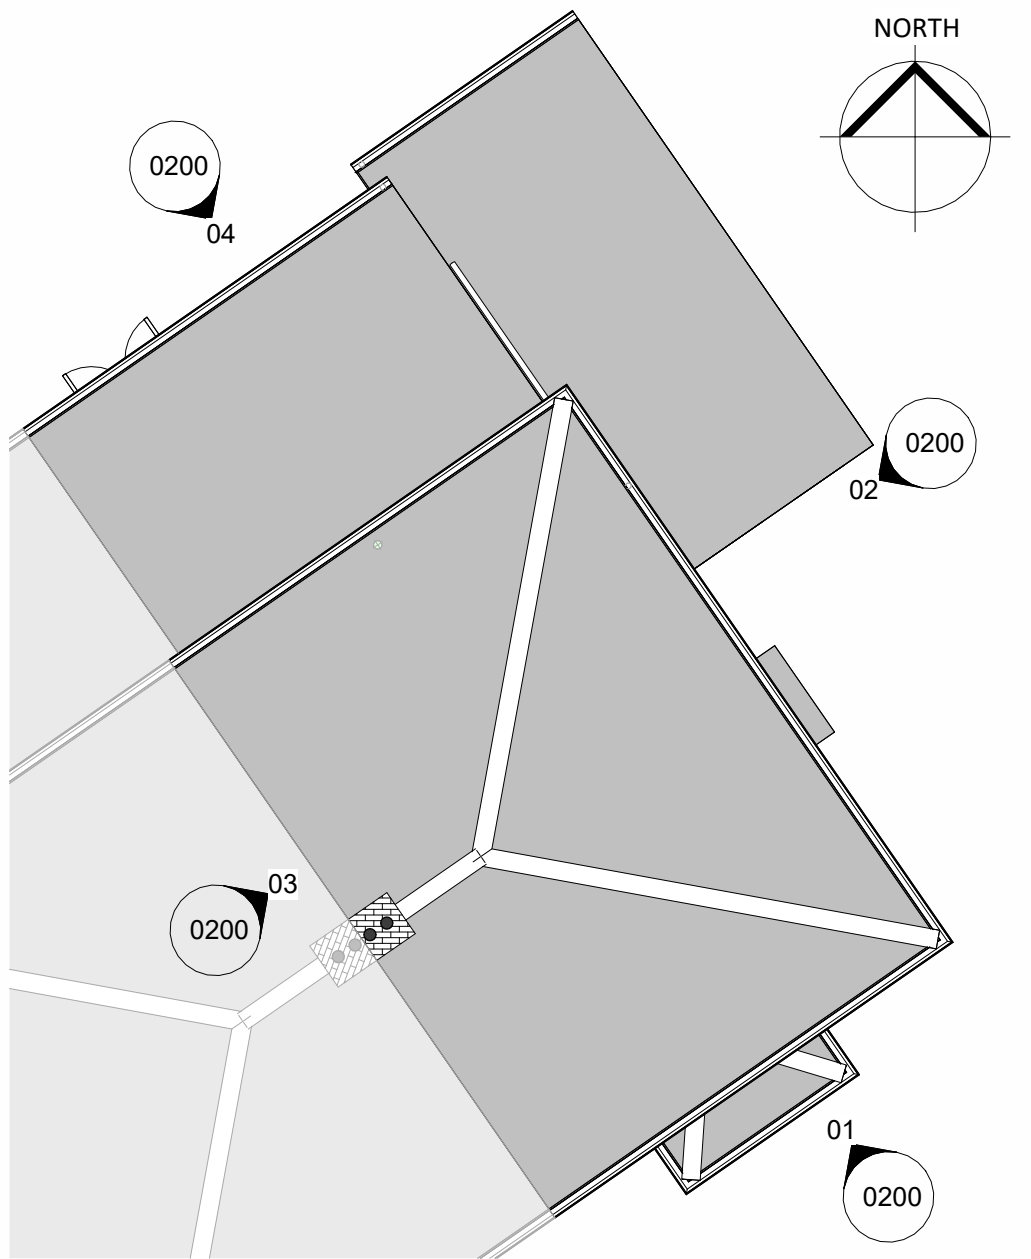

03 Existing Side Elevation (West)
1 : 50



04 Existing Rear Elevation (North)
1 : 50

PL	PL1	17.11.2025	Planning Issue	
STATUS	REV	DATE	DESCRIPTION	
CLIENT				REVISED BY MC
Mr Stuart Woodburn				CHECKED BY ZW
73 Blair Road, Trowbridge, Wiltshire, BA14 9JZ.				ORIGINATOR NO 701
CONSULTANT				



21 Langley Road Trowbridge Wiltshire BA14 0LL
Tel: 01225 342837
Mobiles: 07831 817906 & 07789 744420

PROJECT
Two Storey Extension and Internal Layout
Alterations
73 Blair Road, Trowbridge

DRAWING TITLE
Existing Elevations

SUITABILITY STATUS	SCALE
PL : PLANNING	As indicated @ A1
YEAR DESIGNER PROJECT NUMBER SHEET NUMBER	REVISION
25-SZ-701-0200	PL1

