



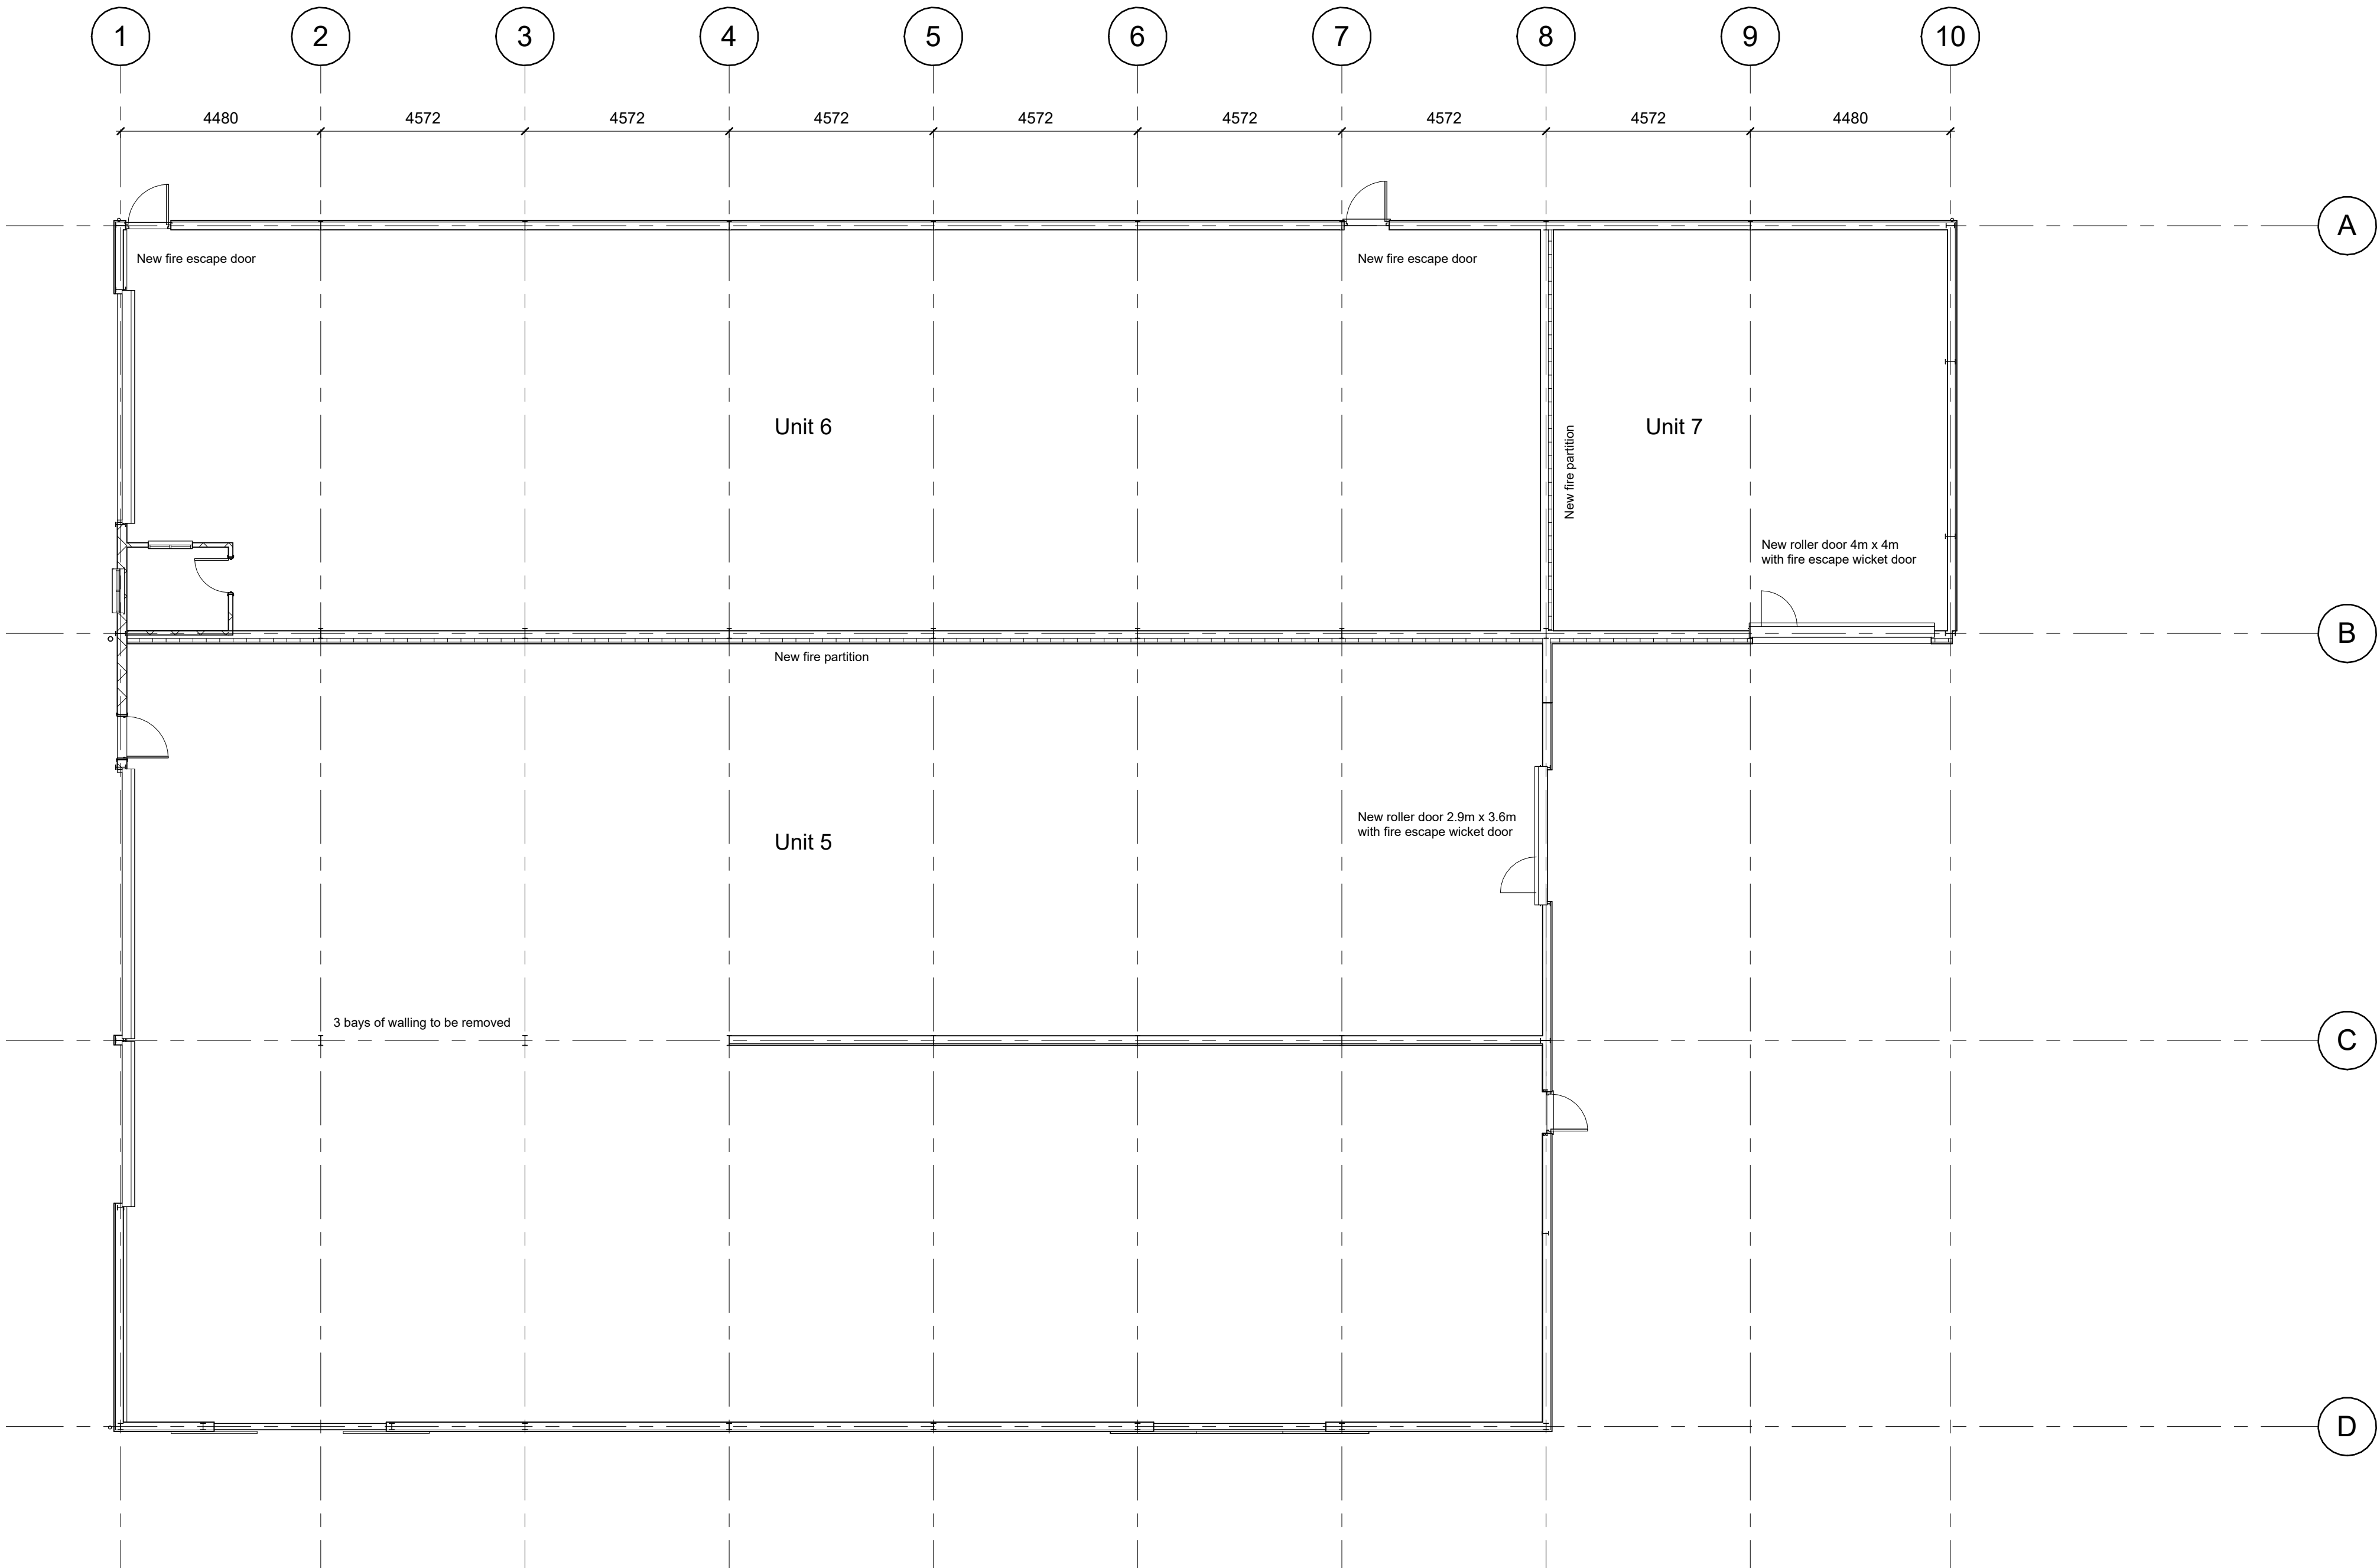

Level 1 - GF Plan - Proposed
1 : 100

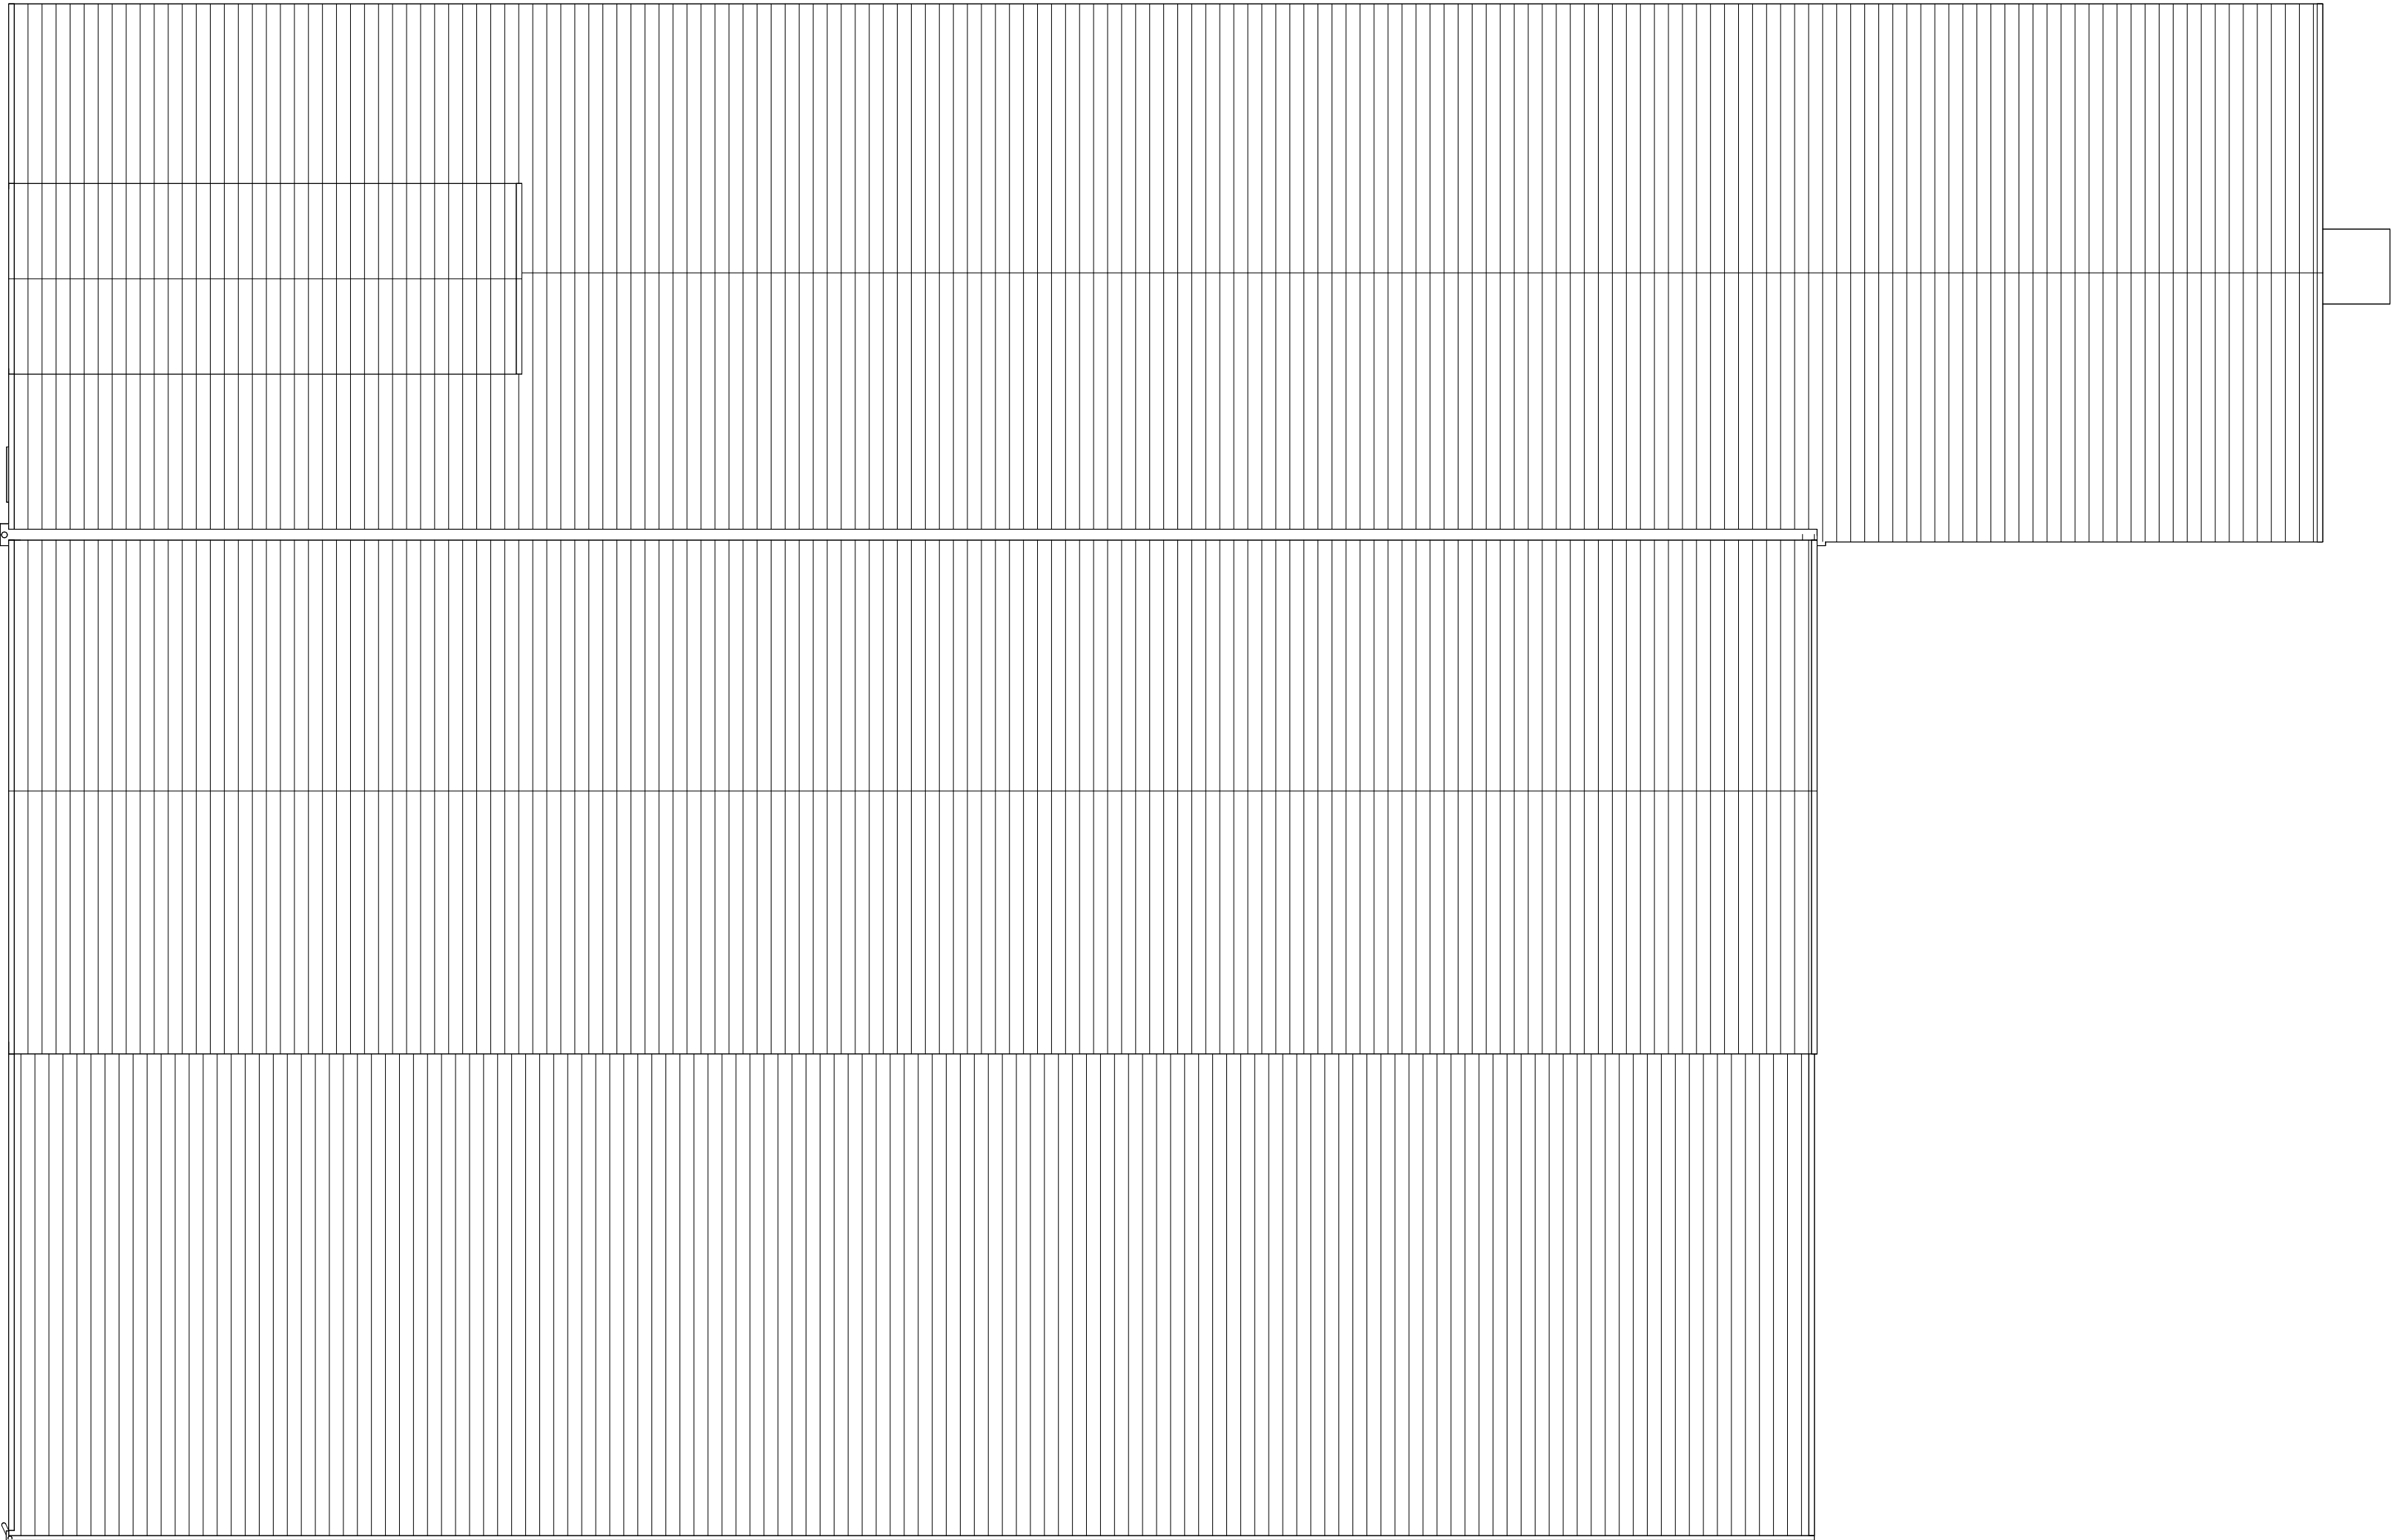

Level 4 - Roof Plan - Proposed
1 : 100

0m2m4m6m8m10m

VISUAL SCALE 1:100 @ A1

Rev No.	Revision Note.	Date	Drawn	Checked

Project number

Client

01973-06 JM Stratton

Project

Grain Store 5-7

Title		
Proposed Plans		
Date	Sheet	Scale
11.11.25	03	1 : 100
Drawn by	Checked by	Paper Size
AW	AW	A1

BOURNE VALLEY ASSOCIATES

ANDOVER LANE FARM
FABERSTOWN
ANDOVER
HAMPSHIRE
SP11 9PE
Tel: 01264 850159
Email: info@bournevalley.co.uk

