



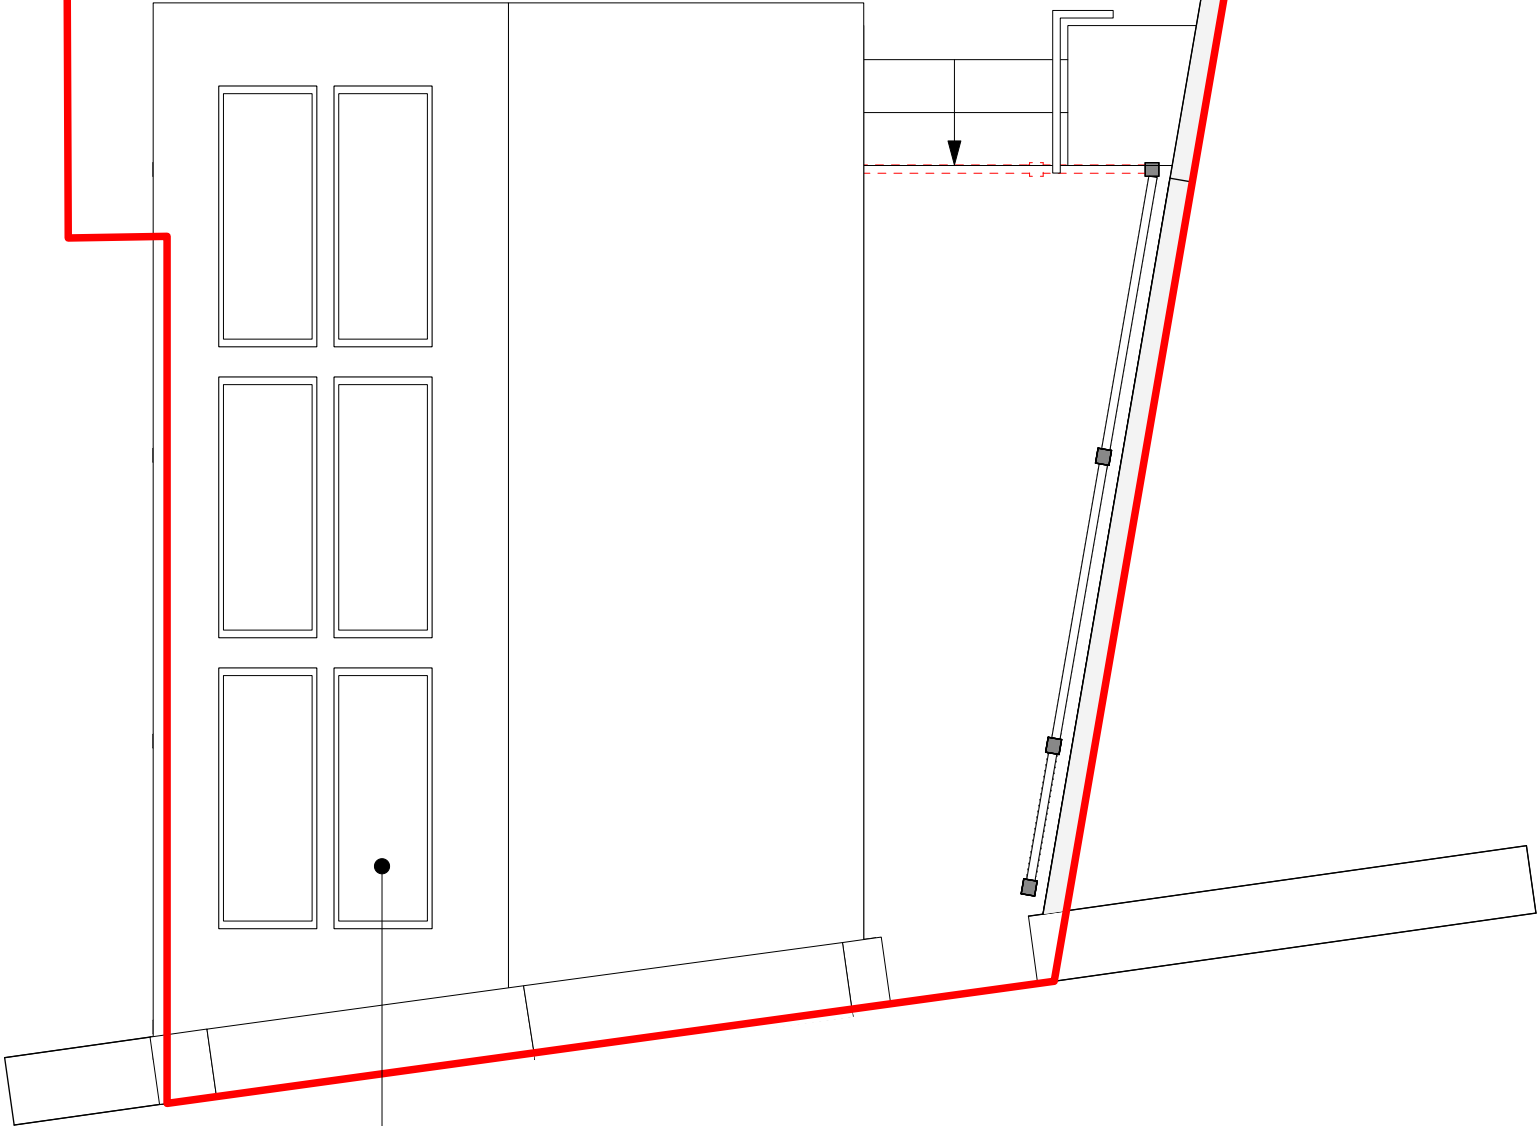


18

24

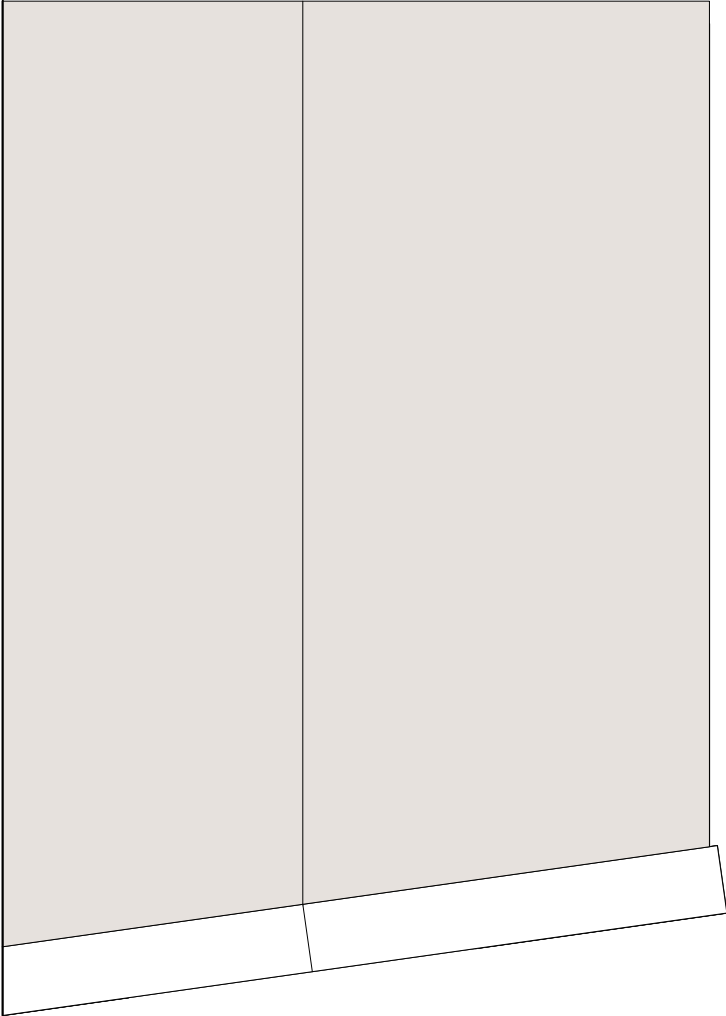

PV Panels

Proposed Roof Plan 1.50

 

*Existing garden layout indicative only,
subject to site survey

PLANNING

No.	Date	Dr/Ch	Revision Notes	Project Title	Project Client	Suitability	Sheet Scale:	Date:	Drawn By:	Reviewed By:	Sheet No.	Project ID - Originator - Volume - Level - Type - Role - Number	Sheet Title	Rev	CMS Architects
				22 Church Walk	Margaret Jones		1:50	05/11/2025	FW	HG	2156-CMS-XX-XX-DR-A-1004		Proposed Roof Plan	P01	
								Copyright. Check all dimensions on site. . This drawing is only to be used on the site for which designed.				26 Martingate, Corsham, Wiltshire, SN13 0HL, Web: www.cms-group.co, Tel: 01249 701333			