
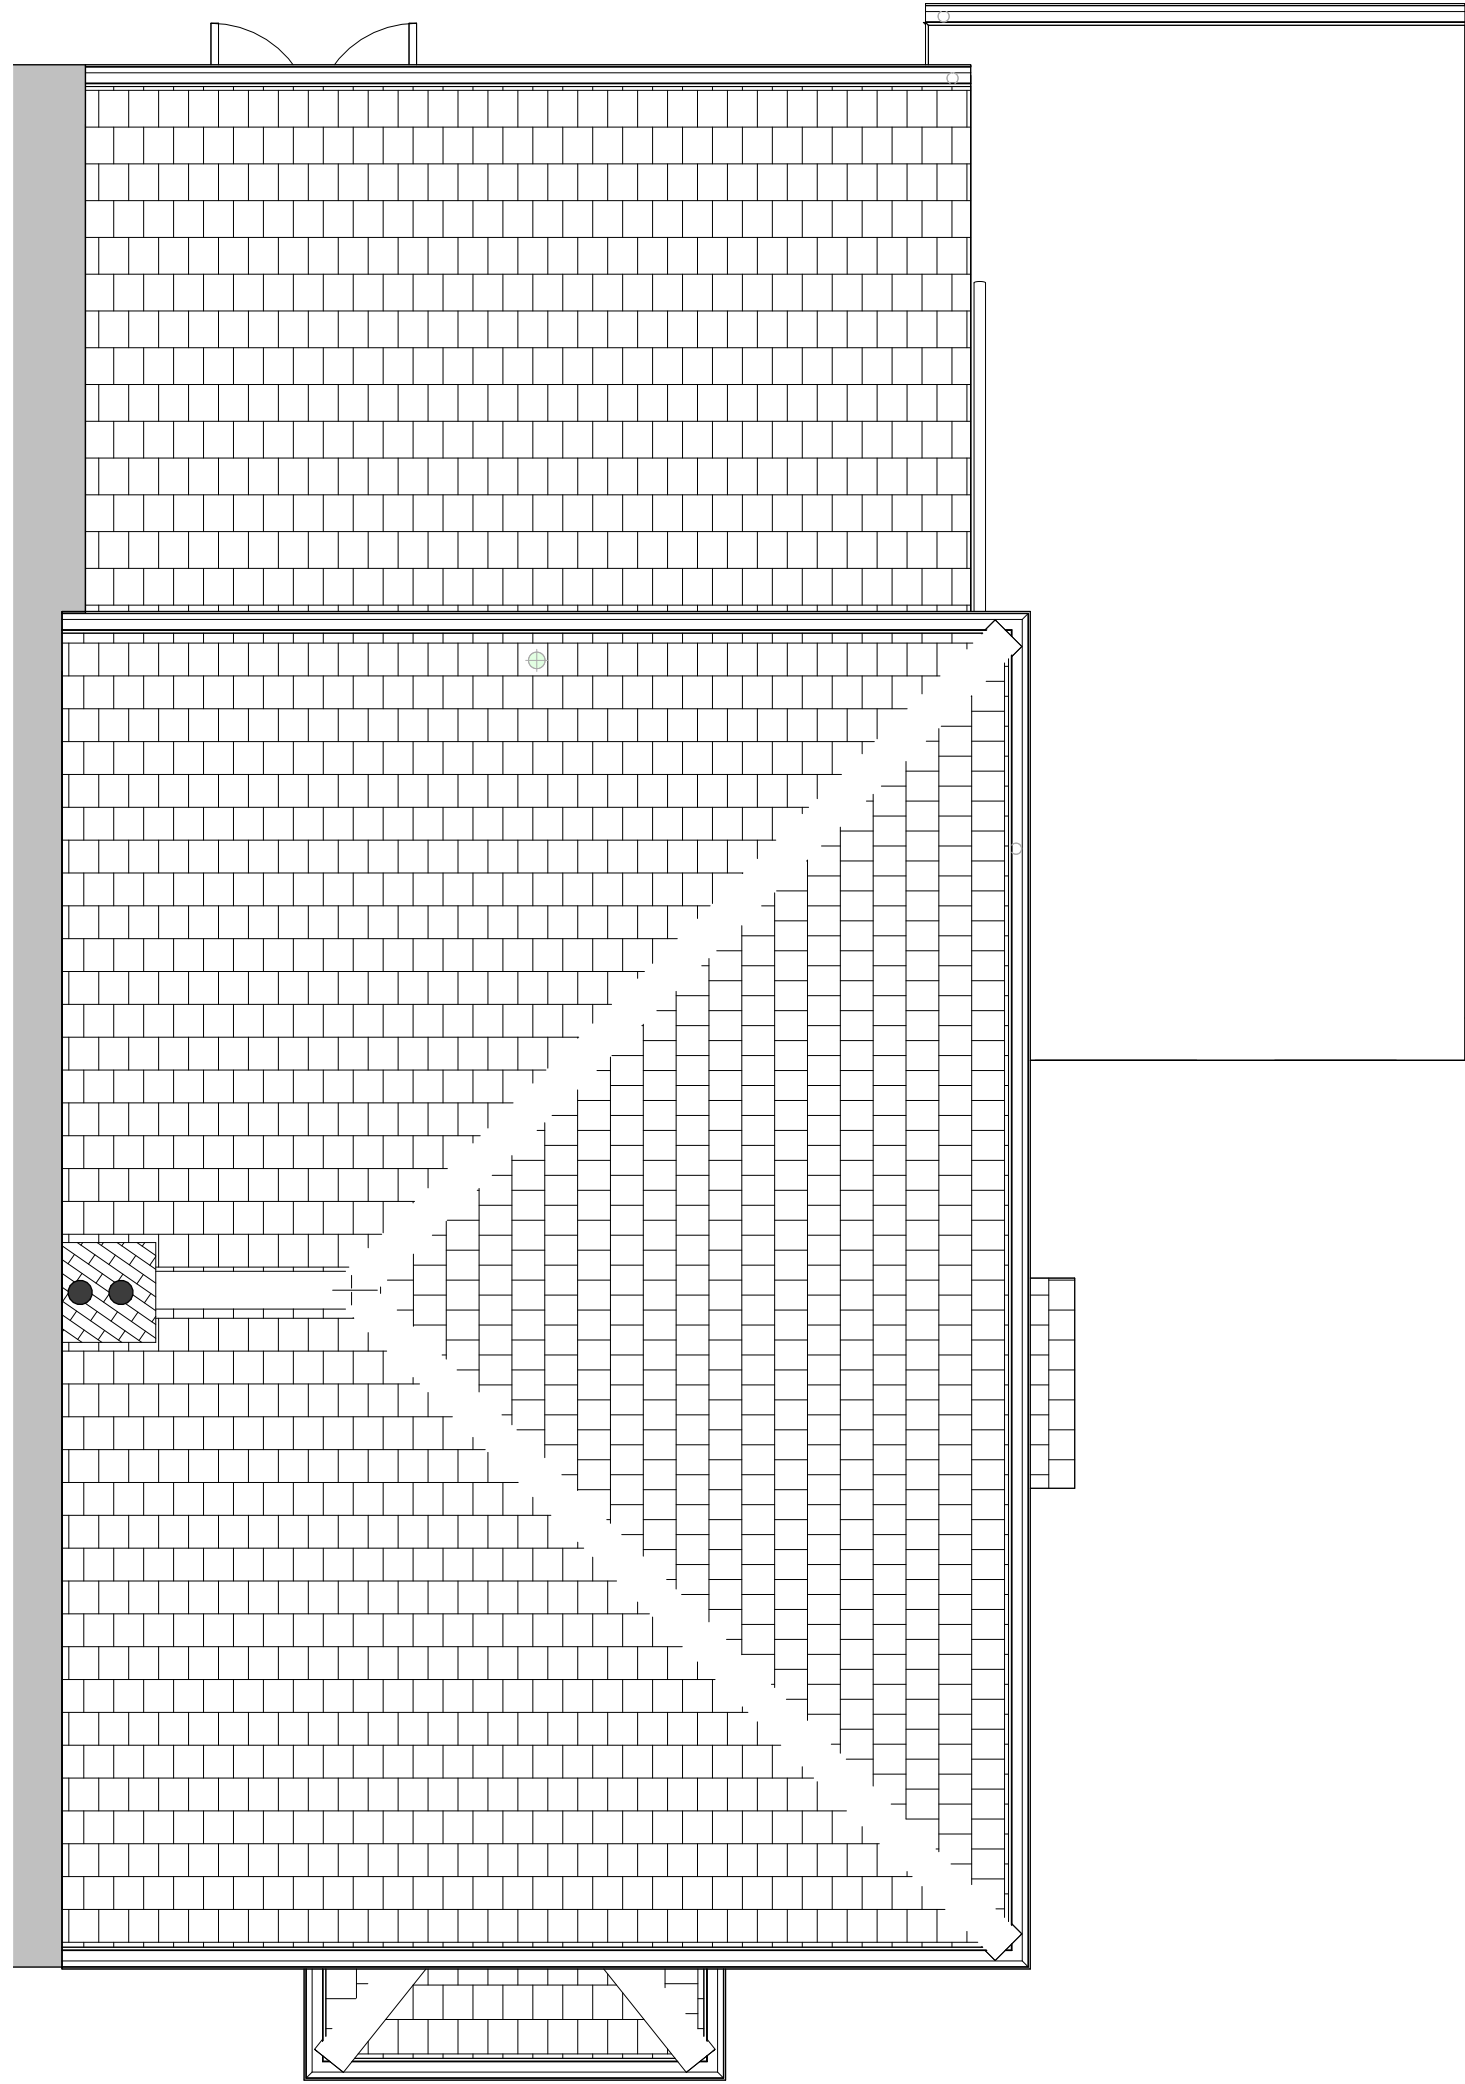
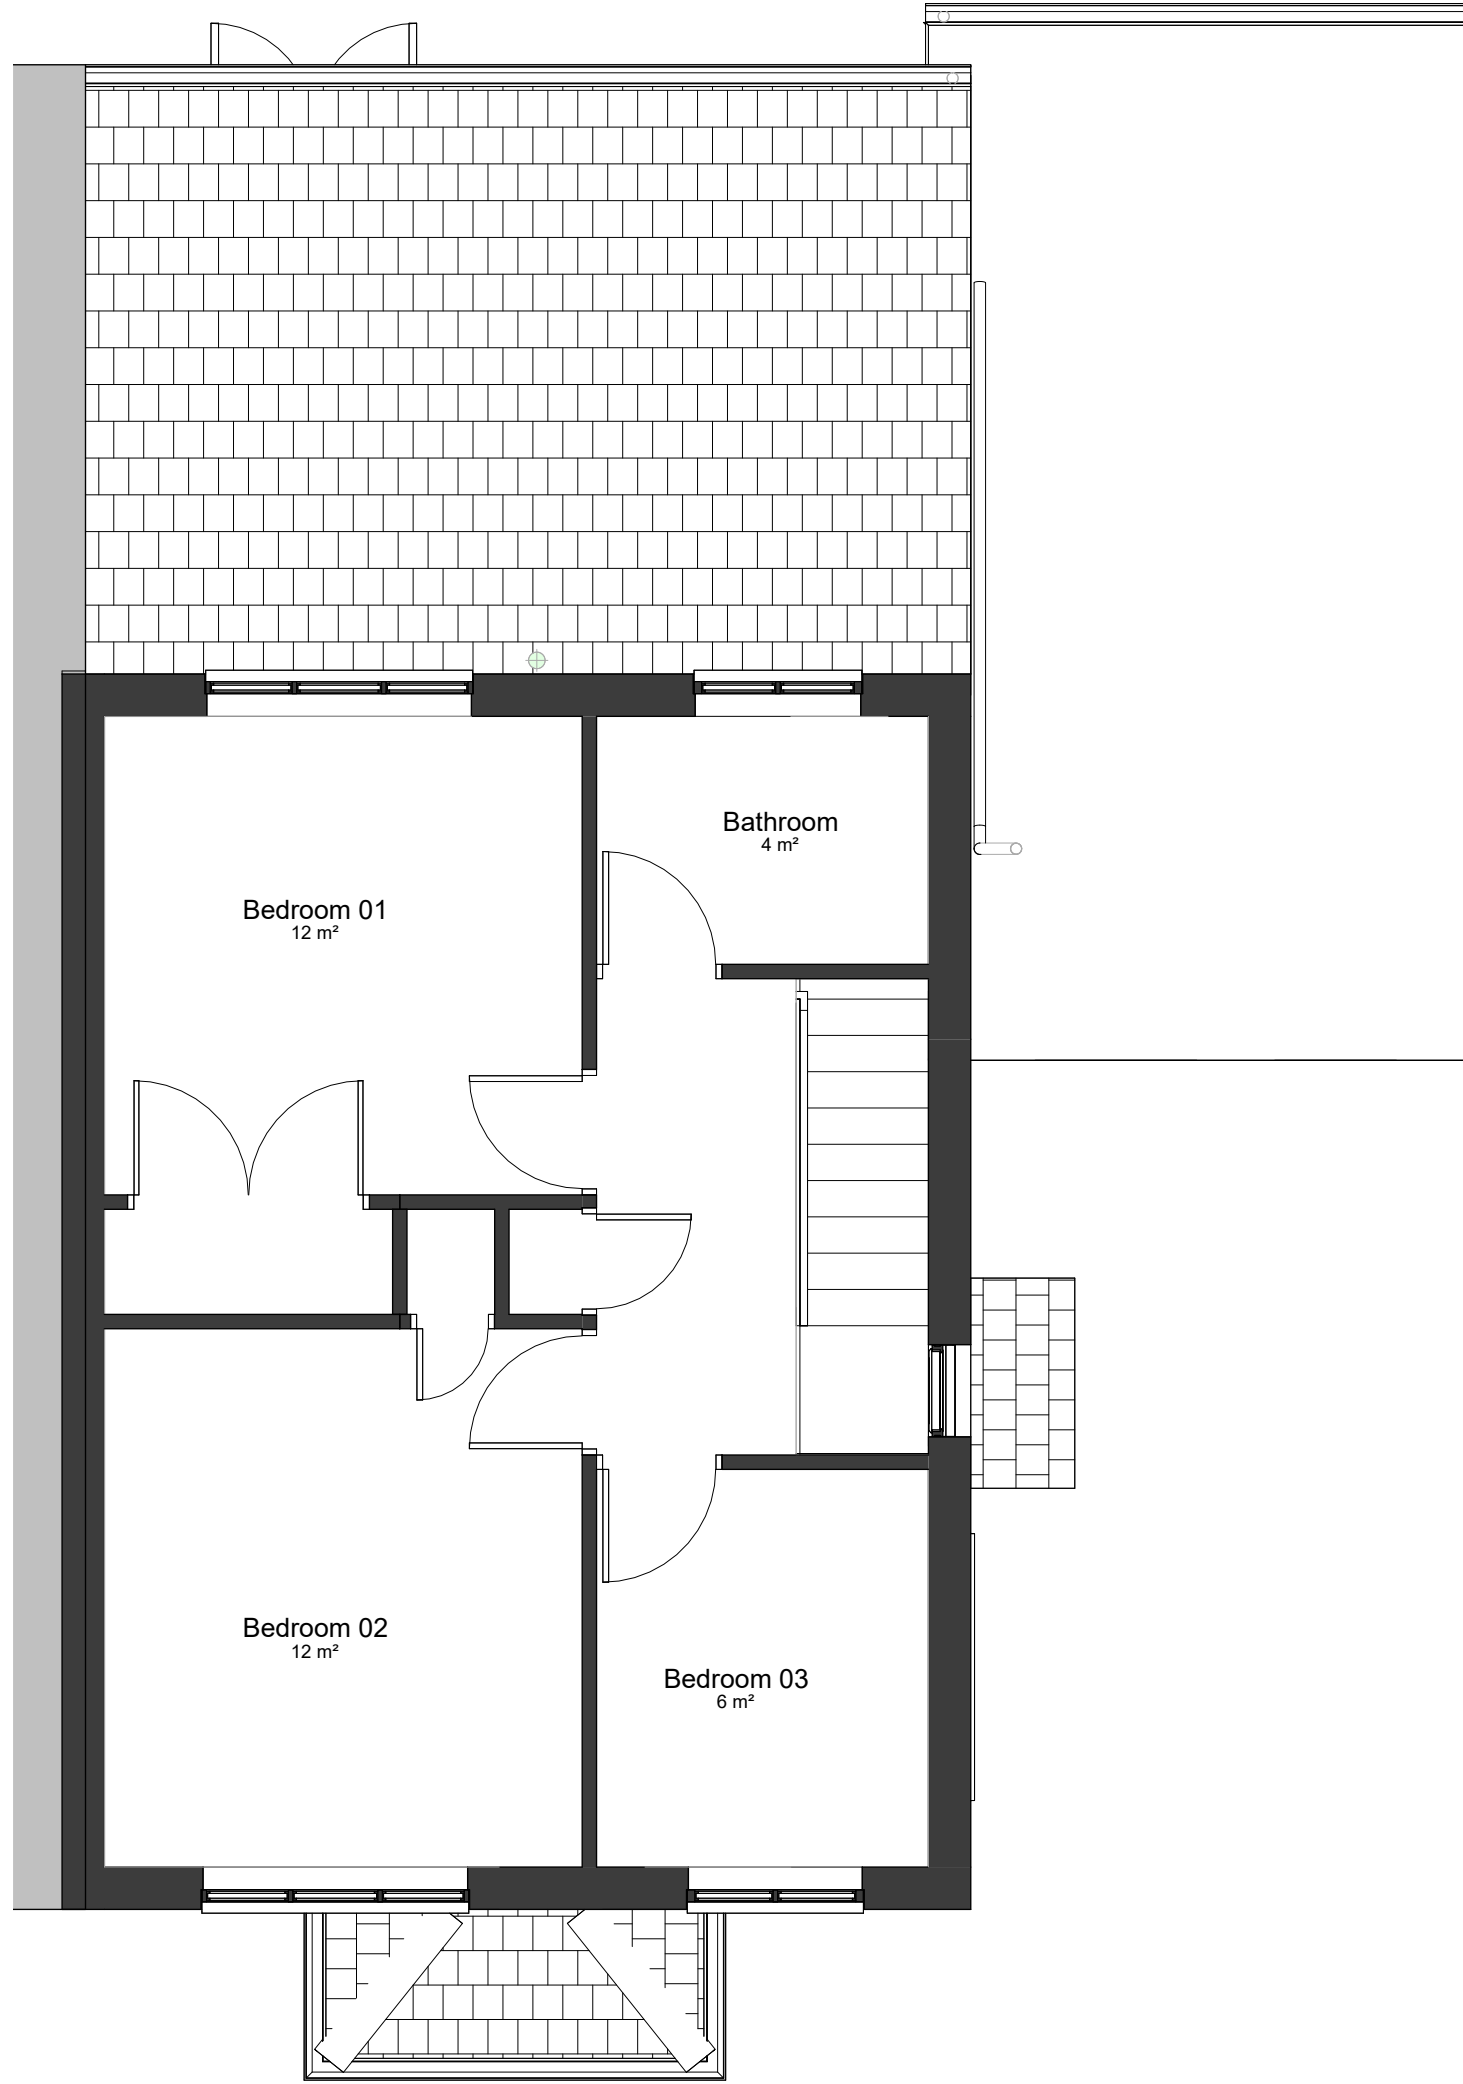


Responsibility is not accepted for errors made by others in scaling from this drawing.
All construction information should be taken from figured dimensions only.

NOTE

BUILDING SURVEY OF EXISTING IS NON CONCLUSIVE, PLEASE ENSURE THAT ALL MEASUREMENTS ARE TAKEN FROM SITE. CONTRACTOR TO CHECK ALL DIMENSIONS AND REPORT ALL ERRORS AND OMISSIONS TO THE ENGINEER. ANY DIMENSIONS SHOWN ARE IN MM.

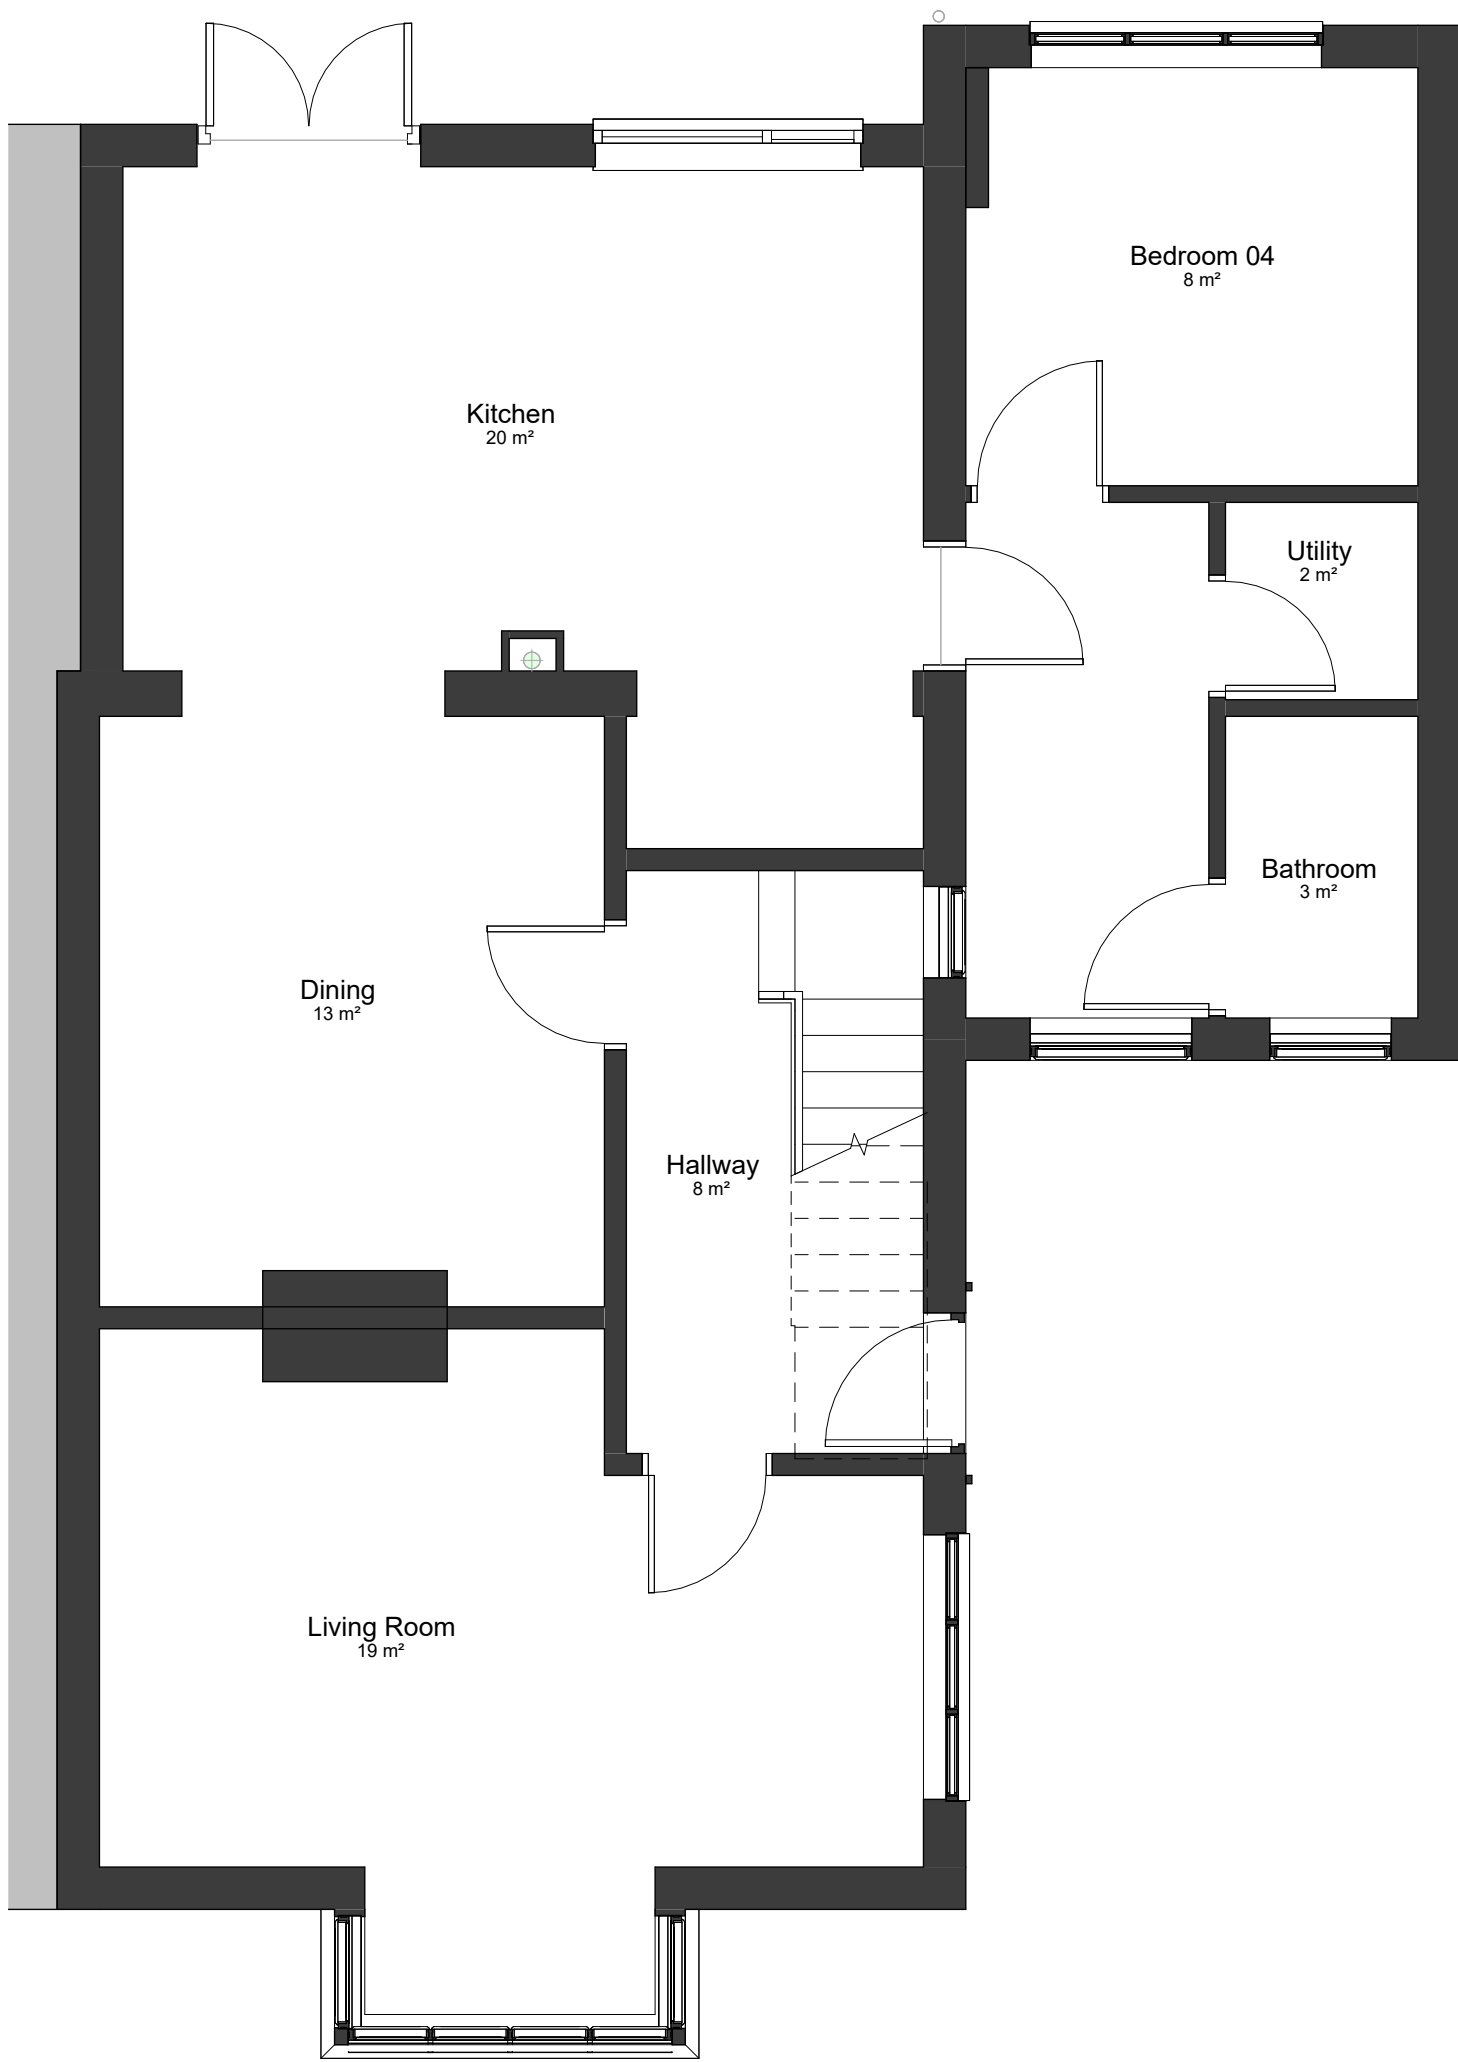


1 Existing Ground Floor Plan
1 : 50

2 Existing First Floor Plan
1 : 50

3 Existing Roof Plan
1 : 50

PL	PL1	17.11.2025	Planning Issue	
STATUS	REV	DATE	DESCRIPTION	REVISED BY
CLIENT				MC
Mr Stuart Woodburn				ZW
73 Blair Road, Trowbridge, Wiltshire, BA14 9JZ.				ORIGINATOR NO 701
CONSULTANT				

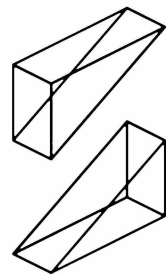

STUDIO ZED
ARCHITECTURAL SERVICES

21 Langley Road Trowbridge Wiltshire BA14 0LL
Tel: 01225 342837
Mobiles: 07831 817906 & 07789 744420

PROJECT
Two Storey Extension and Internal Layout Alterations
73 Blair Road, Trowbridge

DRAWING TITLE
Existing Plans

SUITABILITY STATUS PL : PLANNING	SCALE 1 : 50 @ A1
YEAR DESIGNER PROJECT NUMBER SHEET NUMBER 25-SZ-701-0100	REVISION PL1

