



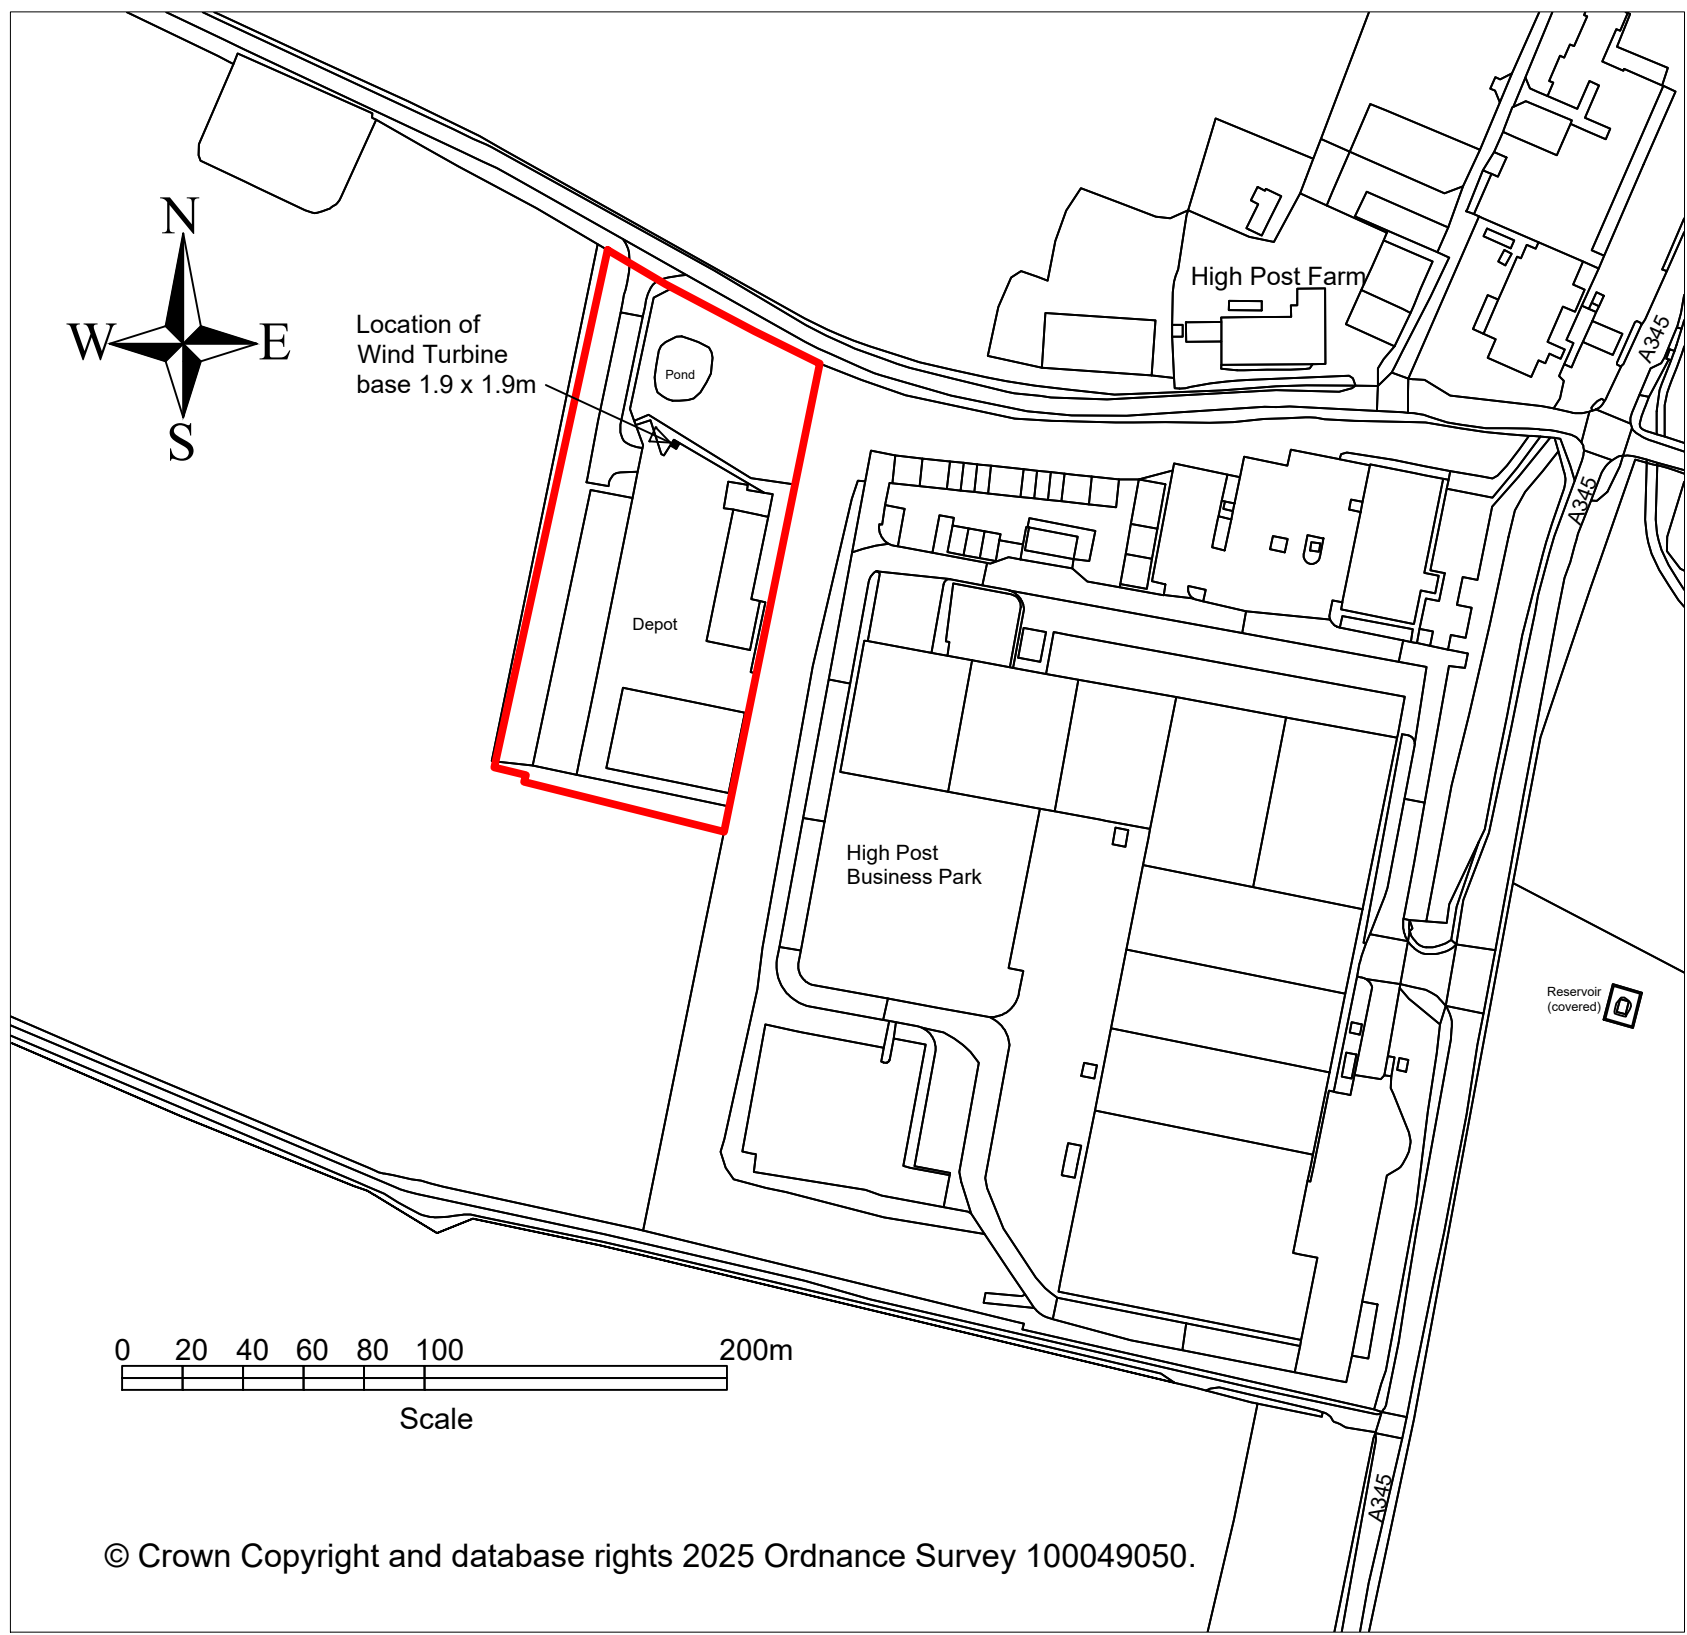


Location Plan scale 1:2500

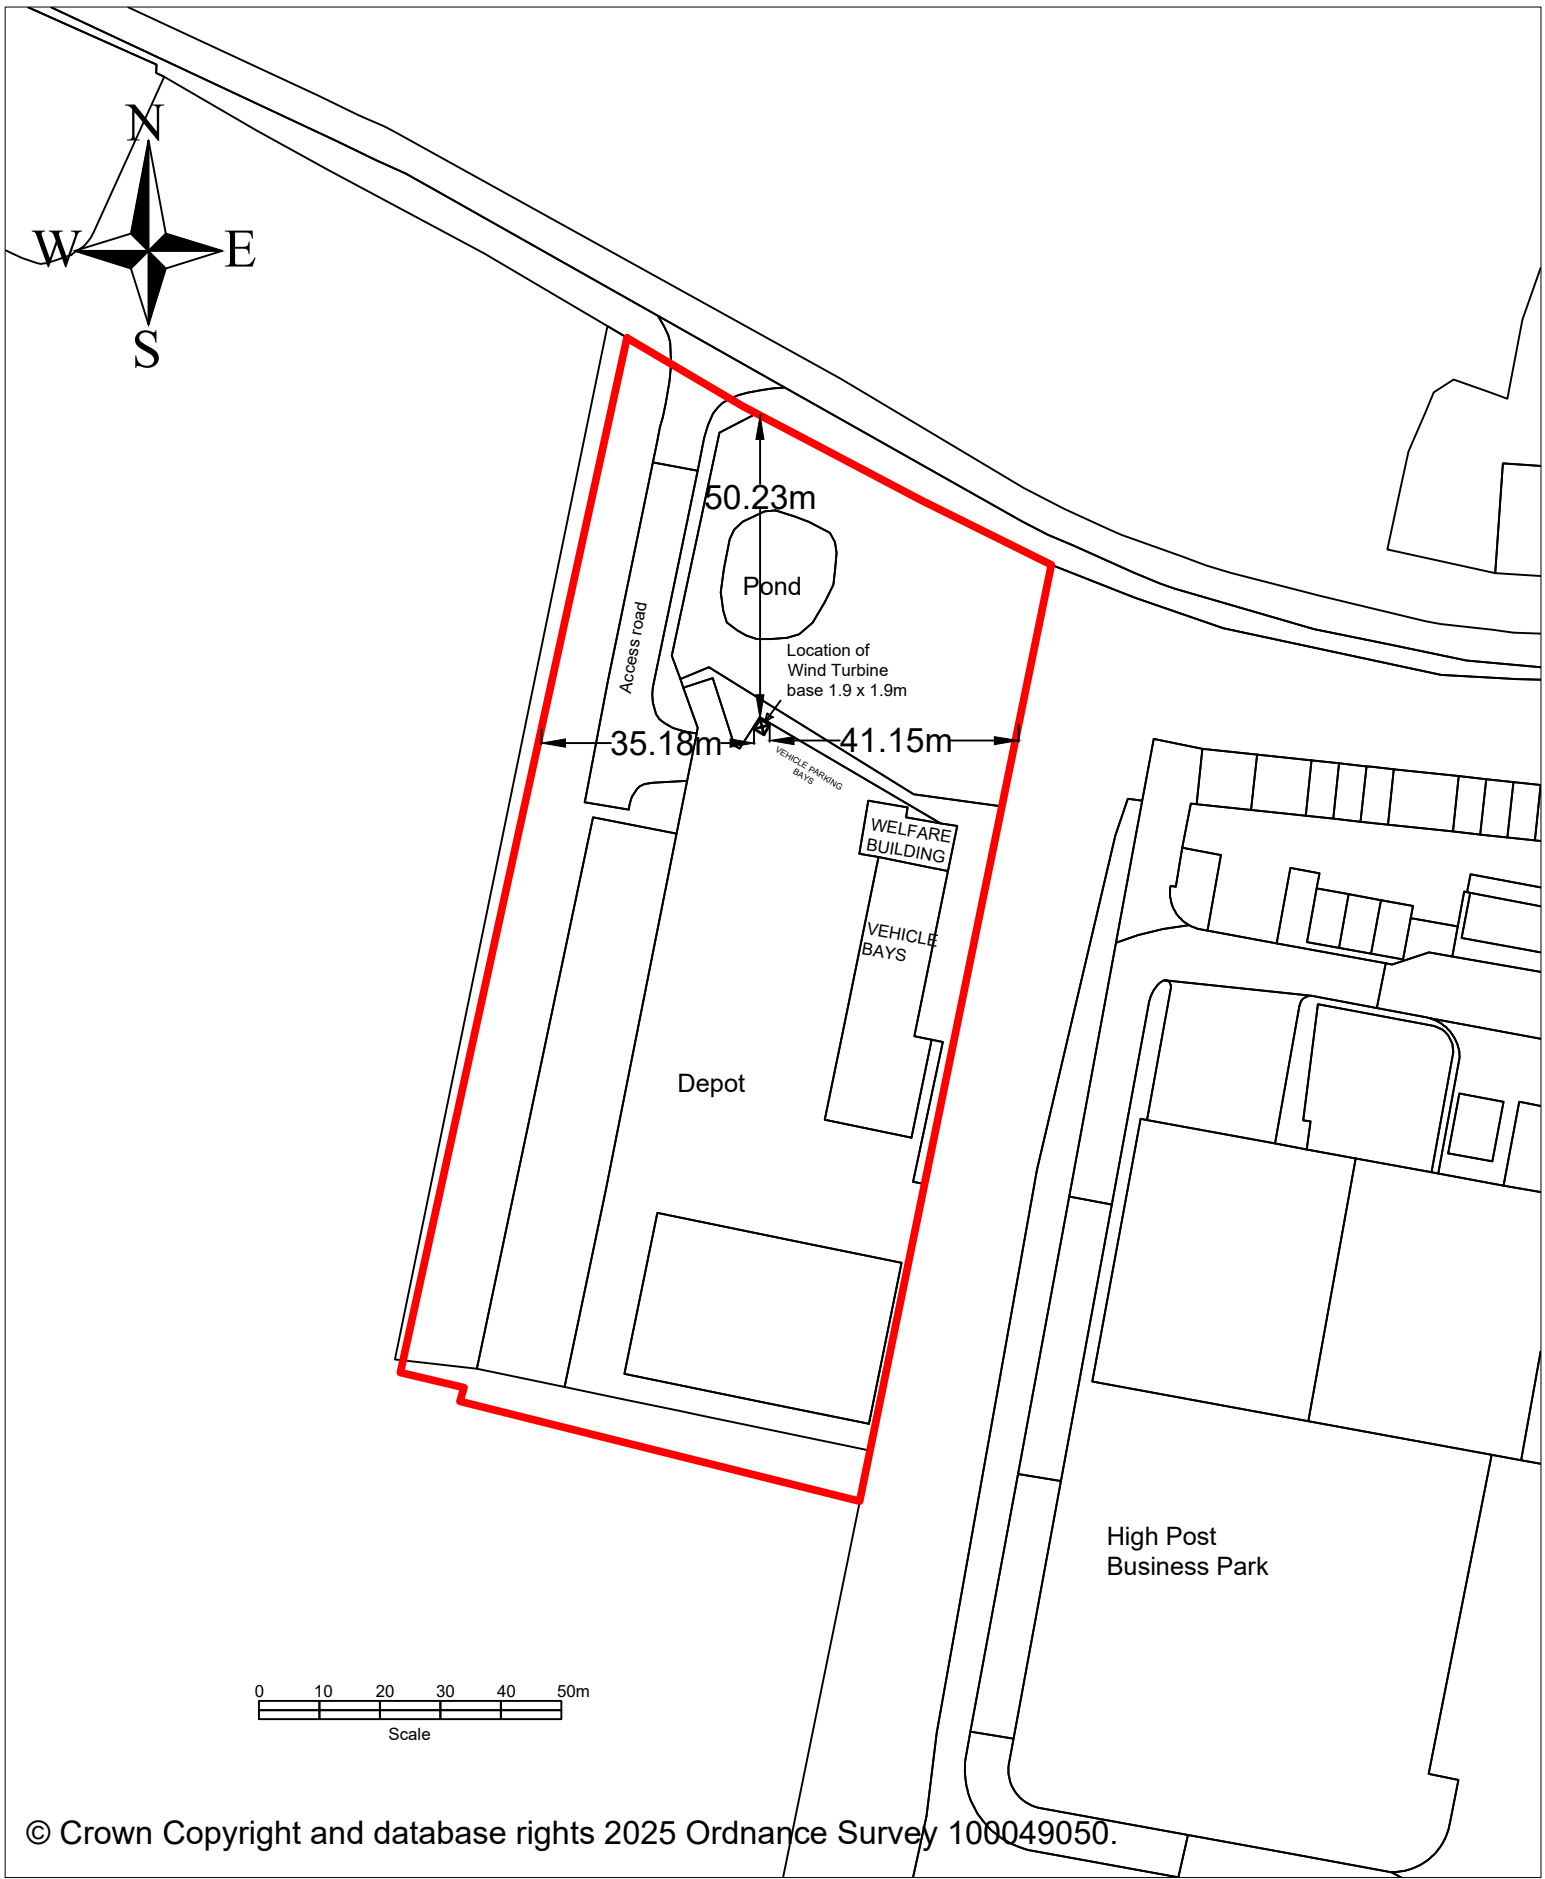


Block Plan scale 1:1250
Showing dimensions to boundary

Site Plan
Scale 1:200

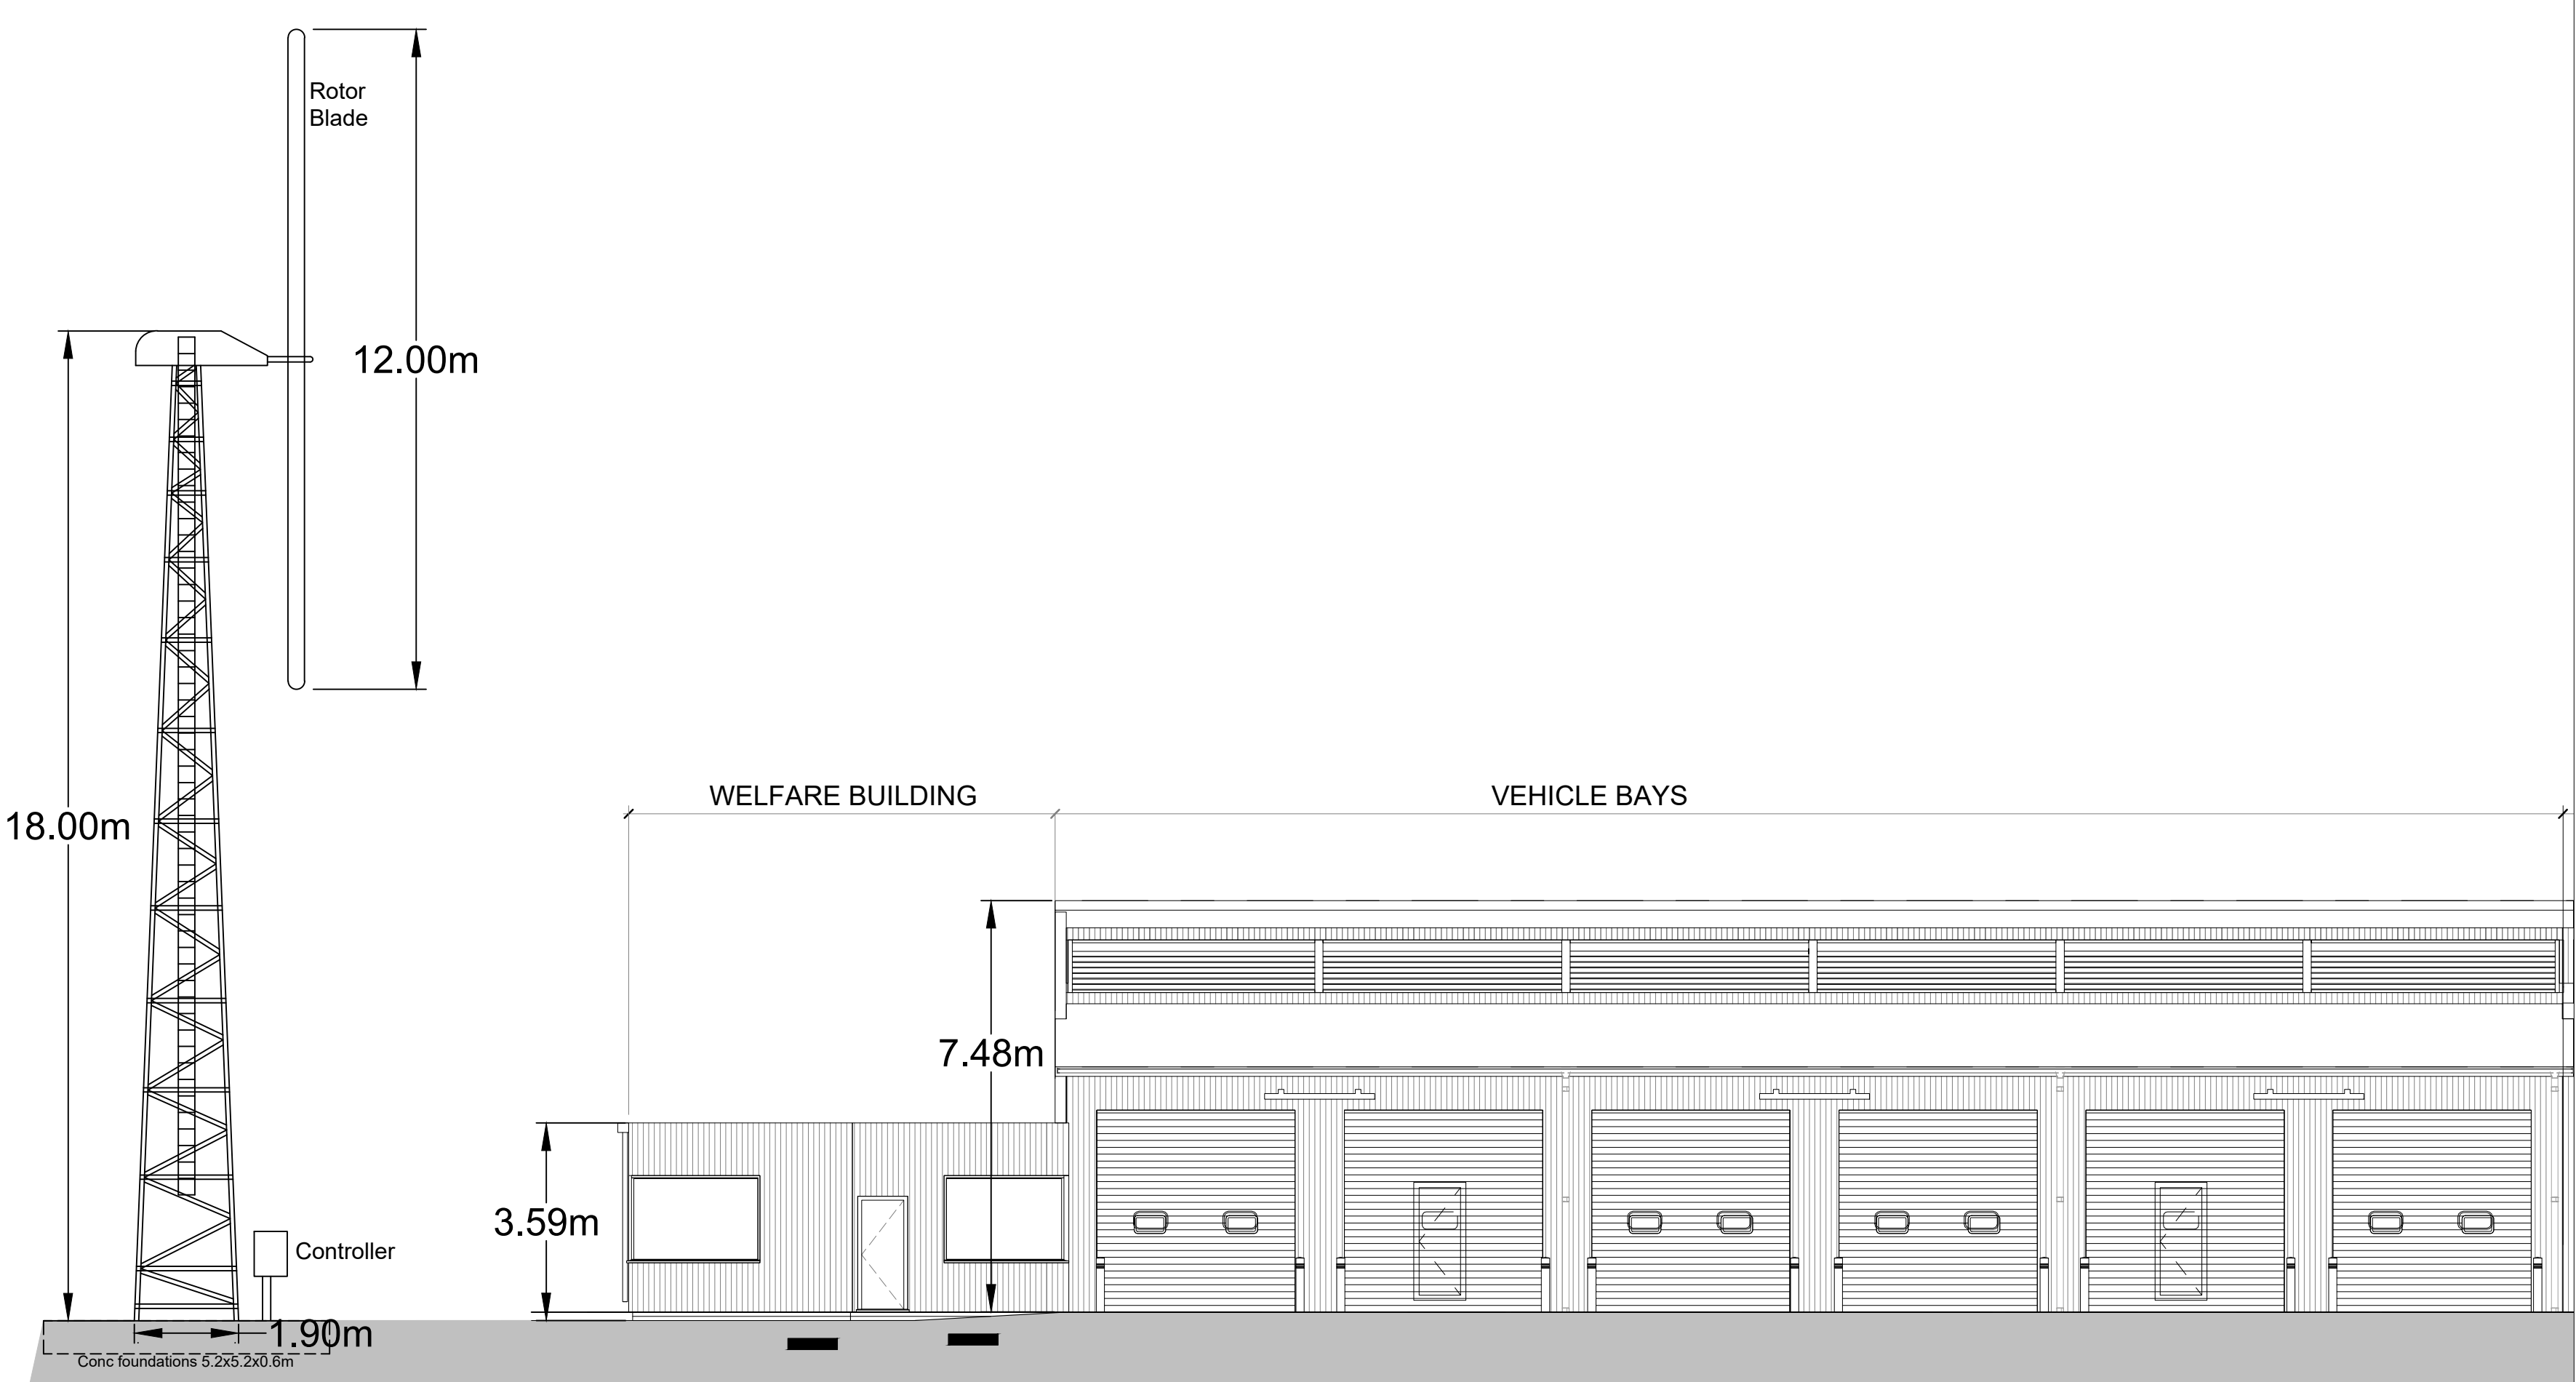

Wind Turbine West Elevation - Scale 1:100

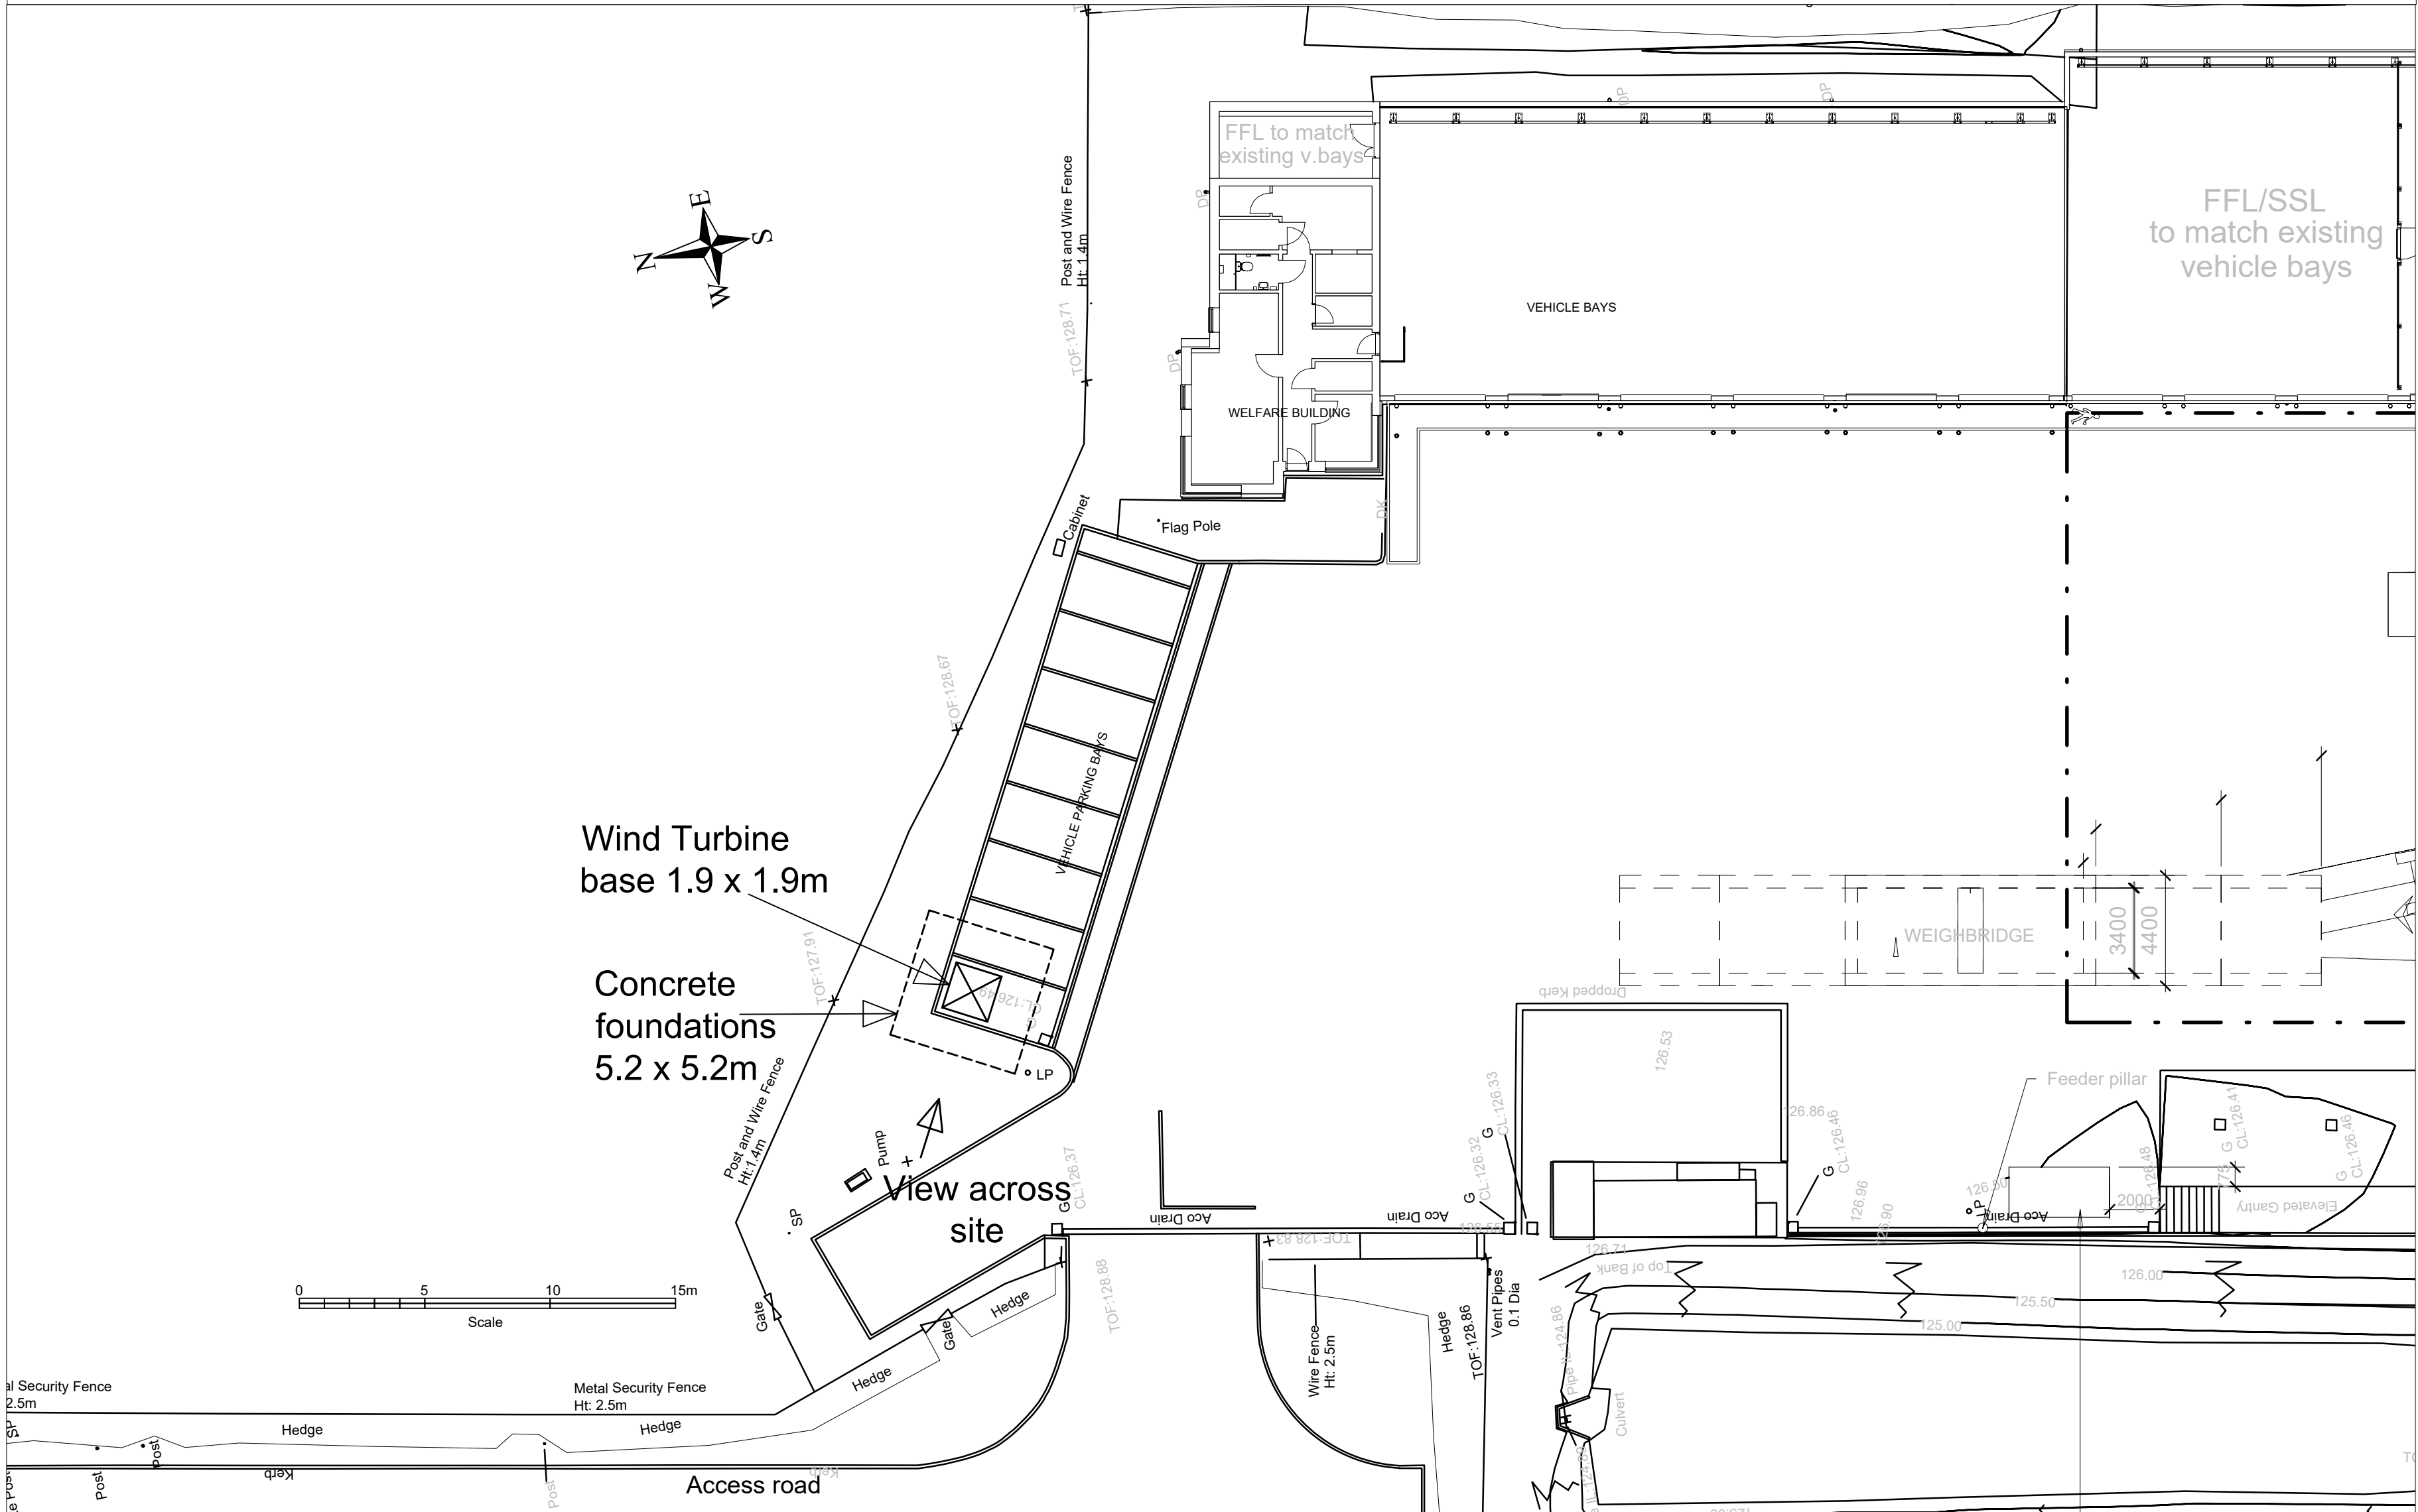

NOTES:

E					
D					
C					
B					
A	Sept 2025	PFS			Dimensions added to Block plan
O	Sept 2025	PFS			Original
REV	DATE	DRAWN	CHECK	APPRV	DESCRIPTION

Wiltshire Council

Wiltshire Council
County Hall
Bythesea Road
Trowbridge BA14 8JN

PROJECT: Amesbury High Post Depot					
DRAWING TITLE: Location of Proposed Wind Turbine					
SCALES:	As shown @A1				
DRAWING No.	2025/09/WT01			REV:	A
FILE REF:					