

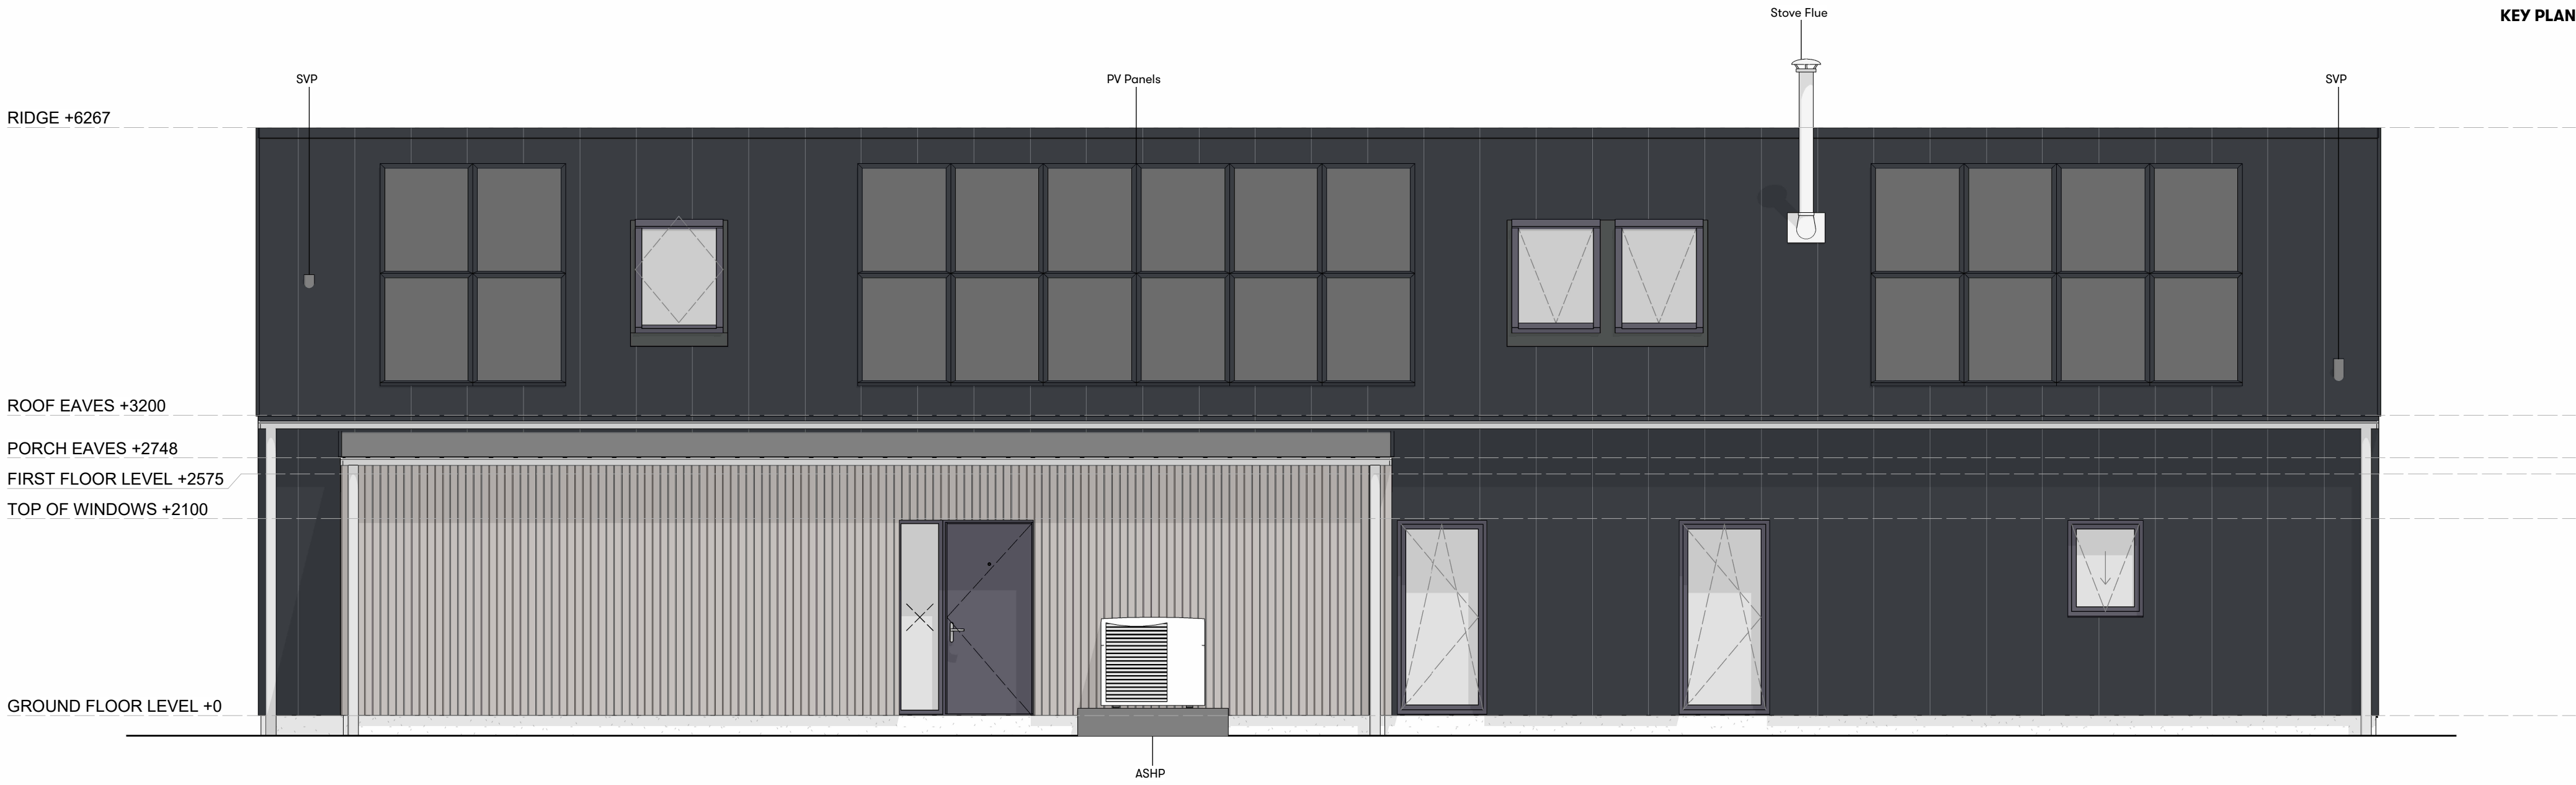


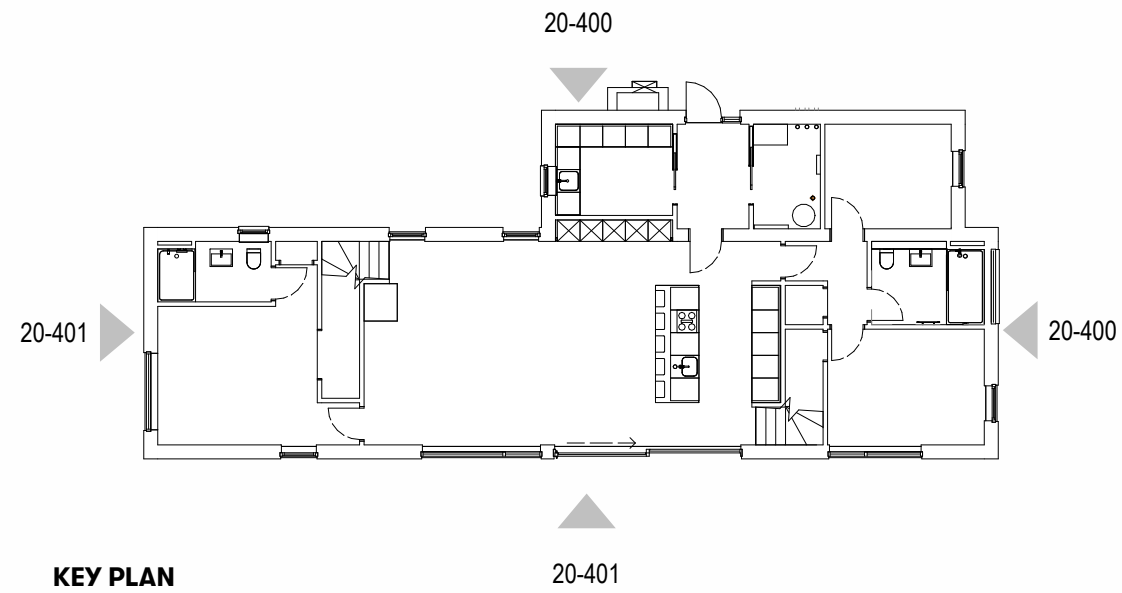

1 PLANNING_FRONT ELEVATION

1:50

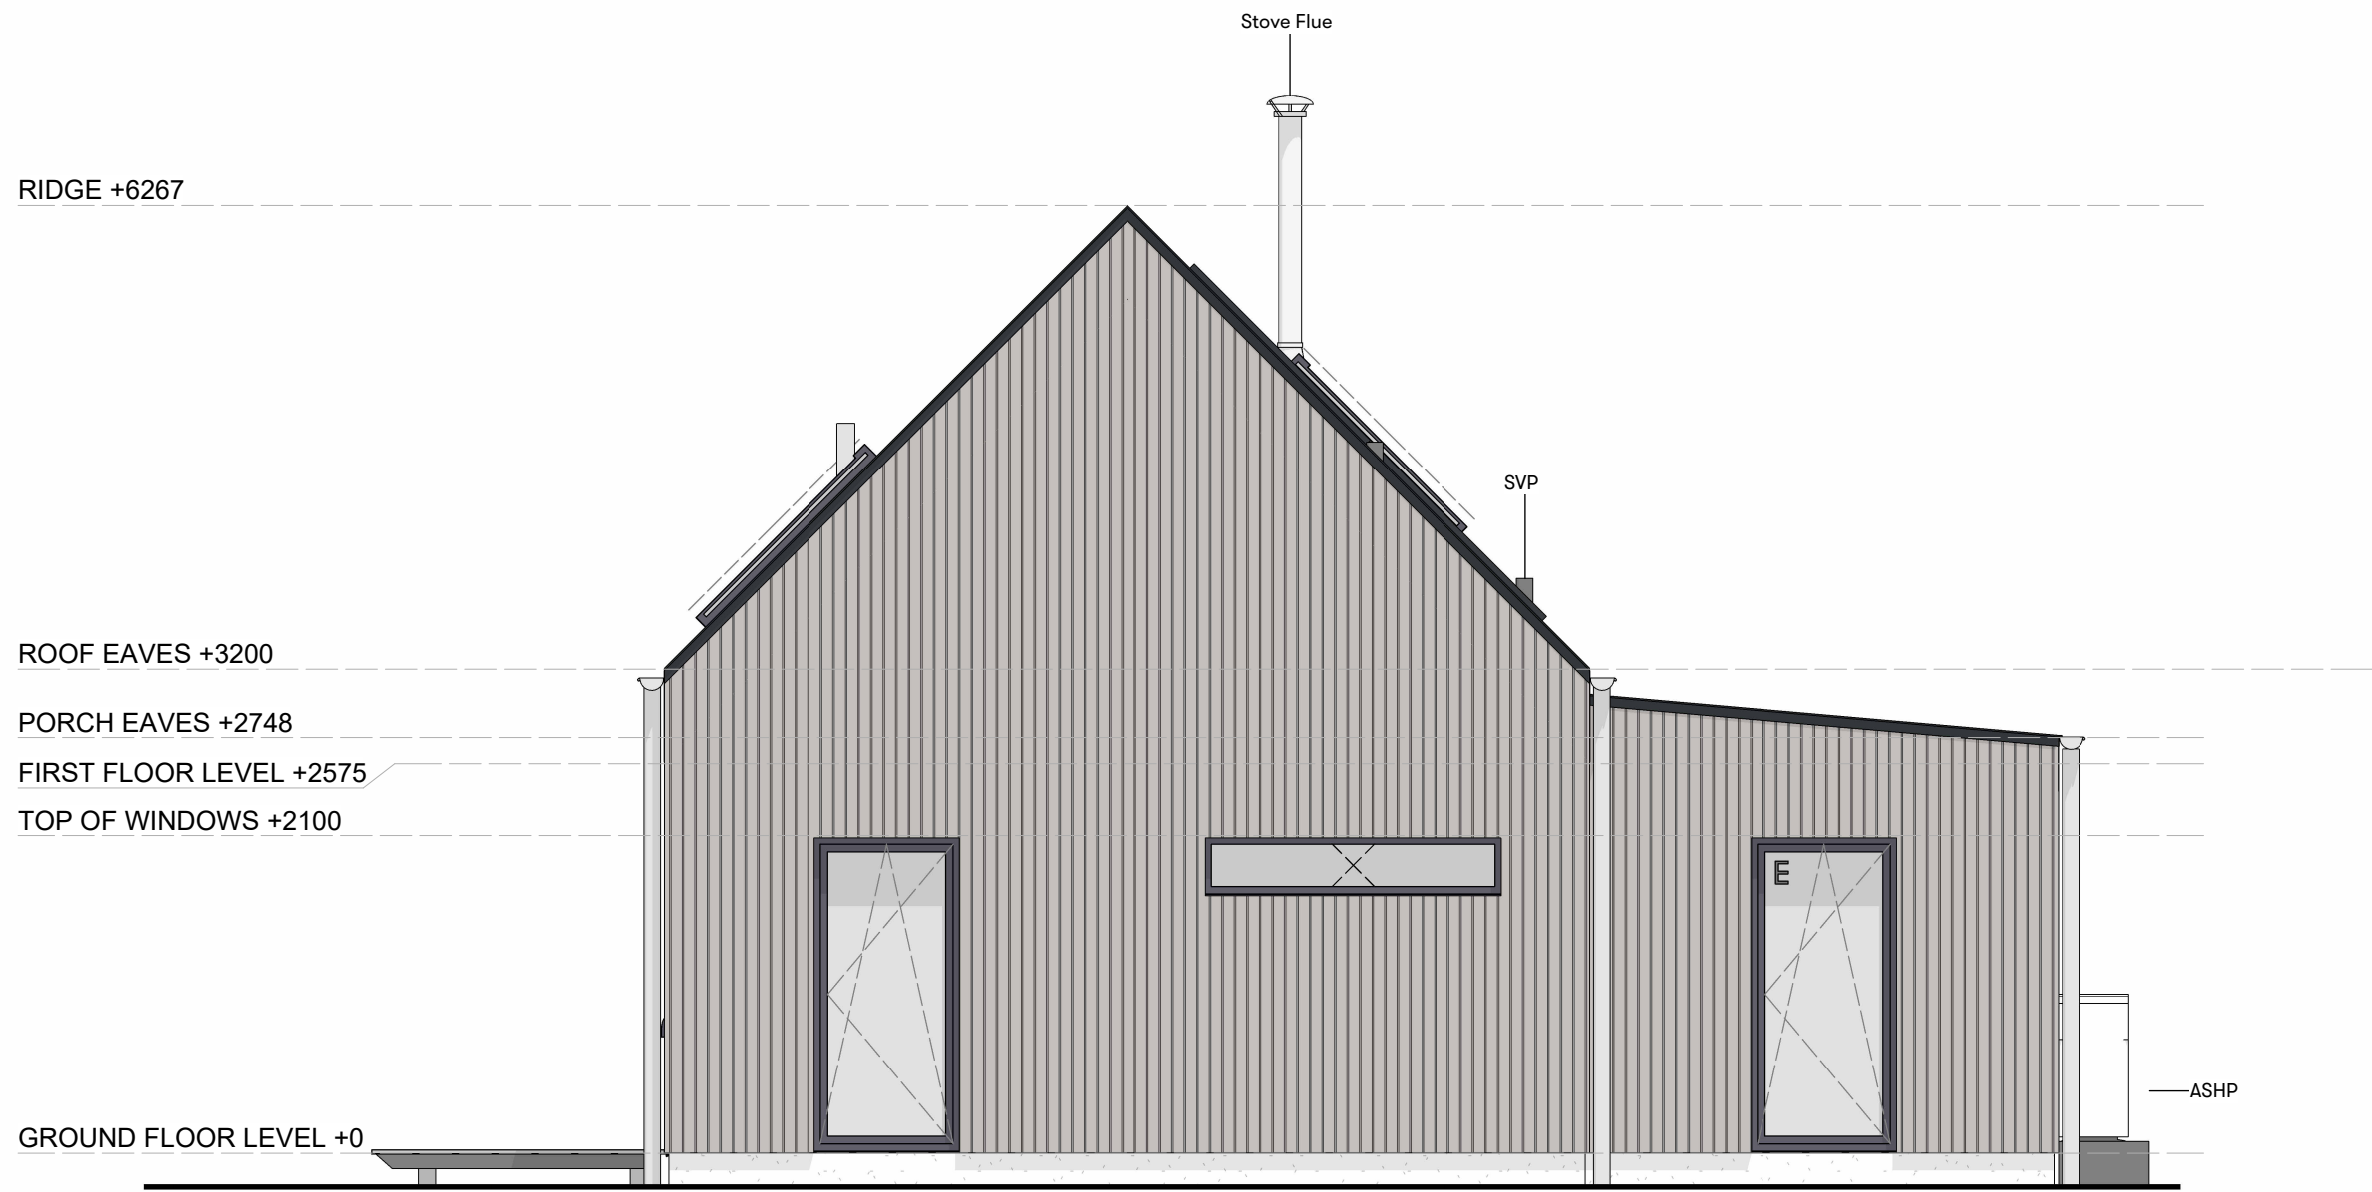

3 PLANNING_SIDE ELEVATION 1

1:50

Proposed External Finishes

Walls: Standing Seam, Dark Grey / Vertical Timber
Roof: Standing Seam, Dark Grey
Gutters: Galvanised Metal
Windows: Timber in Dark Grey

CLIENT Joel Figov and Annabell Mears	DRAWING NUMBER: 1104-HEB-XX-XX-DR-A-20-400	REVISION: P6	REVISION P1 P2 P3 P4 P5 P6	DESCRIPTION FIRST DRAWING ISSUE LAYOUT AMENDMENTS LAYOUT AMENDMENTS WINDOWS UPDATED PLANNING ISSUE WINDOW ADDED TO BEDROOM 2	DRAWN LH LH LH LH LH LH	CHECKED CLIENT CLIENT CLIENT AC, BC CLIENT	DATE 16.06.2025 27.06.2025 03.07.2025 18.07.2025 04.08.2025 21.10.2025
PROJECT NUMBER: 1104	DRAWING TITLE FRONT & SIDE 1 ELEVATIONS	DATE: 16.06.2025					
SITE ADDRESS: The land Adjacent to The Green The Green Great Cheverell Wiltshire SN10 5XN	DRAWN BY LH	CHECKED: AC, BC	SCALE 1:50	@ A1			
	PURPOSE FOR ISSUE: STAGE APPROVAL	HOUSE TYPE: LH302P.2	STATUS: S4				
	PLANNING APPLICATION						

0m 1 2.5

HebHomes
Telephone: 44 (0)141 550 7360
Email: info@hebhomes.com
Web: www.hebhomes.com

To be read in conjunction with the specification and all relevant drawings. Contractor to check all dimensions on site. Do not scale from this drawing for production or construction. Architect to be advised of any variation between the drawings and site conditions. Construction must comply with all NHBC and industry standards.
Copyright © HebHomes Ltd. All rights reserved. Any breach of copyright will be pursued