


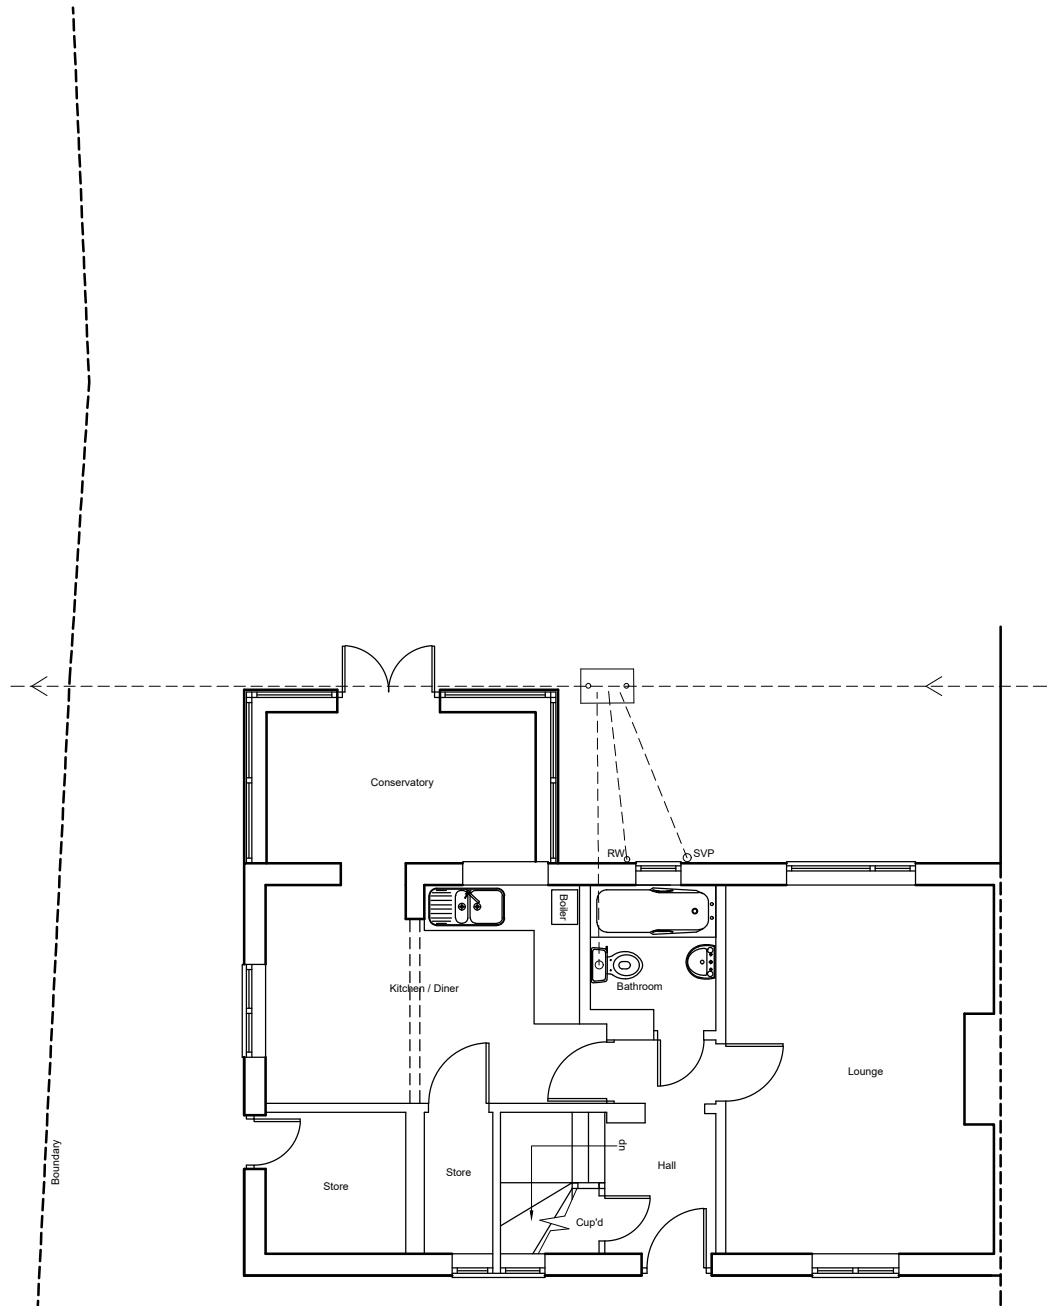

Architectural floor plan of the First Floor. The plan shows a central staircase labeled "Cup'd" with an arrow pointing down. To the left of the stairs is a "void" area. To the right of the stairs are three bedrooms: "Bedroom 1", "Bedroom 2", and "Bedroom 3". Further right is a "Store/void" area. A small circle labeled "SVP" is located near the top center. The plan includes various door swings, windows, and a dashed line indicating a structural break or partition.

NOTES:

1. This drawing is the property of MJF CAD Solutions and must not be copied or disclosed for any purpose except as authorised by MJF CAD Solutions or the client.

[illegible]

Rev	Date	By	Chk	Comment
-----	------	----	-----	---------



— SOLUTIONS —
MJF CAD Solutions Ltd.
Basepoint Business Centre, Rivermead Drive
Swindon, SN5 7EX
Tel: 01793 407941 - Mob: 07783 226700
Email: mike@mjfcadsolutions.co.uk
Website: www.mjfcadsolutions.co.uk



Client

Leah Theobald
17 Stone Lane
Lydiard Millicent
SN5 3LD

Project Title
Single Storey Rear Extension
Front Porch And Garage

Drawing Title
Existing Floor Plans

Drawn by: MJF	Scale: 1:100 - A3	Date: Aug 2025
------------------	----------------------	-------------------

Drawing No.	Rev.
1339 01	