




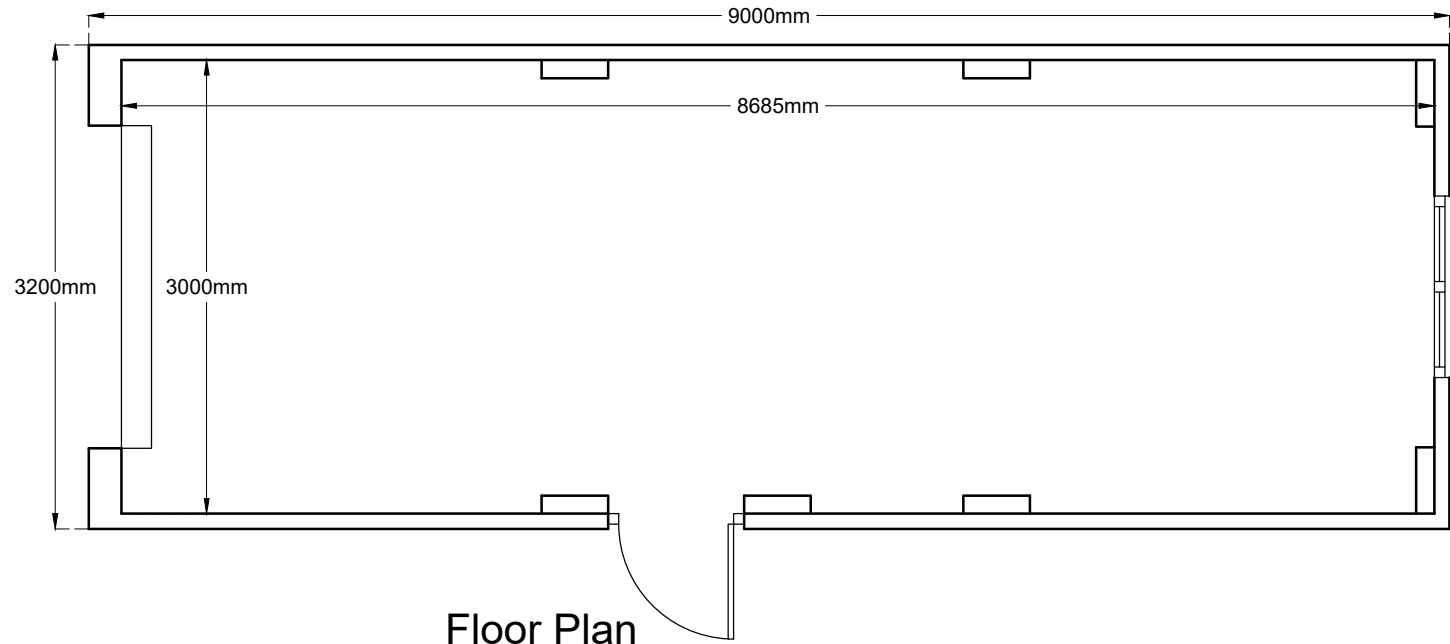


Floor Plan

 


Side Elevation

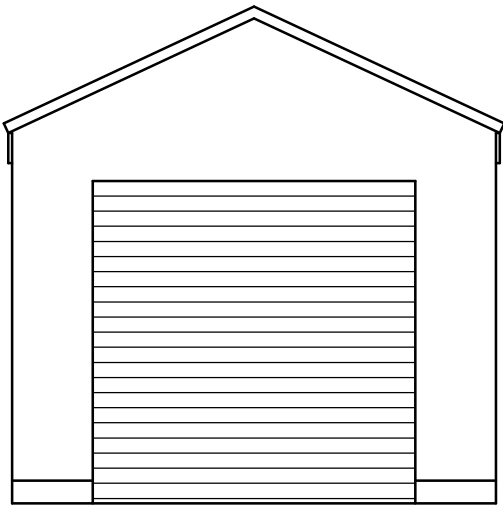

Front Elevation

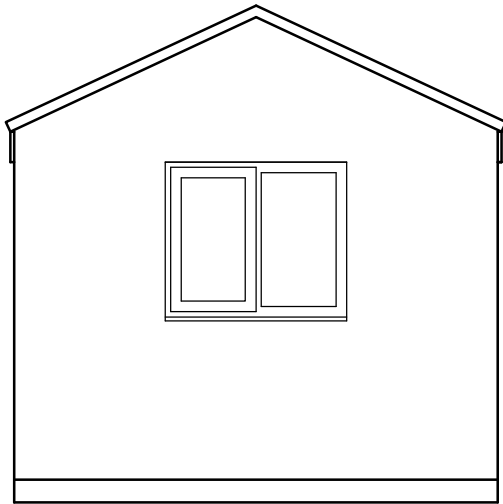

Rear Elevation

 

Side Elevation

NOTES:

1. This drawing is the property of MJF CAD Solutions and must not be copied or disclosed for any purpose except as authorised by MJF CAD Solutions or the client.

[illegible]

Rev	Date	By	Chk	Comment
-----	------	----	-----	---------



— SOLUTIONS —
MJF CAD Solutions Ltd.
Basepoint Business Centre, Rivermead Drive
Swindon, SN5 7EX
Tel: 01793 407941 - Mob: 07783 226700
Email: mike@mjfcadsolutions.co.uk
Website: www.mjfcadsolutions.co.uk



Client Leah Theobald
17 Stone Lane
Lydiard Millicent
SN5 3LD

Project Title
Single Storey Rear Extension
Front Porch And Garage

Drawing Title
Proposed Garage

Drawn by: MJF	Scale: 1:50 - A3	Date: Aug 2025
------------------	---------------------	-------------------

Drawing No. 1339_07	Rev.
------------------------	------