

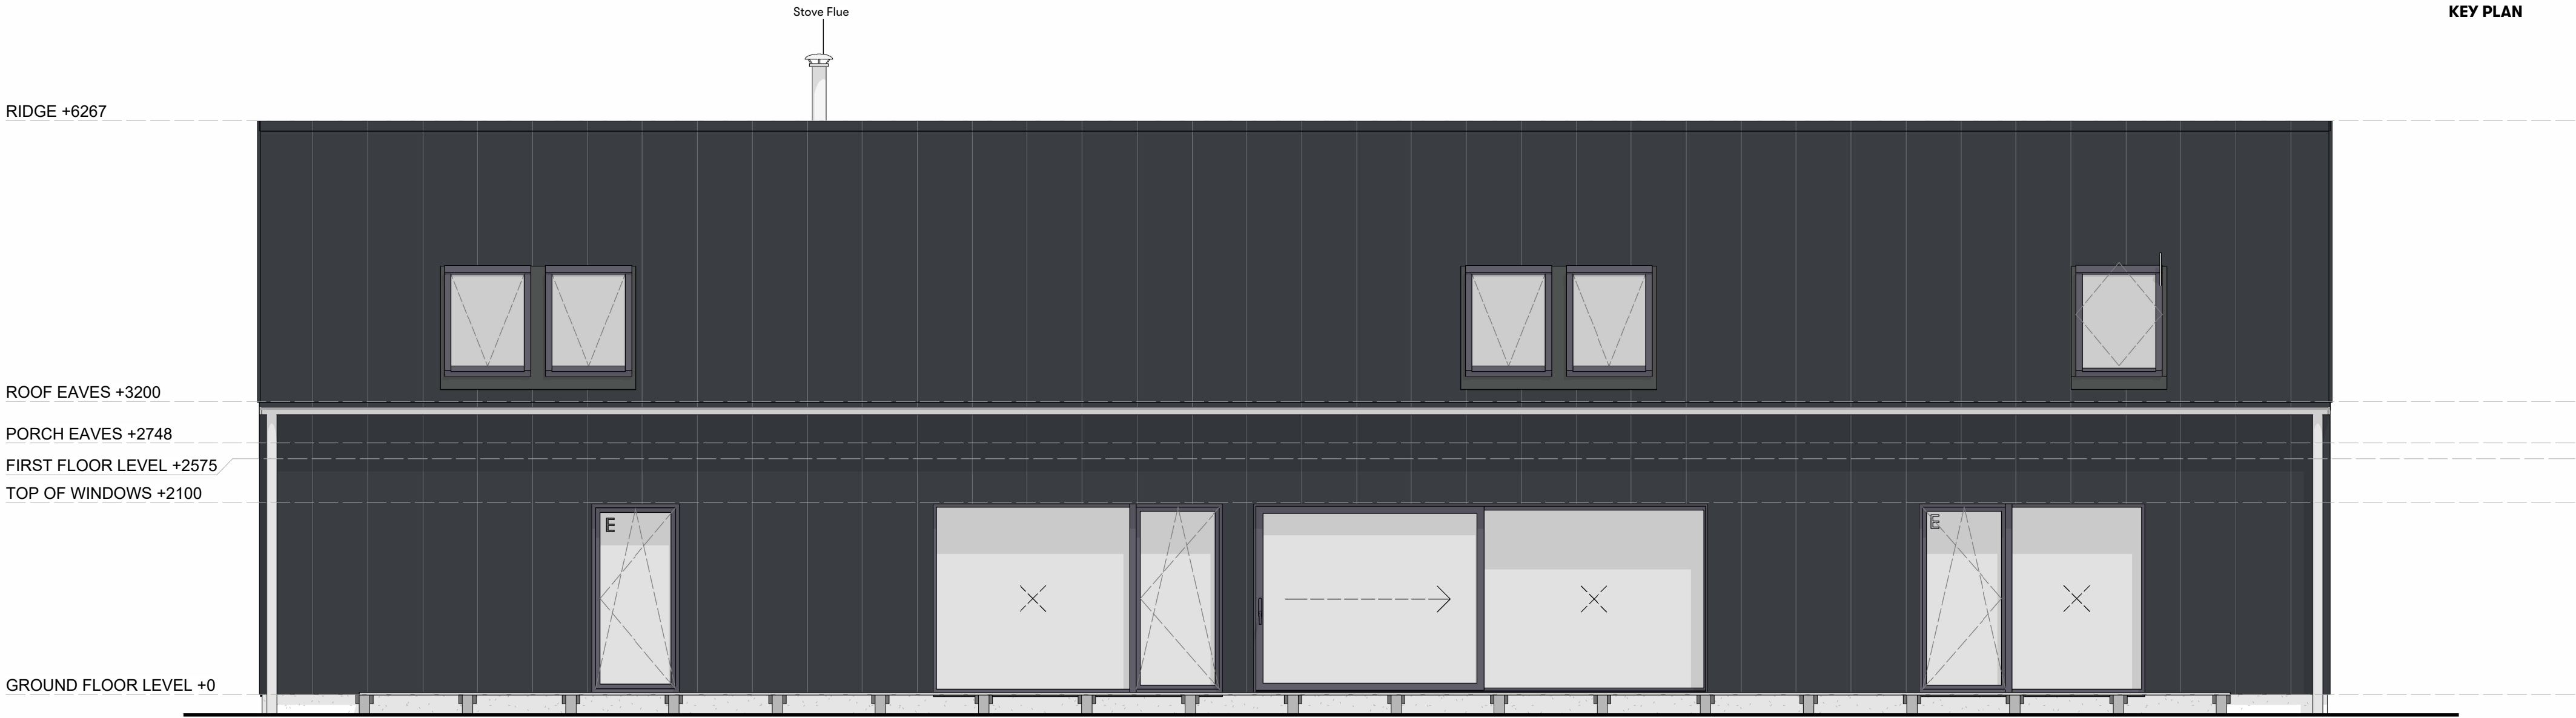


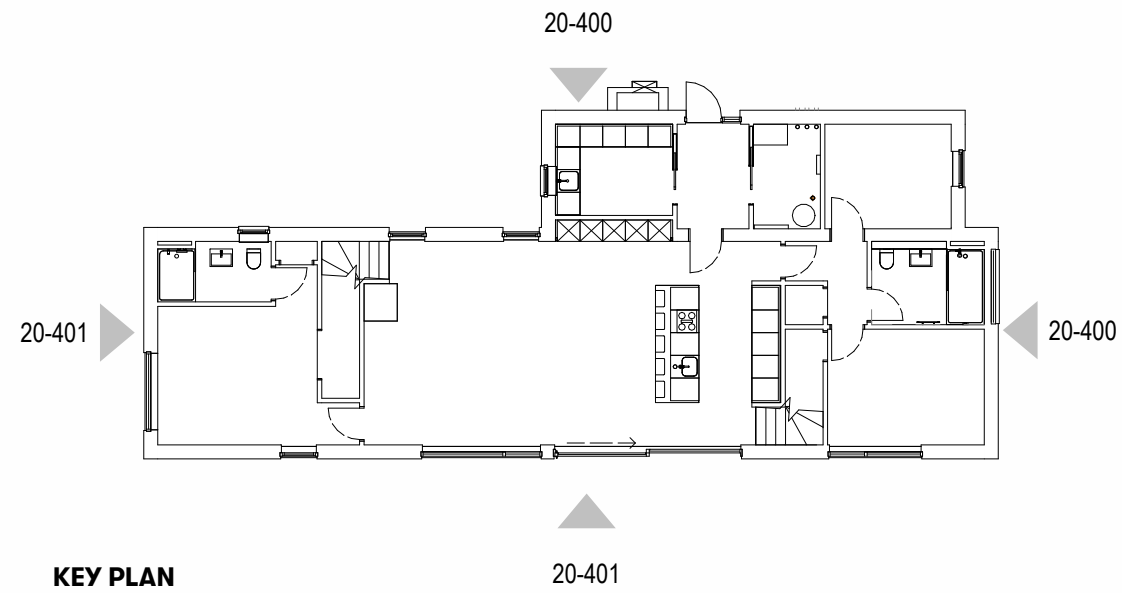

1 PLANNING_REAR ELEVATION

1:50

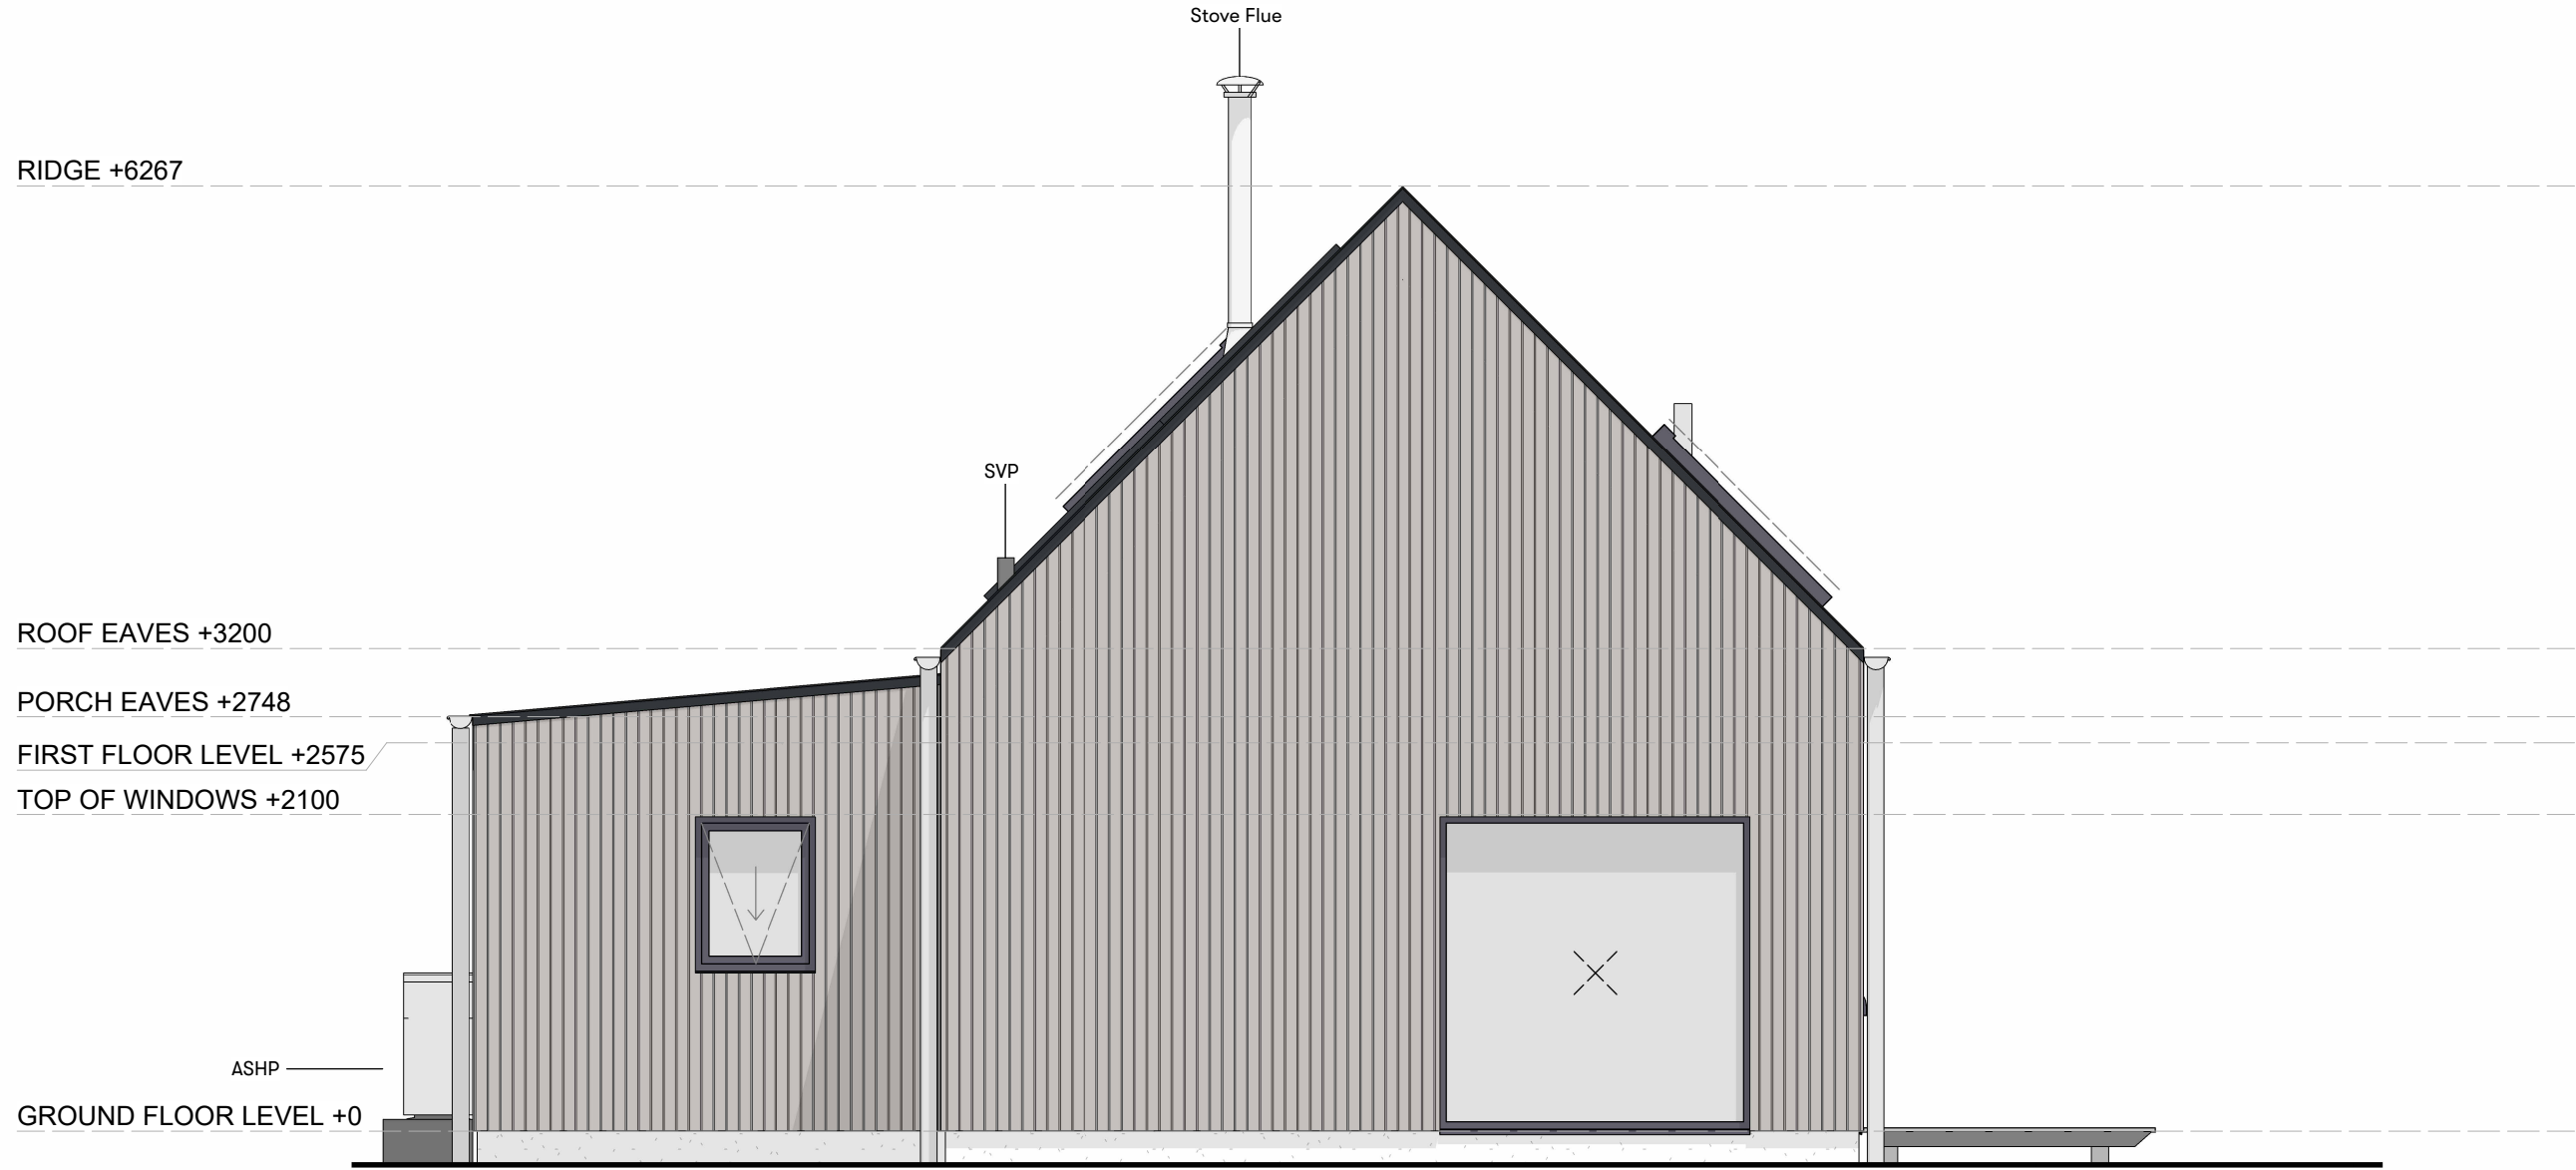

2 PLANNING_SIDE ELEVATION 2

1:50

Proposed External Finishes

Walls: Standing Seam, Dark Grey / Vertical Timber
Roof: Standing Seam, Dark Grey
Gutters: Galvanised Metal
Windows: Timber in Dark Grey

0m 1 2.5

CLIENT Joel Figov and Annabell Mears PROJECT NUMBER: 1104 SITE ADDRESS: The land Adjacent to The Green The Green Great Cheverell Wiltshire SN10 5XN	DRAWING NUMBER: 1104-HEB-XX-XX-DR-A-20-401		REVISION: P6		REVISION P1 P2 P3 P4 P5 P6	DESCRIPTION FIRST DRAWING ISSUE LAYOUT AMENDMENTS LAYOUT AMENDMENTS EN-SUITE WINDOW RELOCATED, SLIDING DOOR UPDATED WINDOWS UPDATED PLANNING ISSUE	DRAWN LH LH LH LH LH LH	CHECKED CLIENT CLIENT CLIENT CLIENT AC, BC	DATE 16.06.2025 27.06.2025 03.07.2025 10.07.2025 18.07.2025 04.08.2025
	DRAWING TITLE REAR & SIDE 2 ELEVATIONS		DATE: 16.06.2025						
	DRAWN BY LH	CHECKED: AC, BC	SCALE 1:50 @ A1						
	PURPOSE FOR ISSUE: STAGE APPROVAL	HOUSE TYPE: LH302P.2	STATUS: S4						
	PLANNING APPLICATION								