



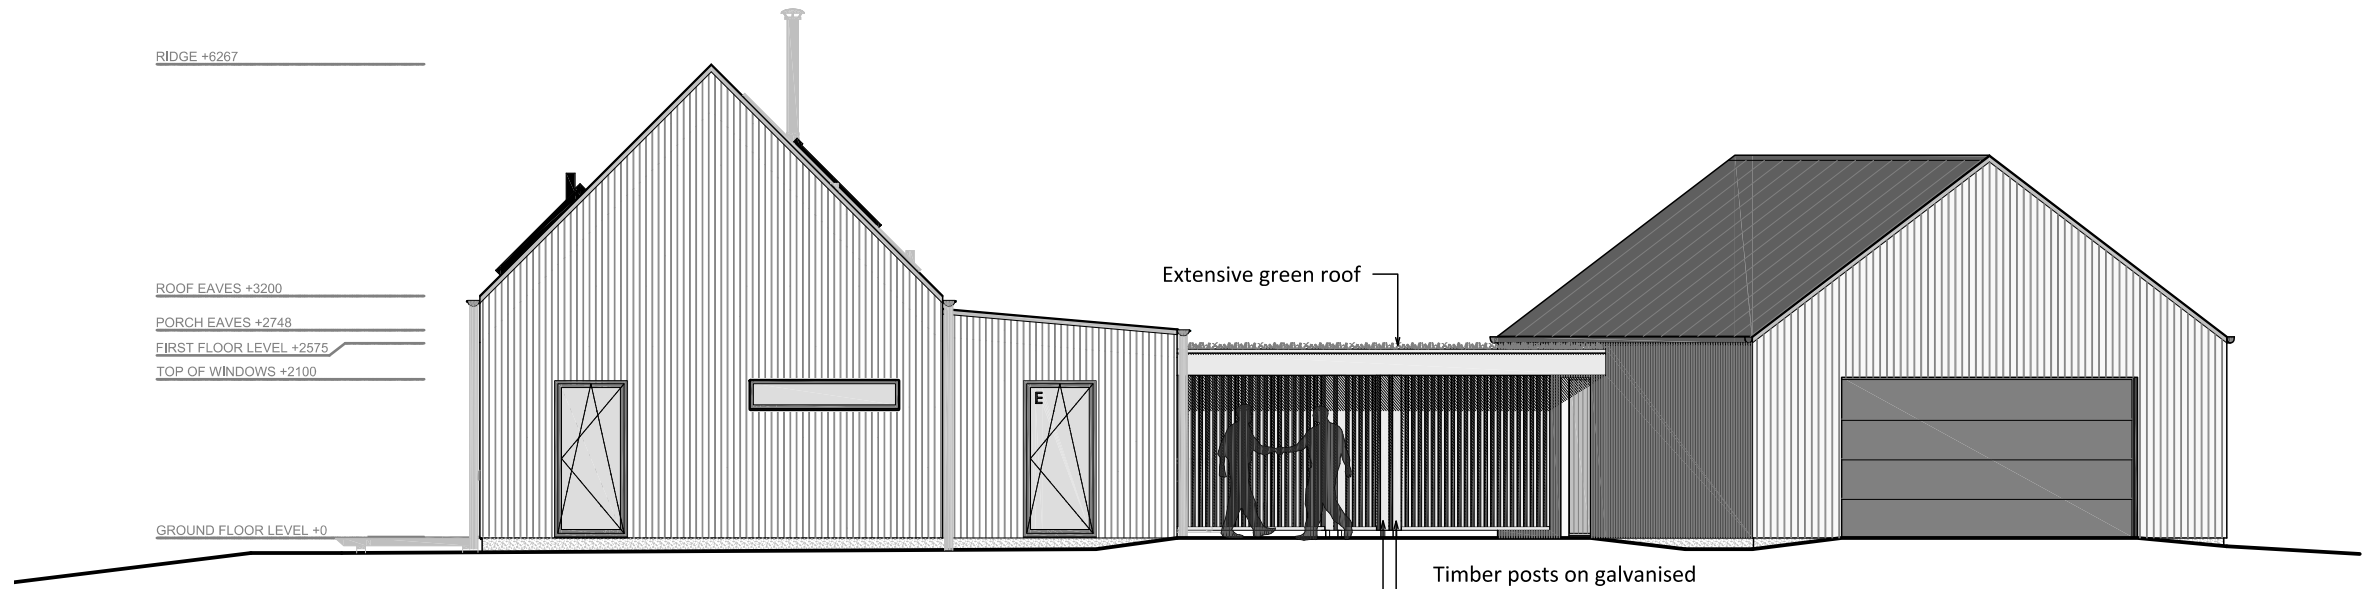

Elevation AA

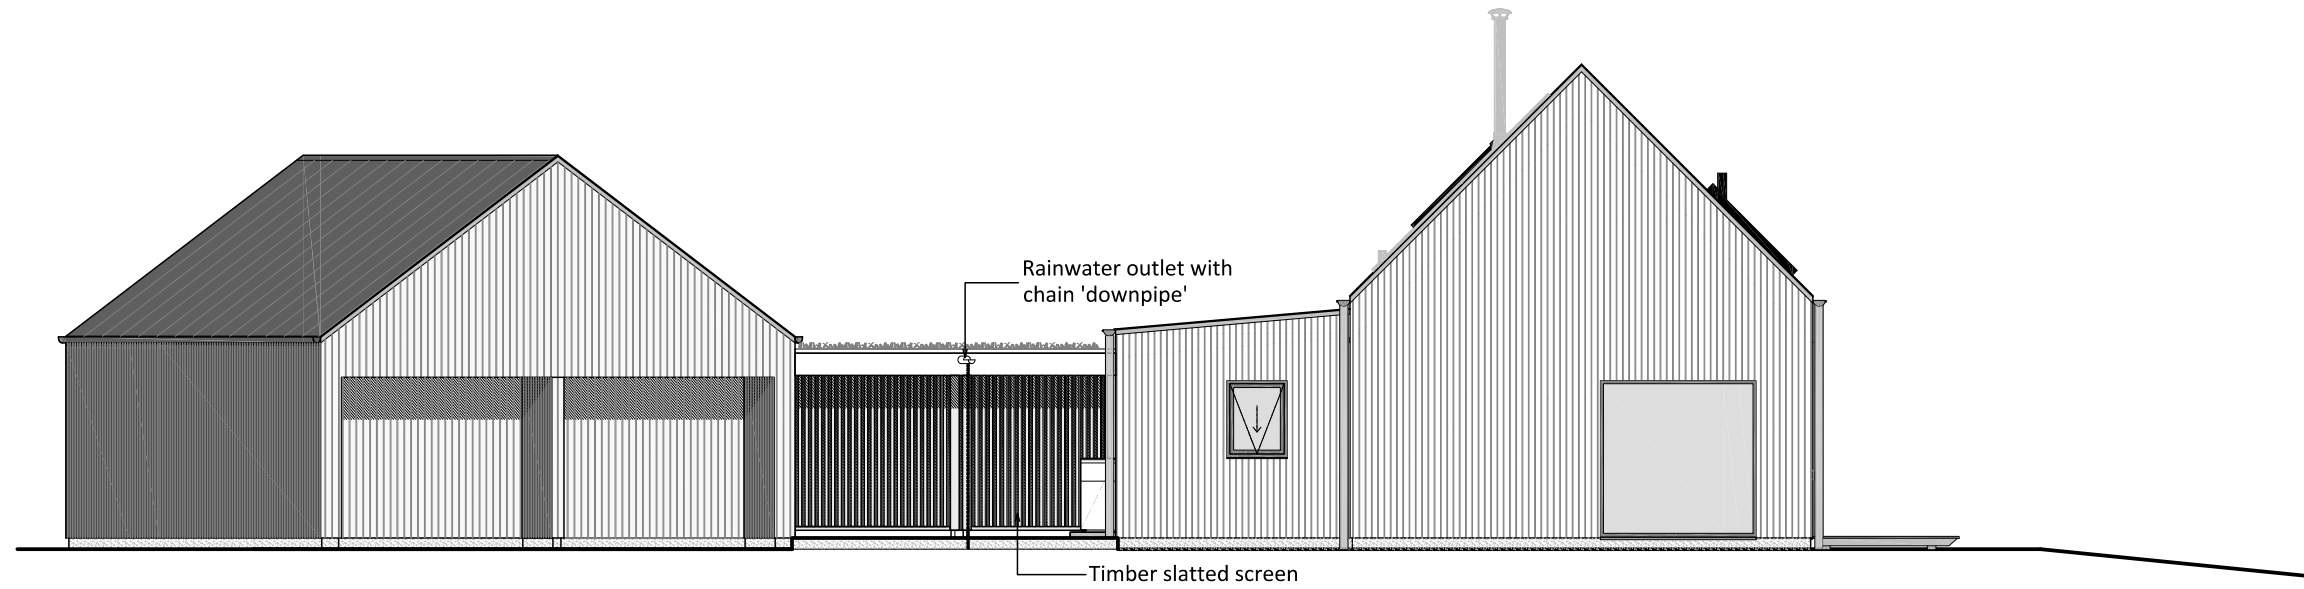

Elevation BB



Extract of Site/ Ground Floor Plan

Date.	No.	Revision Notes.
14-11-2025	A	Landscape design updated

PKA
ARCHITECTS

PKA Architects Limited
Featherbrook, Whitley Road, Poterne, Devizes, Wiltshire. SN10 5TD
tel: 01380 725688 | email: tom@pka-architects.com | www.pka-architects.com

RIBA Chartered Practice

Project Title.

Covered walkway design

Address.

The land adjacent to the Green,
The Green, Great Cheverell,
Wiltshire. SN10 5XN

Client.

Joel Figov & Annabell Mears

Sheet Title

Proposed Site plan and Elevations

Scale.	Drawn By.	Date.
1:100 @ A 1	tk	11-11-2025

Project ID.	Stage.	Sheet No.	Revision.
-------------	--------	-----------	-----------

2142 - PL-001-A

Status.

PLANNING ISSUE
HOUSE, GARAGE & LANDSCAPE
DESIGN BY OTHERS

File Name.

2142 - PLAN 1.dwg

Stage Key.
Ex - Existing
PL - Planning
WD - Working Drawings
MR - Building Preparation
TN - Tender
CR - Construction
AB - As Built