
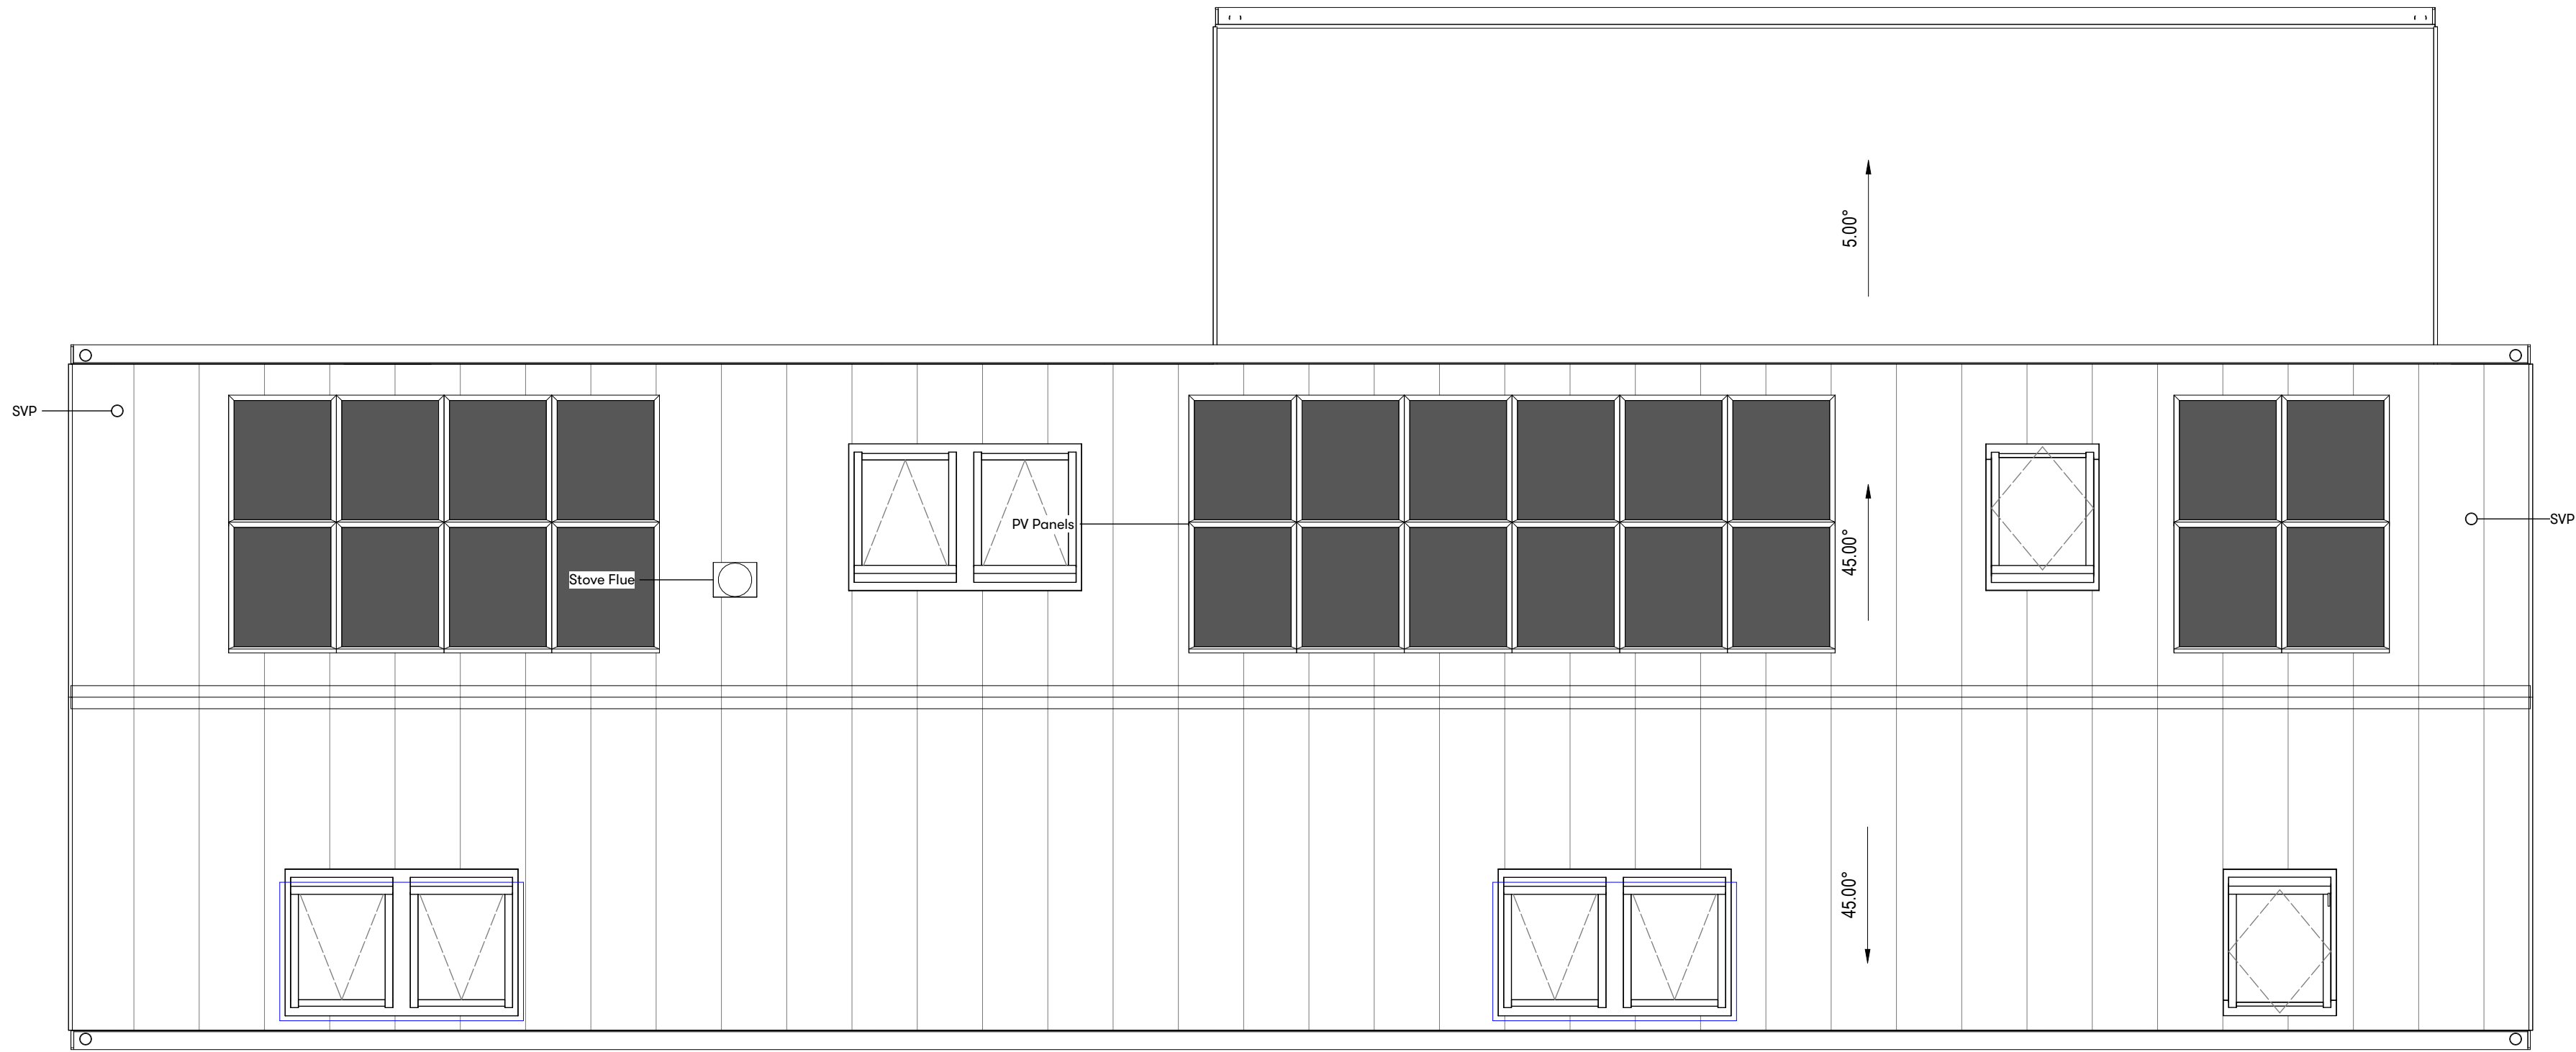


CLIENT Joel Figov and Annabell Mears PROJECT NUMBER: 1104 SITE ADDRESS: The land Adjacent to The Green The Green Great Cat Cheverell Wiltshire SN10 5XN	DRAWING NUMBER: 1104-HEB-XX-00-DR-A-20-201		REVISION: P1		REVISION P1	DESCRIPTION FIRST DRAWING ISSUE	DRAWN LH	CHECKED CLIENT	DATE 04/11/2025
	DRAWING TITLE ROOF PLAN		DATE: 04/11/25						
	DRAWN BY MK	CHECKED: LH	SCALE 1 : 50 @ A1						
	PURPOSE FOR ISSUE: STAGE APPROVAL	HOUSE TYPE: LH302P.2	STATUS: S4						
	PLANNING APPLICATION								

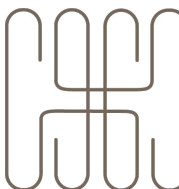

HebHomes

Telephone: 44 (0)141 550 7360
Email: info@hebhomes.com
Web: www.hebhomes.com

To be read in conjunction with the specification and all relevant drawings. Contractor to check all dimensions on site. Do not scale from this drawing for production or construction. Architect to be advised of any variation between the drawings and site conditions. Construction must comply with all NHBC and industry standards.
Copyright © HebHomes Ltd. All rights reserved. Any breach of copyright will be pursued