



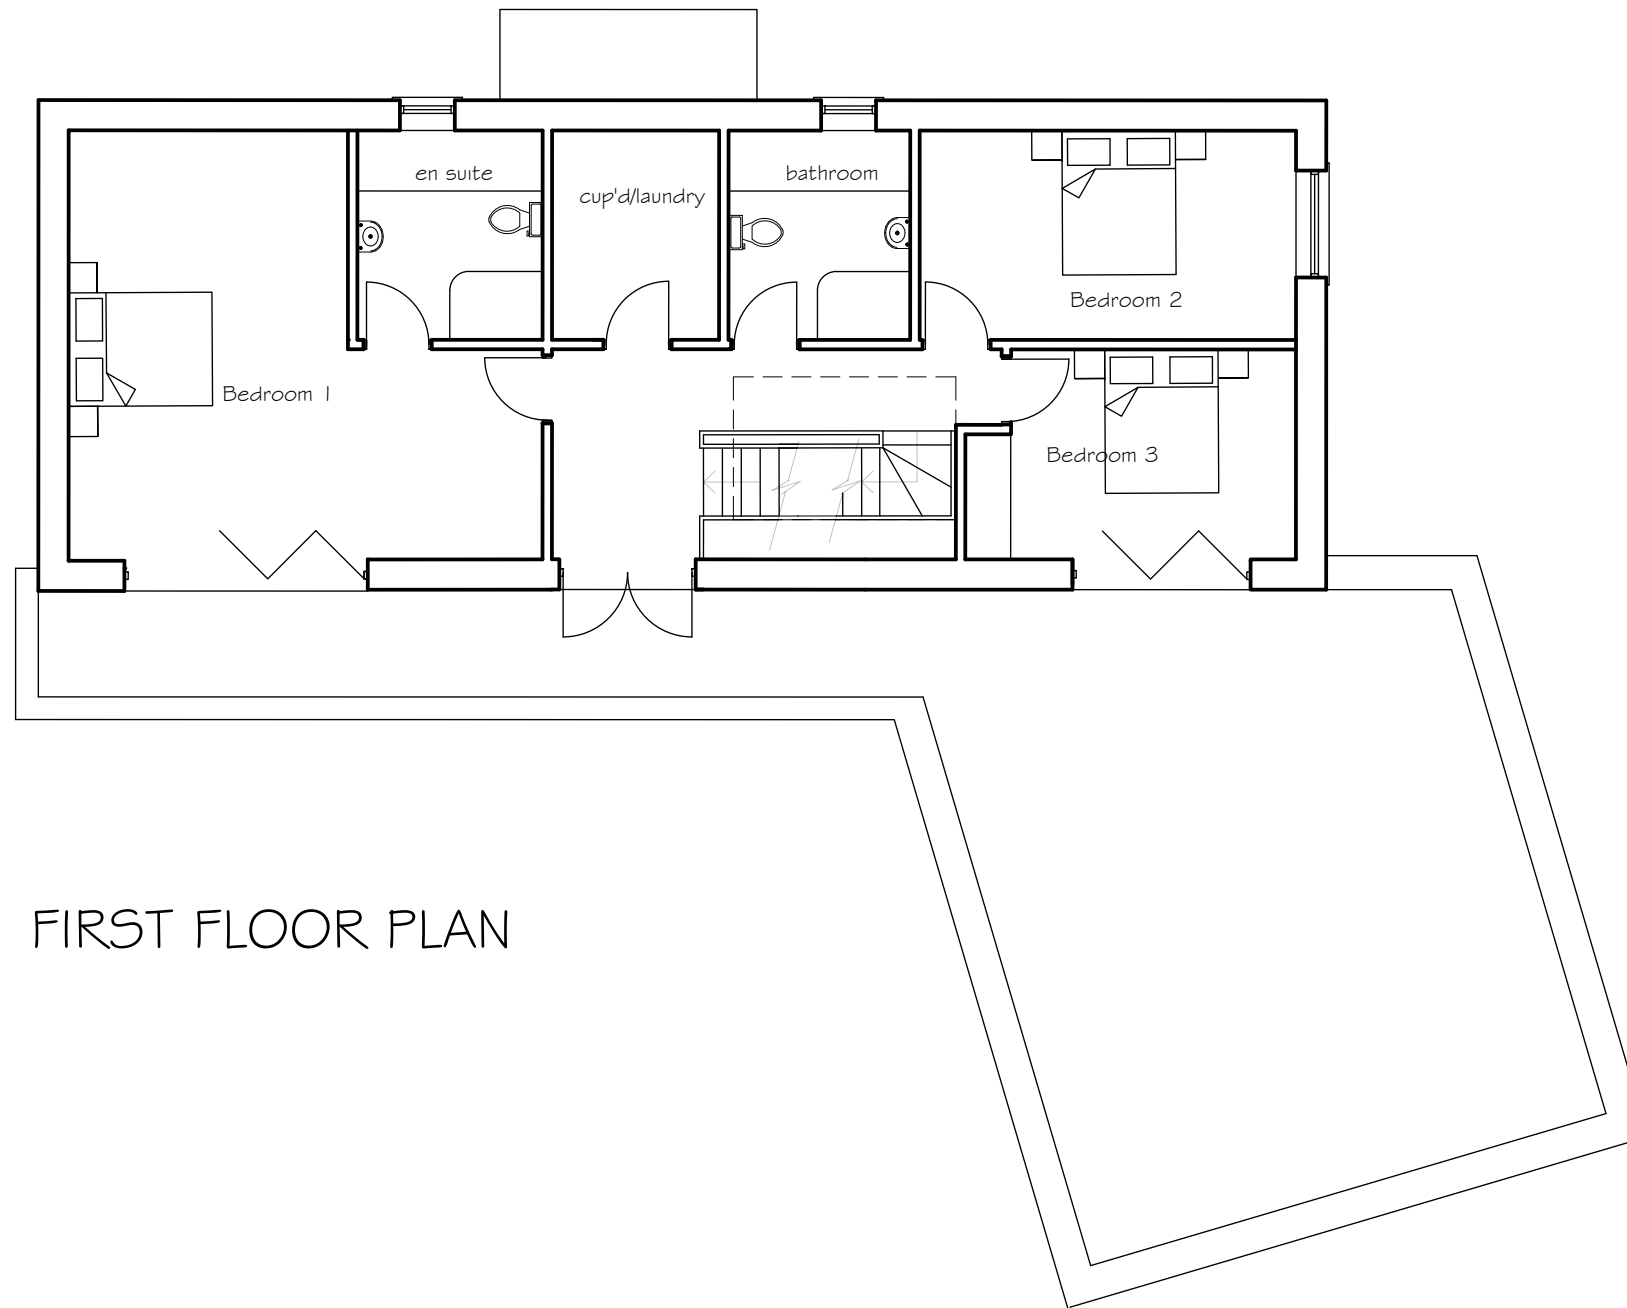

FIRST FLOOR PLAN

 

Rev	Date	Notes
 TOWN AND COUNTRY PLANNING DEVELOPMENT CONSULTANTS LPC (TRULL) LTD., TRULL, TETBURY, GLOUCESTERSHIRE GL5 8SQ Tel: 01285 841433 email: admin@lpctrull.com Client: Patrick Johnson Project: Purley Farm, Chelworth Road, Cricklade, Swindon SN6 6HE Drawing: FIRST FLOOR PLAN - PROPOSED Date: July 2025 Scale: 1:100 @ A3 Drawing Number: LPC 3854 PR 103		