



Side Elevation

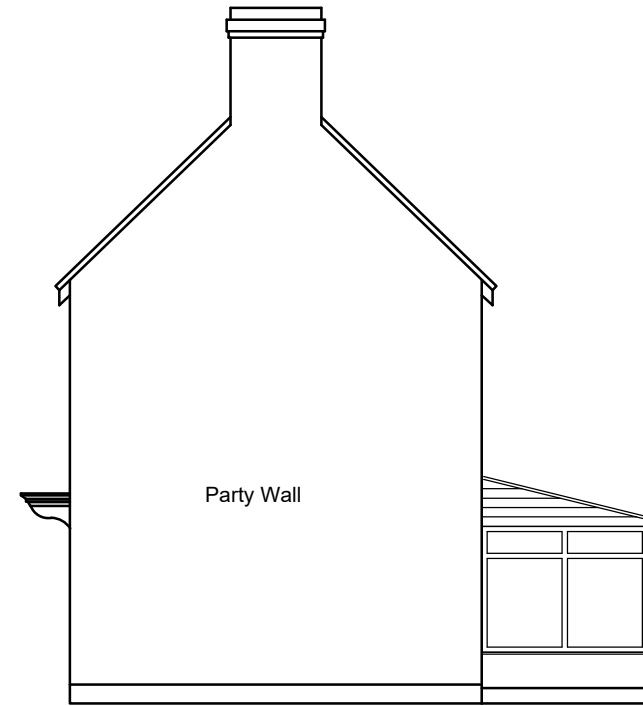

Side Elevation

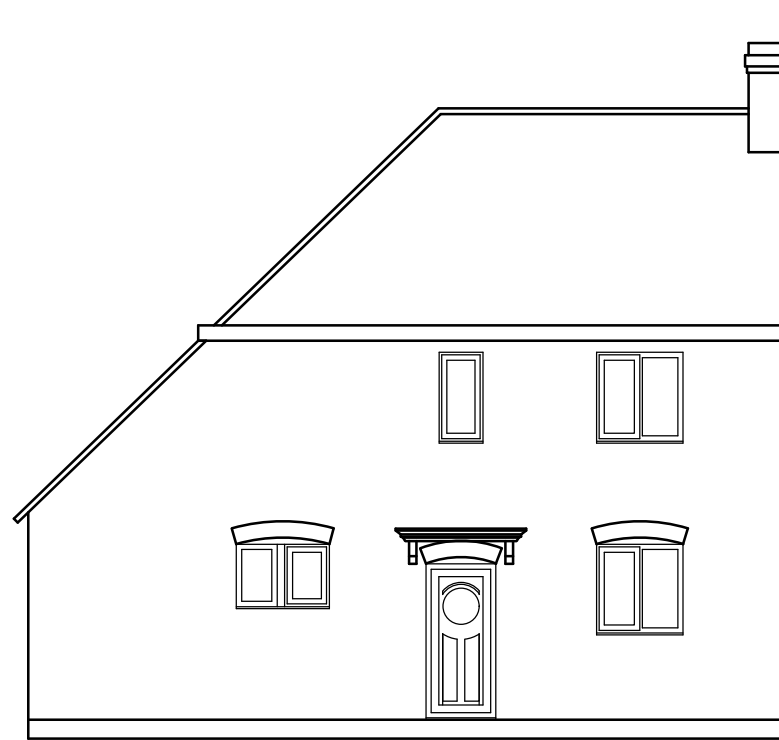

Front Elevation



Rear Elevation

NOTES:

1. This drawing is the property of MJF CAD Solutions and must not be copied or disclosed for any purpose except as authorised by MJF CAD Solutions or the client.

Rev	Date	By	Chk	Comment



┌ SOLUTIONS ┐
MJF CAD Solutions Ltd.
 Basepoint Business Centre, Rivermead Drive
 Swindon, SN5 7EX
 Tel: 01793 407941 - Mob: 07783 226700
 Email: mike@mjfcadsolutions.co.uk
 Website: www.mjfcadsolutions.co.uk



Client		
Leah Theobald 17 Stone Lane Lydiard Millicent SN5 3LD		
Project Title		
Single Storey Rear Extension Front Porch And Garage		
Drawing Title		
Existing Elevations		
Drawn by: MJF	Scale: 1:100 - A3	Date: Aug 2025
Drawing No. 1339_02		Rev.