


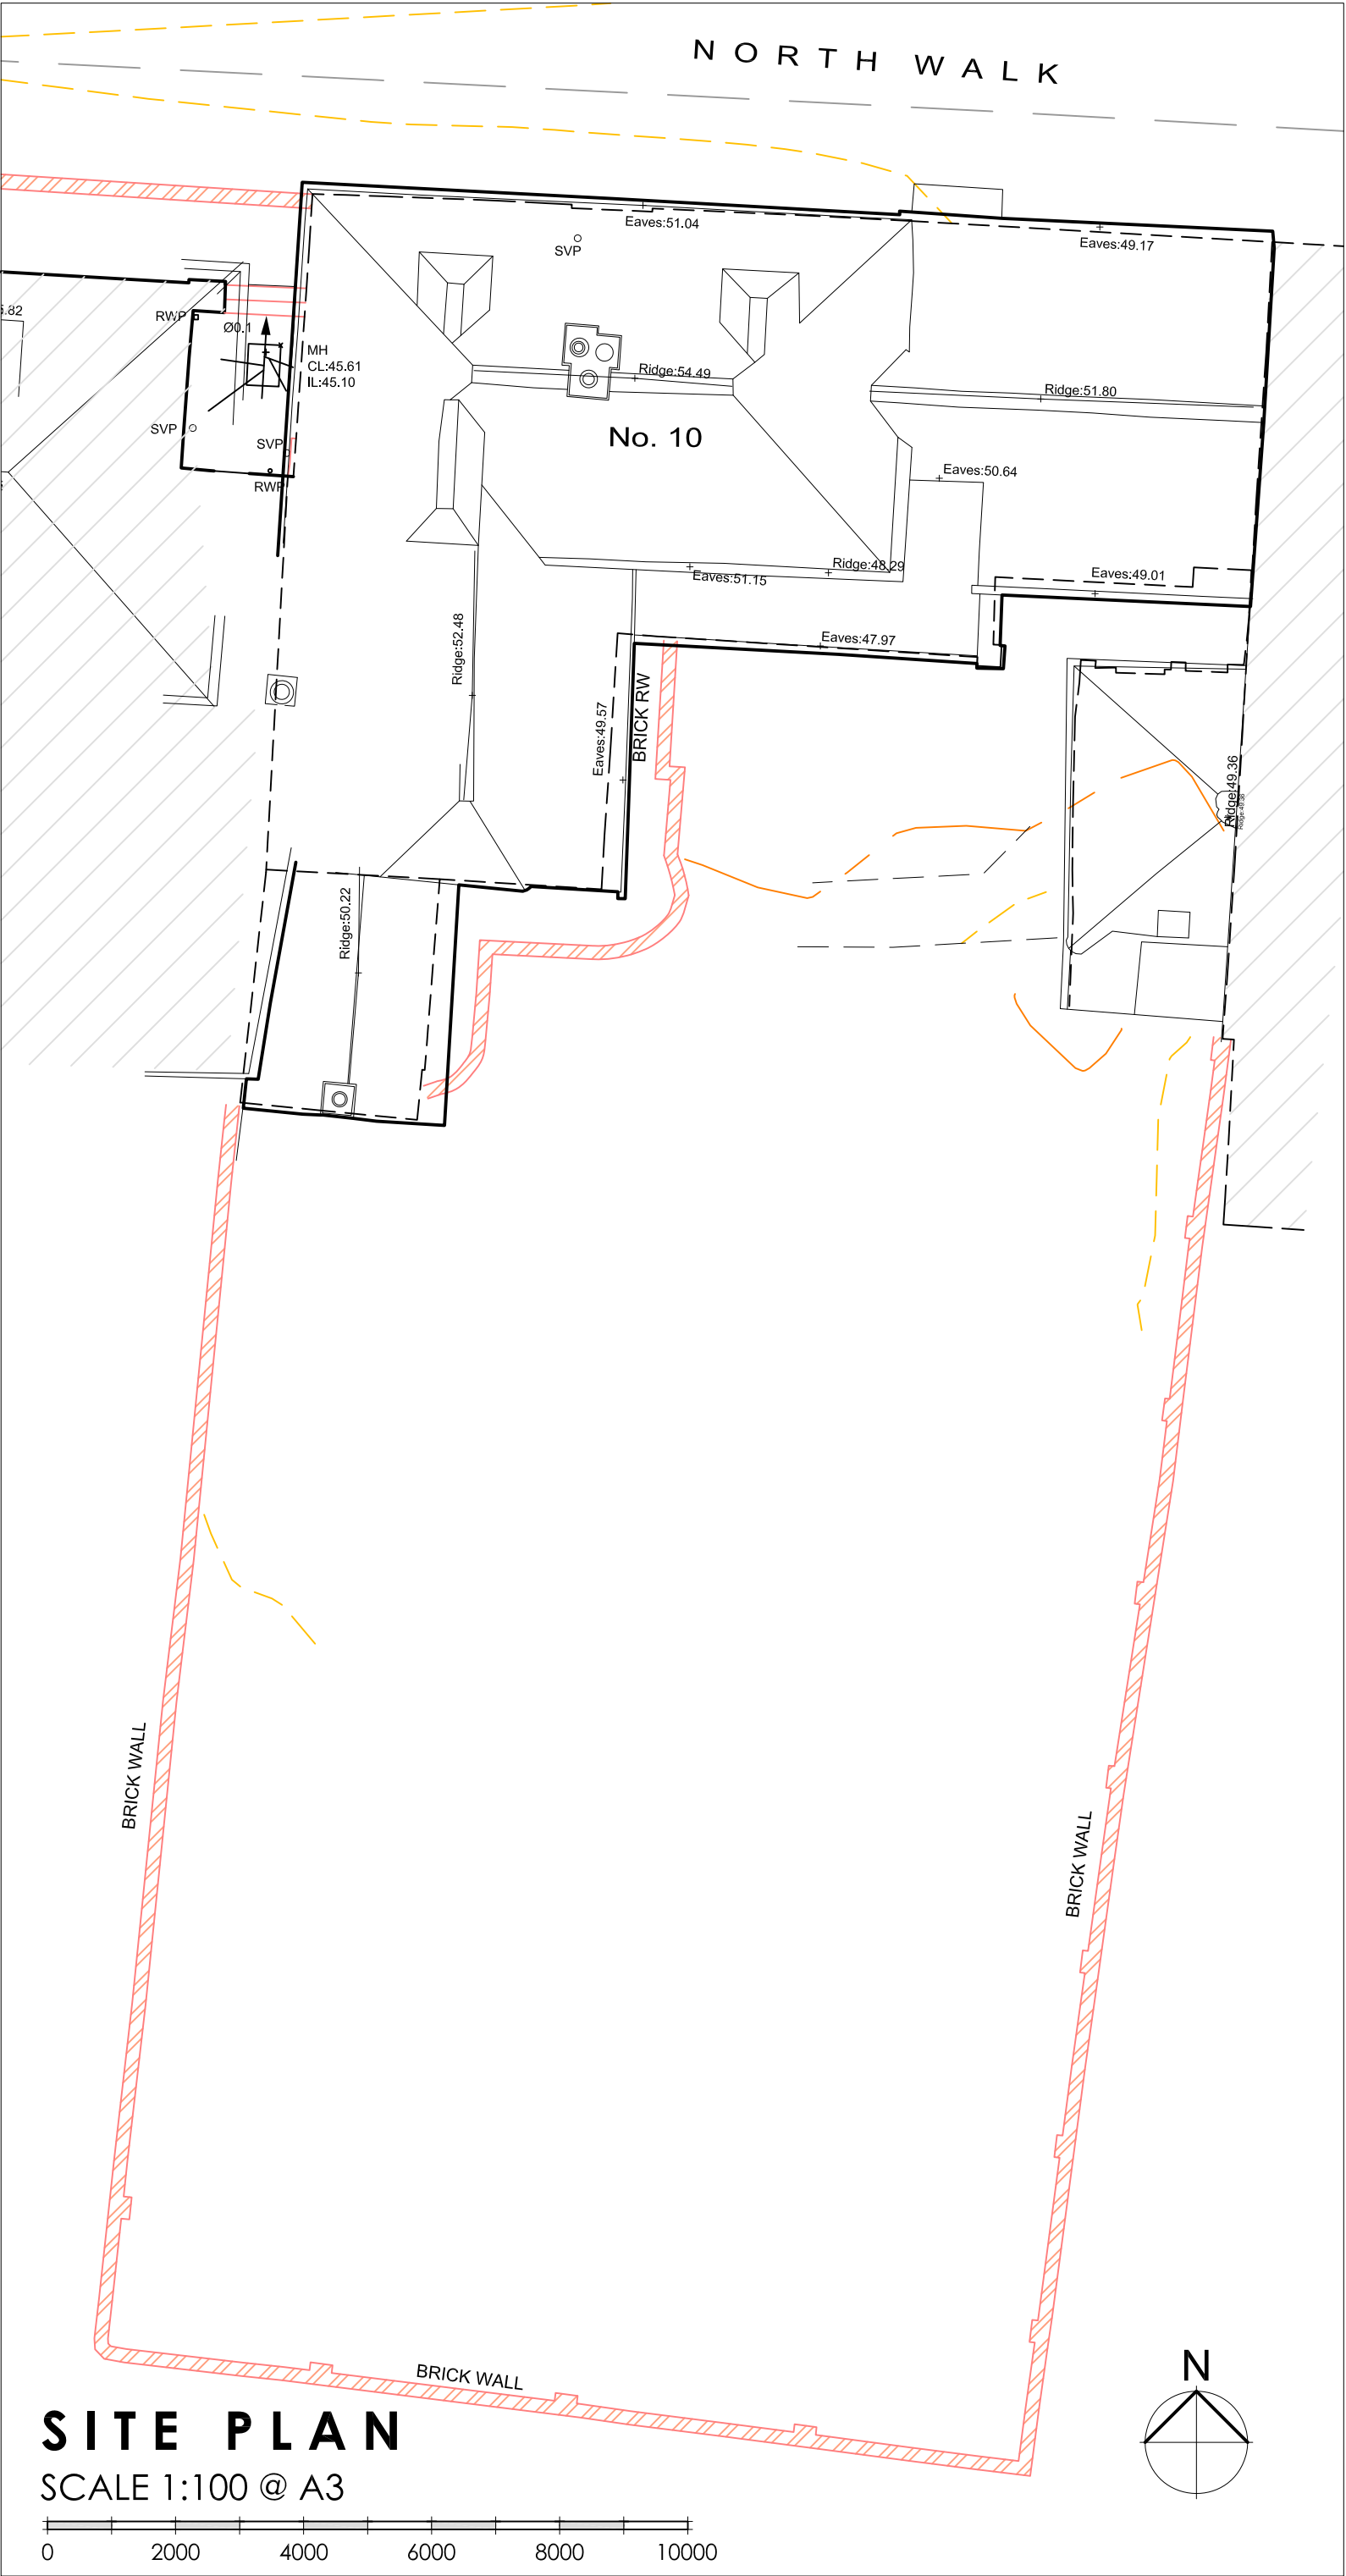

General Notes:  
Please inform Affinity Architects of any discrepancy immediately.  
This drawing to be read in conjunction with Structural Engineer's Calculations.  
Use Marked dimensions where shown in preference to scaling.  
Check dimensions prior to construction or off-site fabrication.  
No accuracy can be guaranteed due to printing variations and site measurements should be taken to ensure accuracy.  
New work or any existing work affected is shown hatched on drawings.

ORIGINAL SURVEY PROVIDED BY:



**LDS**  
Land & Building Surveyors

enquiries@lds-survey.co.uk 01722 338232

COPYRIGHT: Copyright of Land Development Services Ltd.  
Drawings are issued under a temporary license arrangement until full payment has been received, after which an irrevocable copyright-free license is granted. Markings identifying LDS as the owner of the copyright shall not be removed from the plans.

|   |                     |               |
|---|---------------------|---------------|
| Revision:   |                     |               |
| <b>No.10, North Walk</b>   |                     |               |
| The Close, SALISBURY, SP1 2EB   |                     |               |
| for Mr J McArthur   |                     |               |
| Internal Alterations<br>to EXISTING HOUSE   |                     |               |
| <b>SITE/ROOF PLAN<br/>AS EXISTING</b>   |                     |               |
| Date:<br>AUG 2021   | Scale:<br>1:50 @ A1 | Drawn:<br>MTL |
| Drawing No.<br>21-04 - 02 - 02   |                     | Revision      |
|  <b>Affinity Architects</b><br>56 North Street Wilton SP2 0HH |                     |               |
| 01722 741683<br>admin@affinityarchitects.co.uk   |                     |               |
| <small>Affinity Architects Ltd. Reg no 08887999</small>                                                                                            |                     |               |