



GENERAL NOTES:
Please inform Affinity Architects of any discrepancy immediately
This drawing to be read in conjunction with Structural Engineer's Calculations
Use Marked dimensions where shown in preference to scaling
Check dimensions prior to construction or offsite fabrication
No accuracy can be guaranteed due to printing variations and site measurements should be taken to ensure accuracy
New work or any existing work affected is shown hatched on drawings

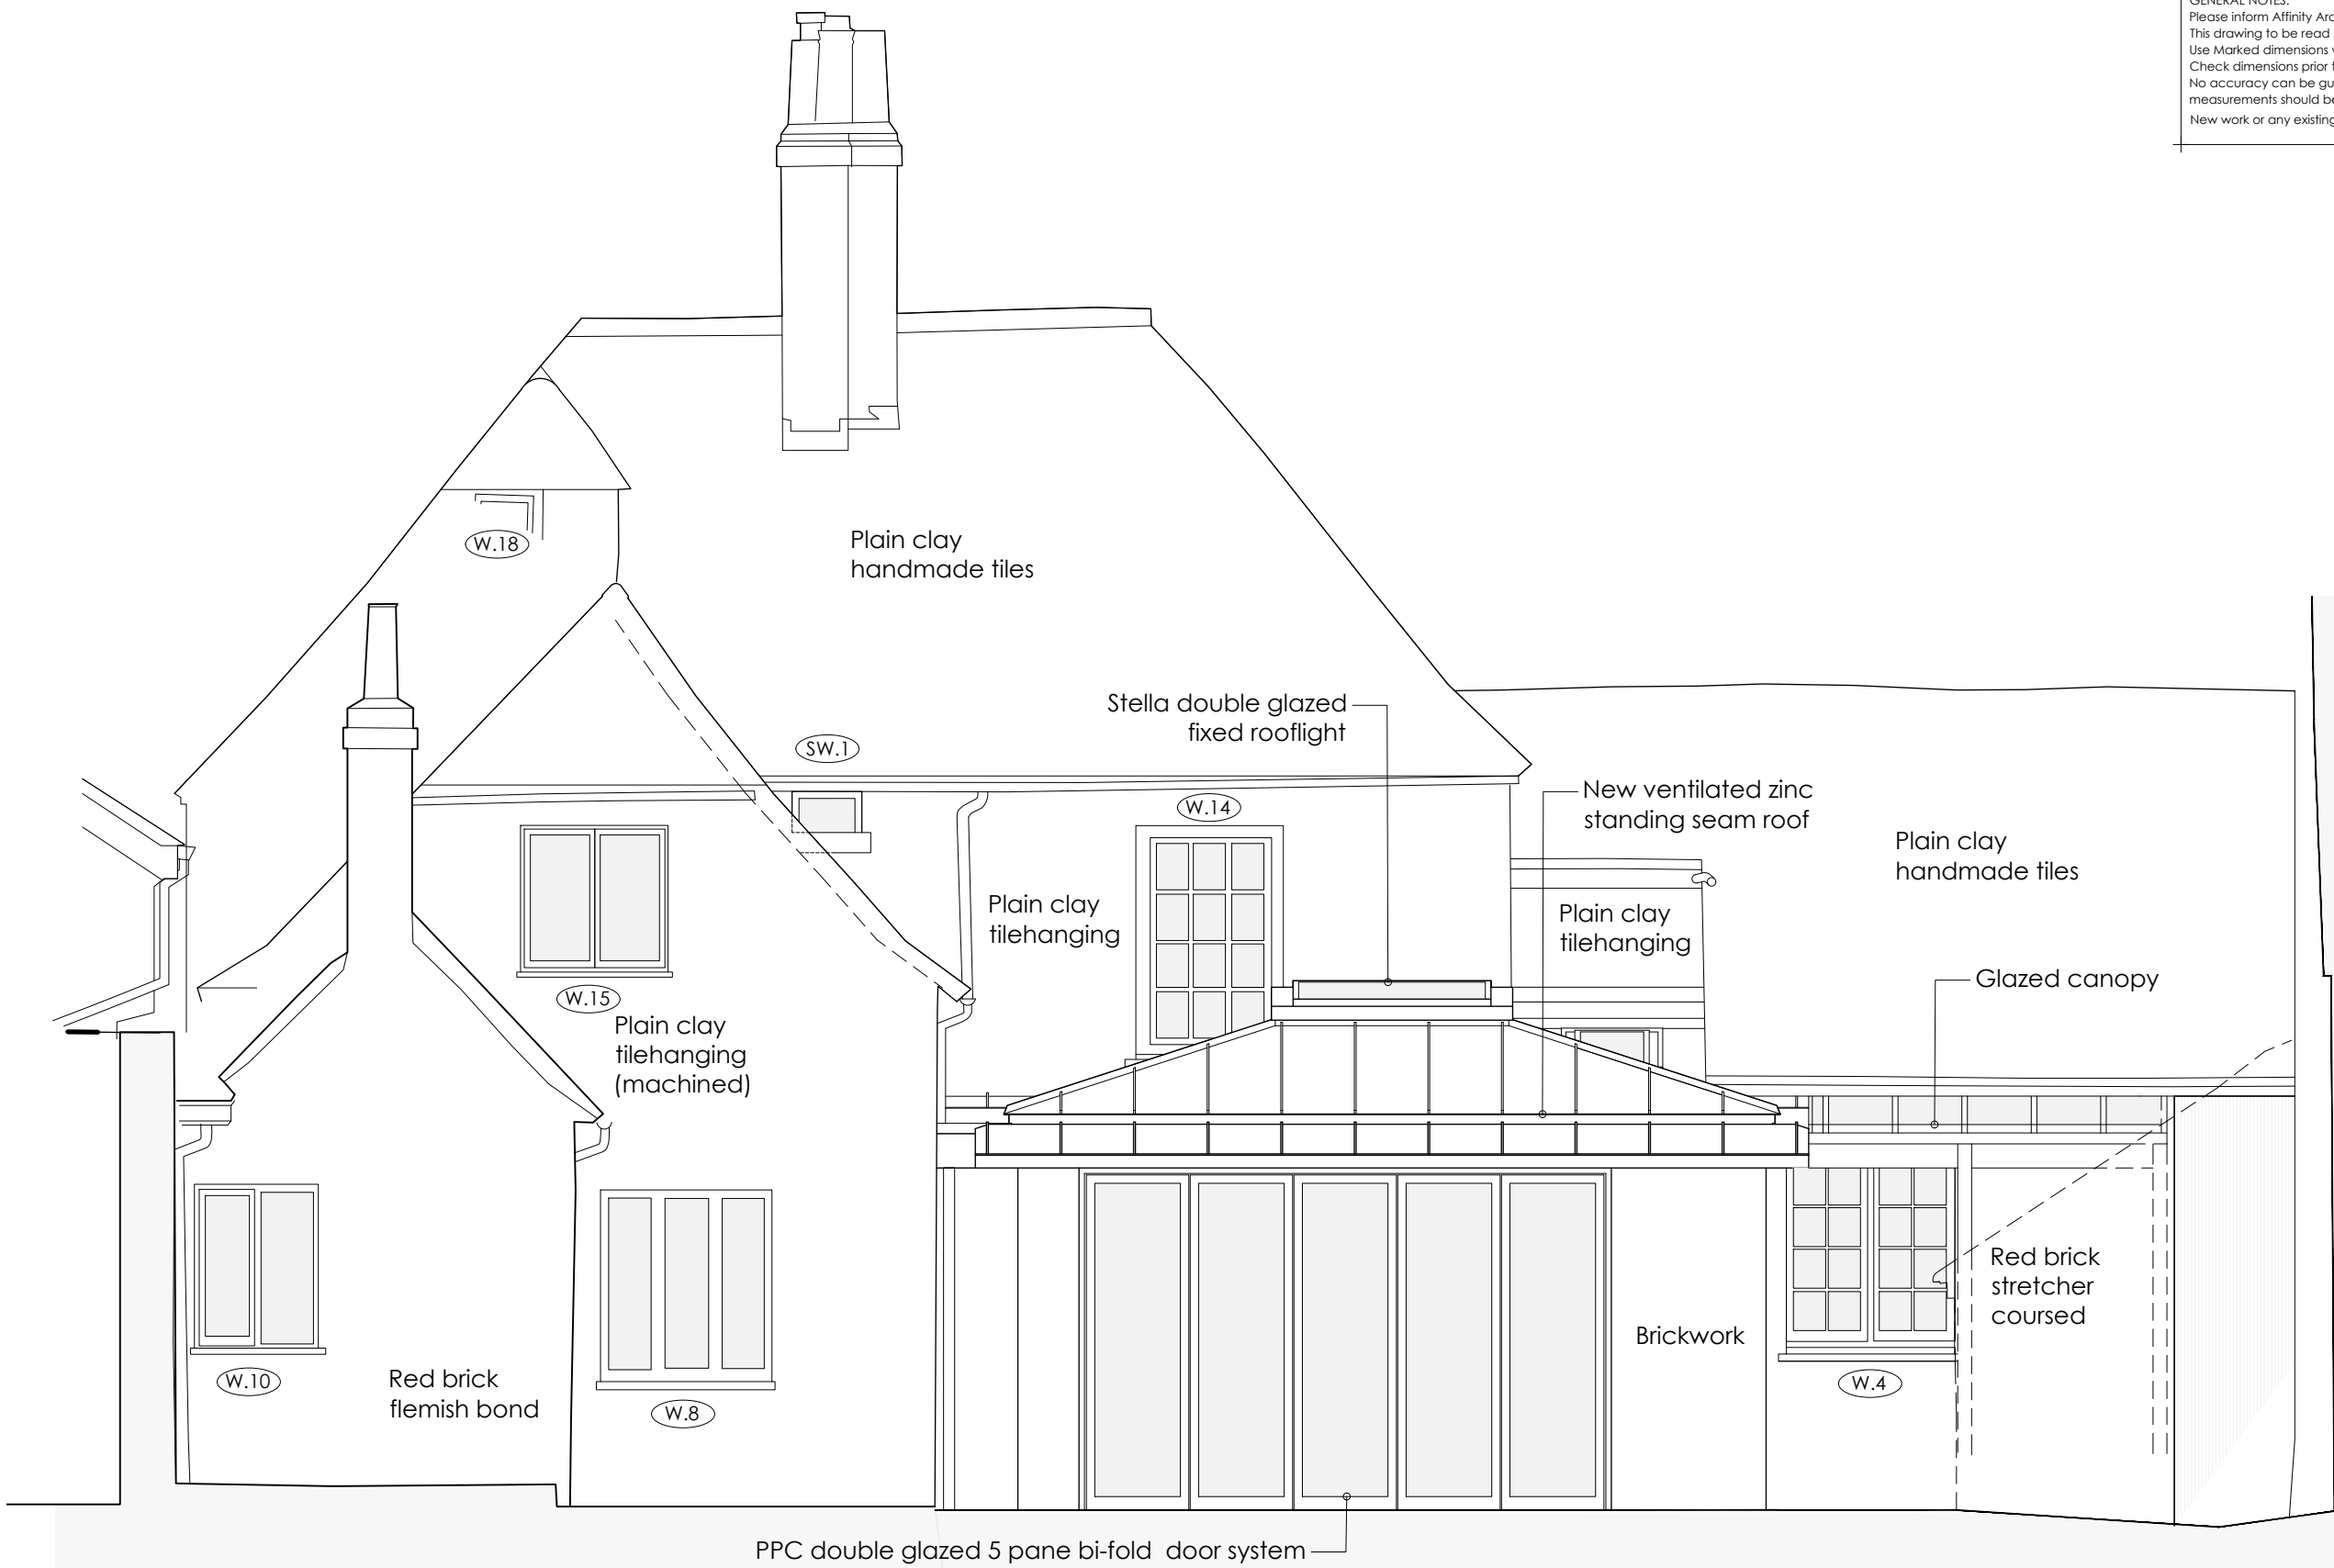

SOUTH ELEVATION - AS LBC APPROVAL

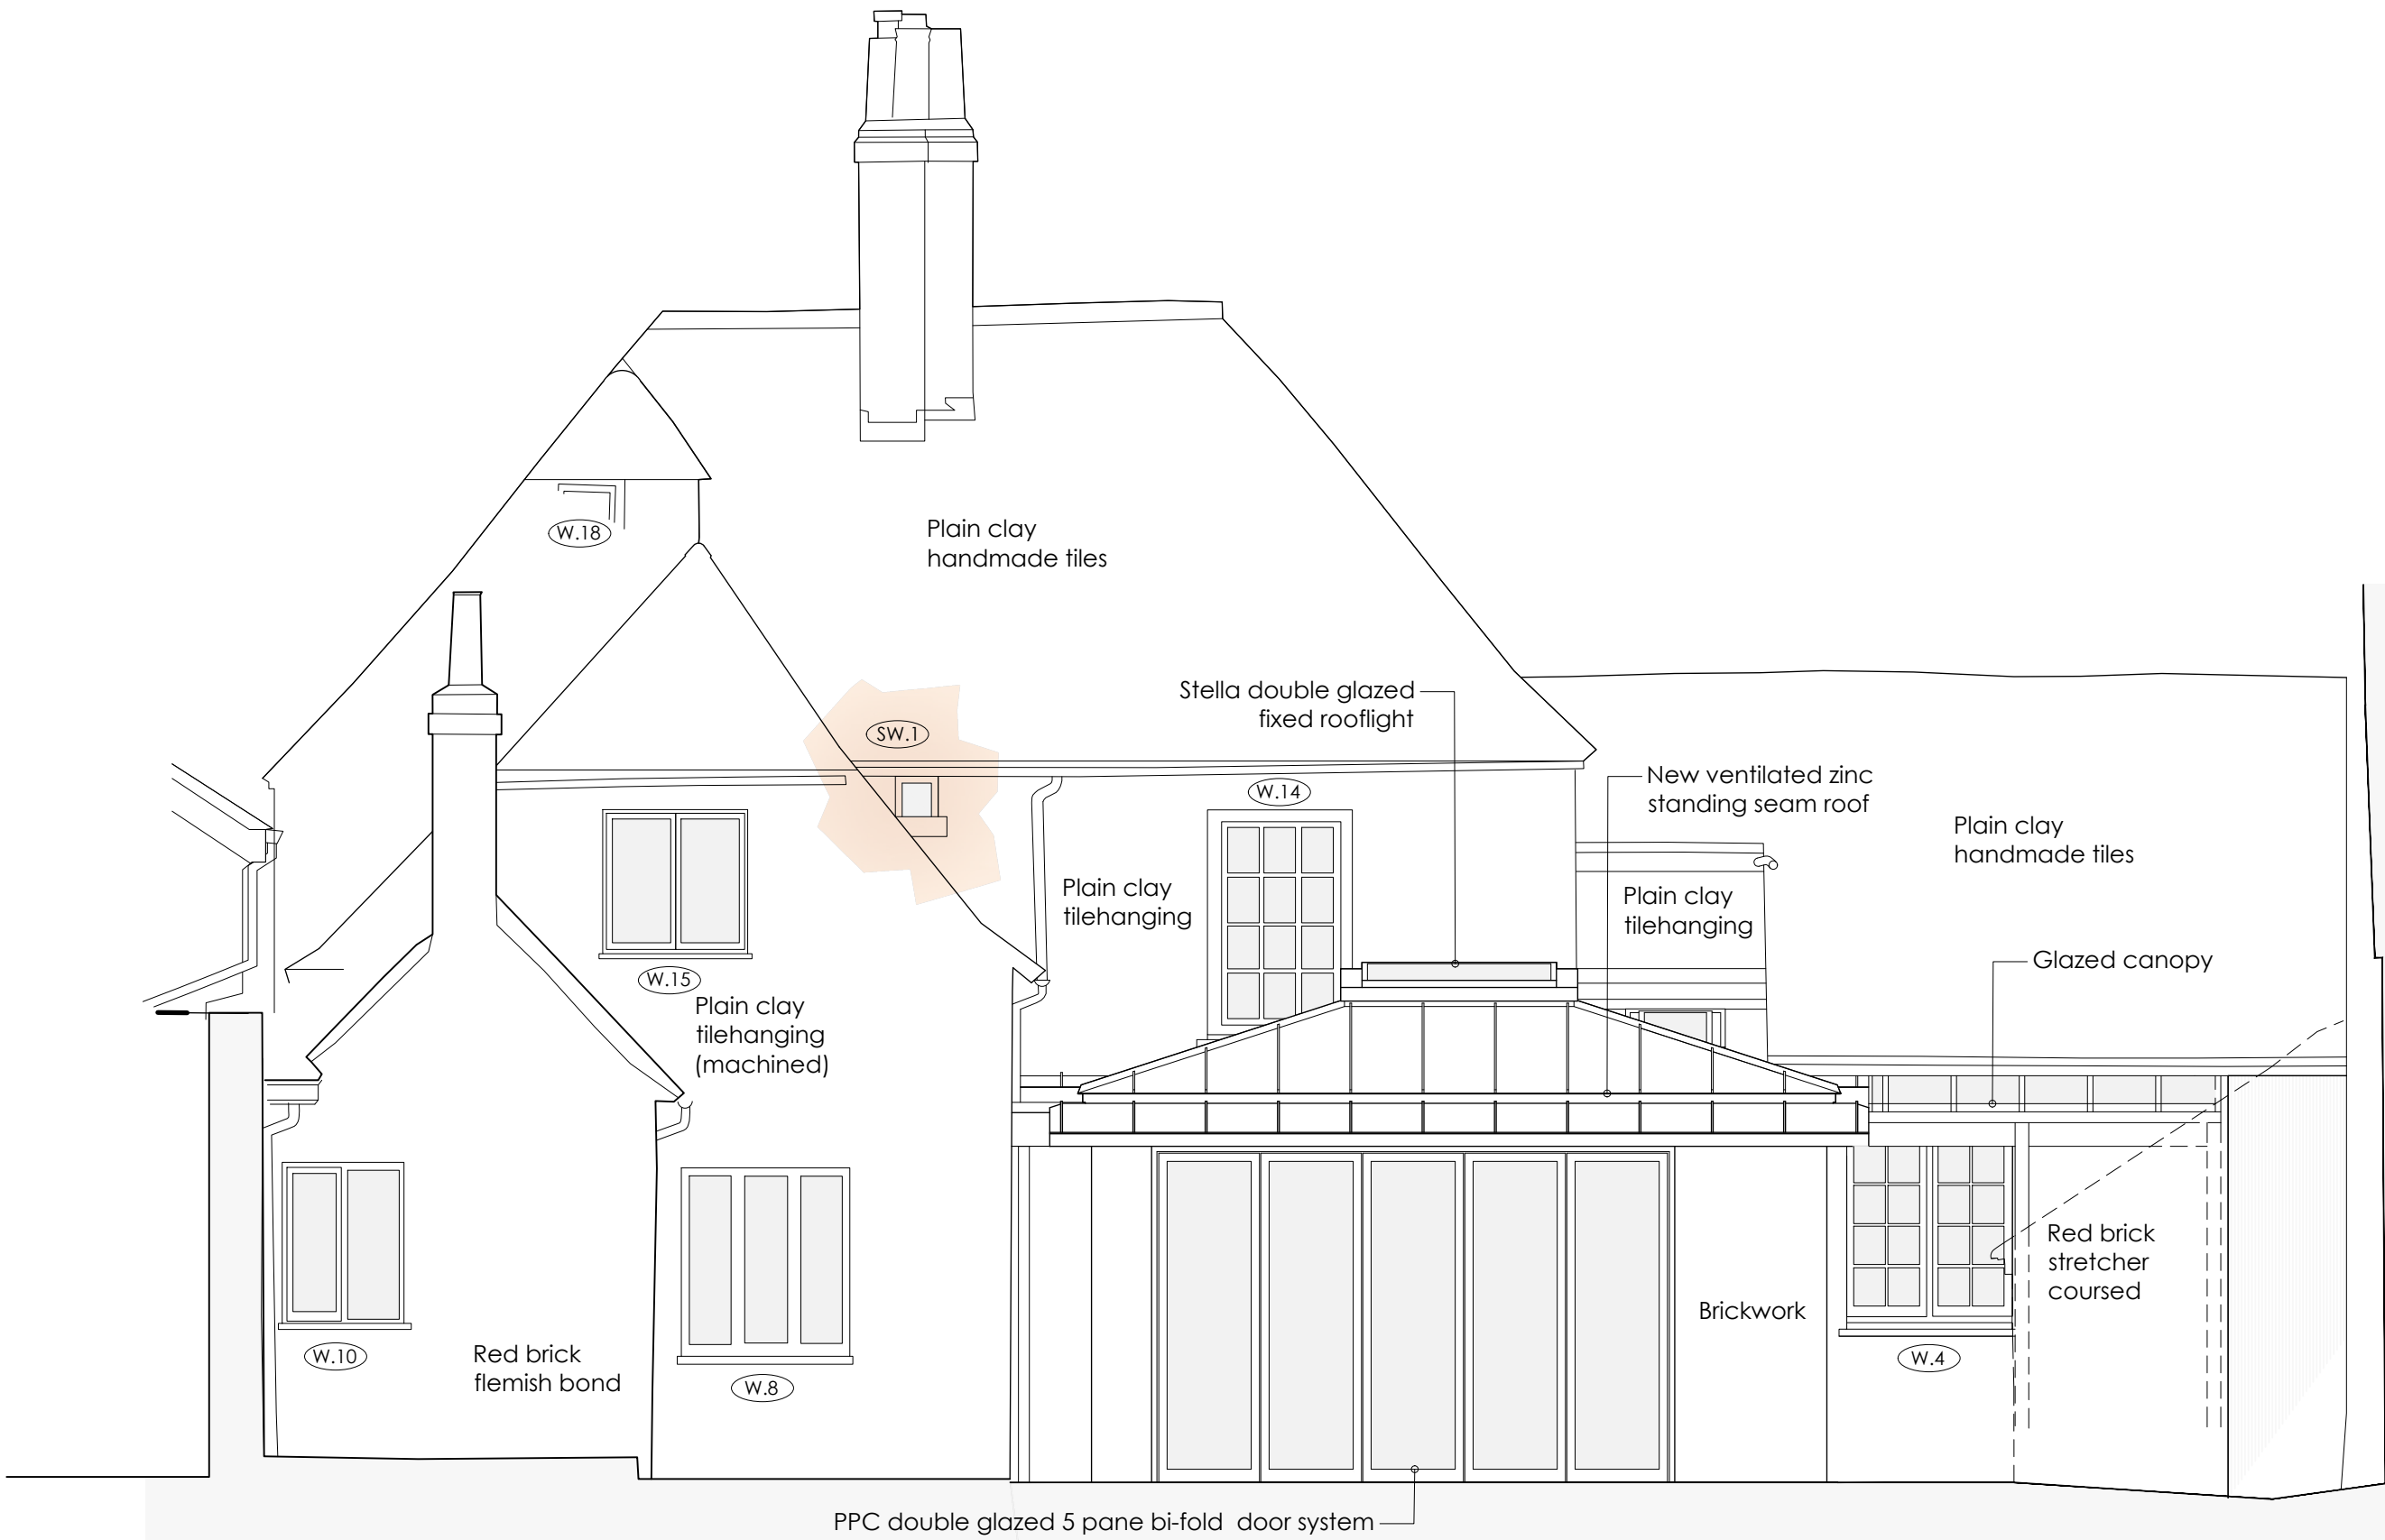

SOUTH ELEVATION - AS PROPOSED

Scale 1:50



No10, North Walk The Close, Salisbury SP1 2EB for Mr & Mrs Thomas	Date: Nov 2025	Scale: 1:50 @ A1	Drawn: SN
	Drawing No. 21-04-41	Status 2	Revision
Alterations and Extension	 Affinity Architects 43 Albany Road Salisbury Wiltshire SP1 3YQ		
SOUTH ELEVATIONS			
	01722 741683 admin@affinityarchitects.co.uk Affinity Architects Ltd. Reg no: 08887699		