
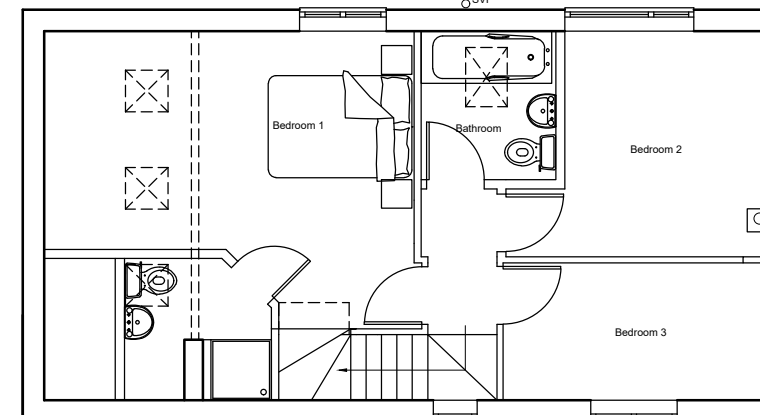


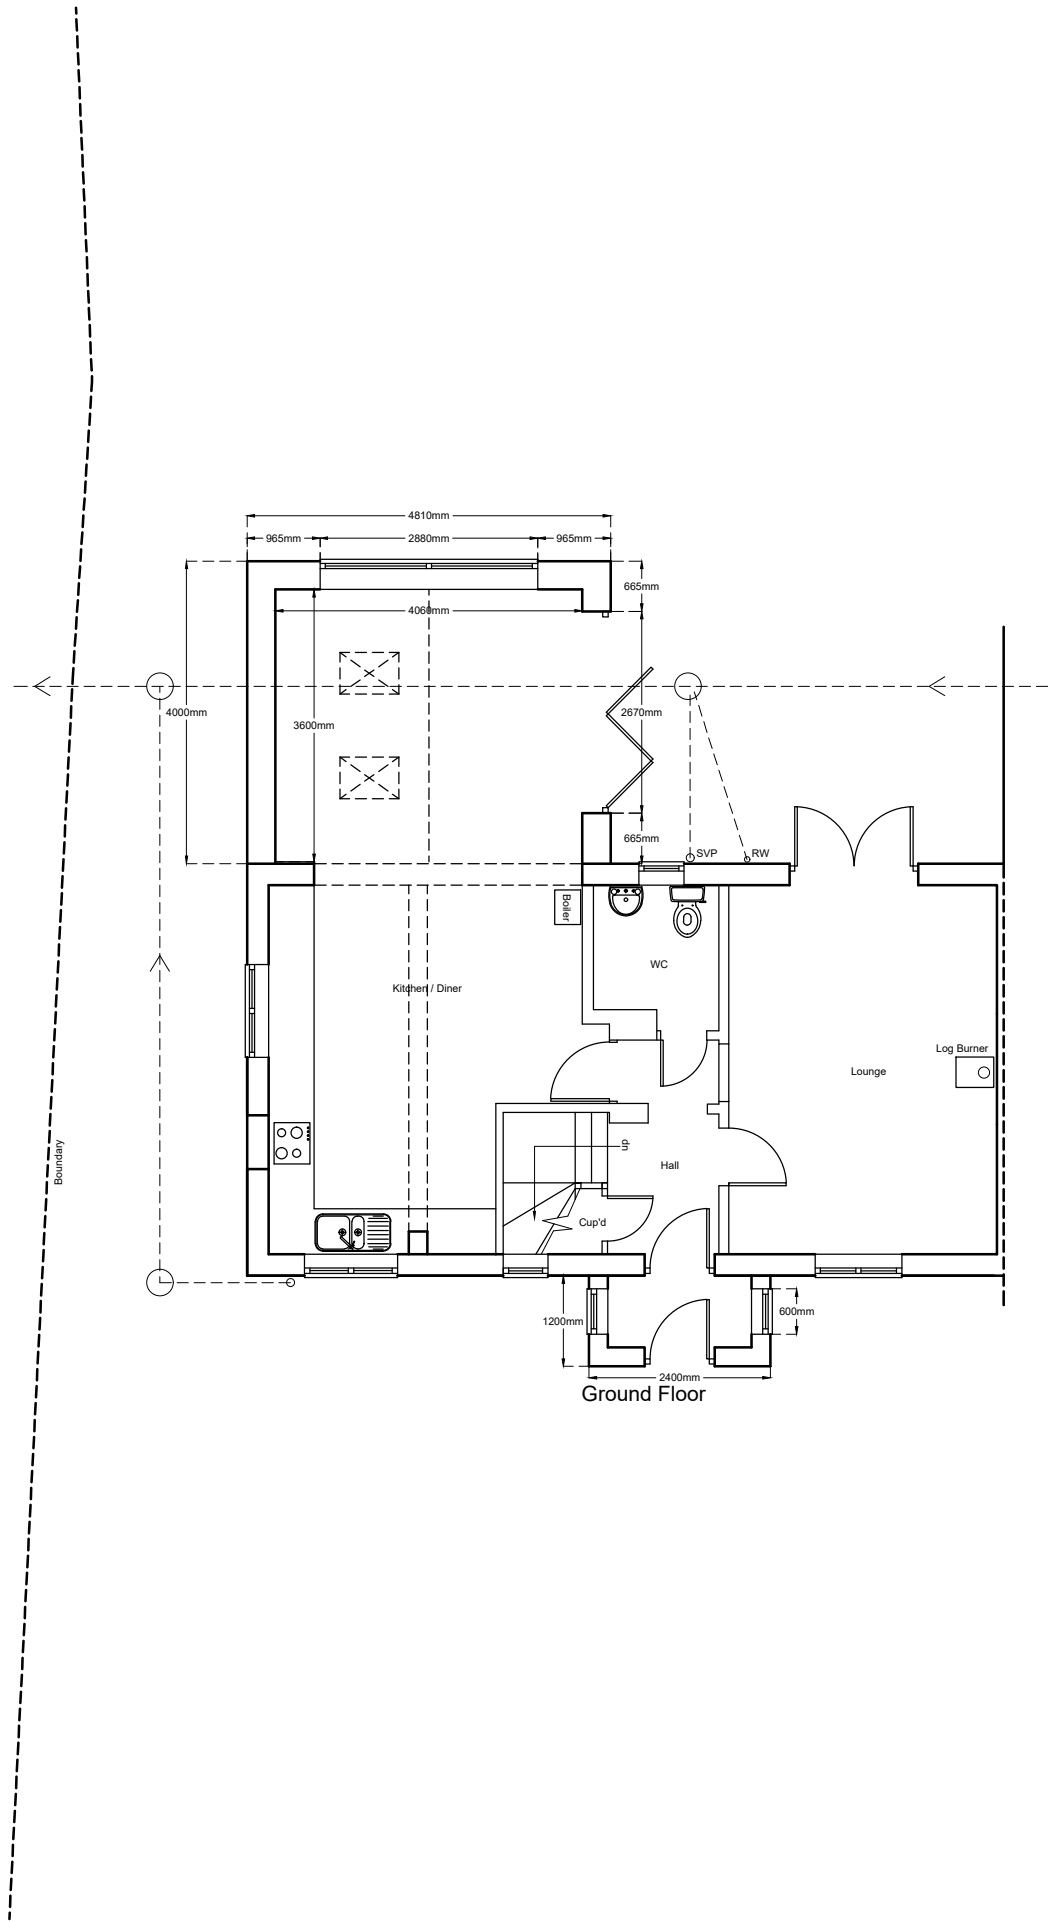

NOTES:

1. This drawing is the property of MJF CAD Solutions and must not be copied or disclosed for any purpose except as authorised by MJF CAD Solutions or the client.

Paper Date By Chk Comment

Rev/	Date	By	Chk/	Comment
 MJF CAD SOLUTIONS MJF CAD Solutions Ltd. Basepoint Business Centre, Rivermead Drive Swindon, SN5 7EX Tel: 01793 407941 - Mob: 07783 226700 Email: mike@mjfcadsolutions.co.uk Website: www.mjfcadsolutions.co.uk				
  				
Client Leah Theobald 17 Stone Lane Lydiard Millicent SN5 3LD				
Project Title Single Storey Rear Extension Front Porch And Garage				
Drawing Title Proposed Floor Plans				
Drawn by: MJF		Scale: 1:100 - A3		Date: Aug 2025
Drawing No. 1339_05				Rev.