

GENERAL NOTES:
Please inform Affinity Architects of any discrepancy immediately.
This drawing to be read in conjunction with Structural Engineer's Calculations.
Use Marked dimensions where shown in preference to scaling.
Check dimensions prior to construction or offsite fabrication.
No accuracy can be guaranteed due to printing variations and site measurements should be taken to ensure accuracy.
New work or any existing work affected is shown hatched on drawings.

ORIGINAL SURVEY PROVIDED BY:




enquiries@lds-survey.co.uk 01722 338232

Registered Office: 15 Moor Road, Bradstone, Poole, Dorset, BH18 8AZ Registered in England No. 4265714

COPYRIGHT: Copyright of Land Development Services Ltd.
Drawings are issued under a temporary license arrangement until full payment has been received, after which an irrevocable copyright license is granted. Markings identifying LDS as the owner of the copyright shall not be removed from the plans.

DRAWING NOTES:
Units: Metres (to convert to millimetres draw, turn on & unlock all layers; scale all by 1000 using base point of 0,0); change LYSOAL to 100.
Plot from LAYOUT at scale of 1:1 (LDS cdb plot style files available upon request).

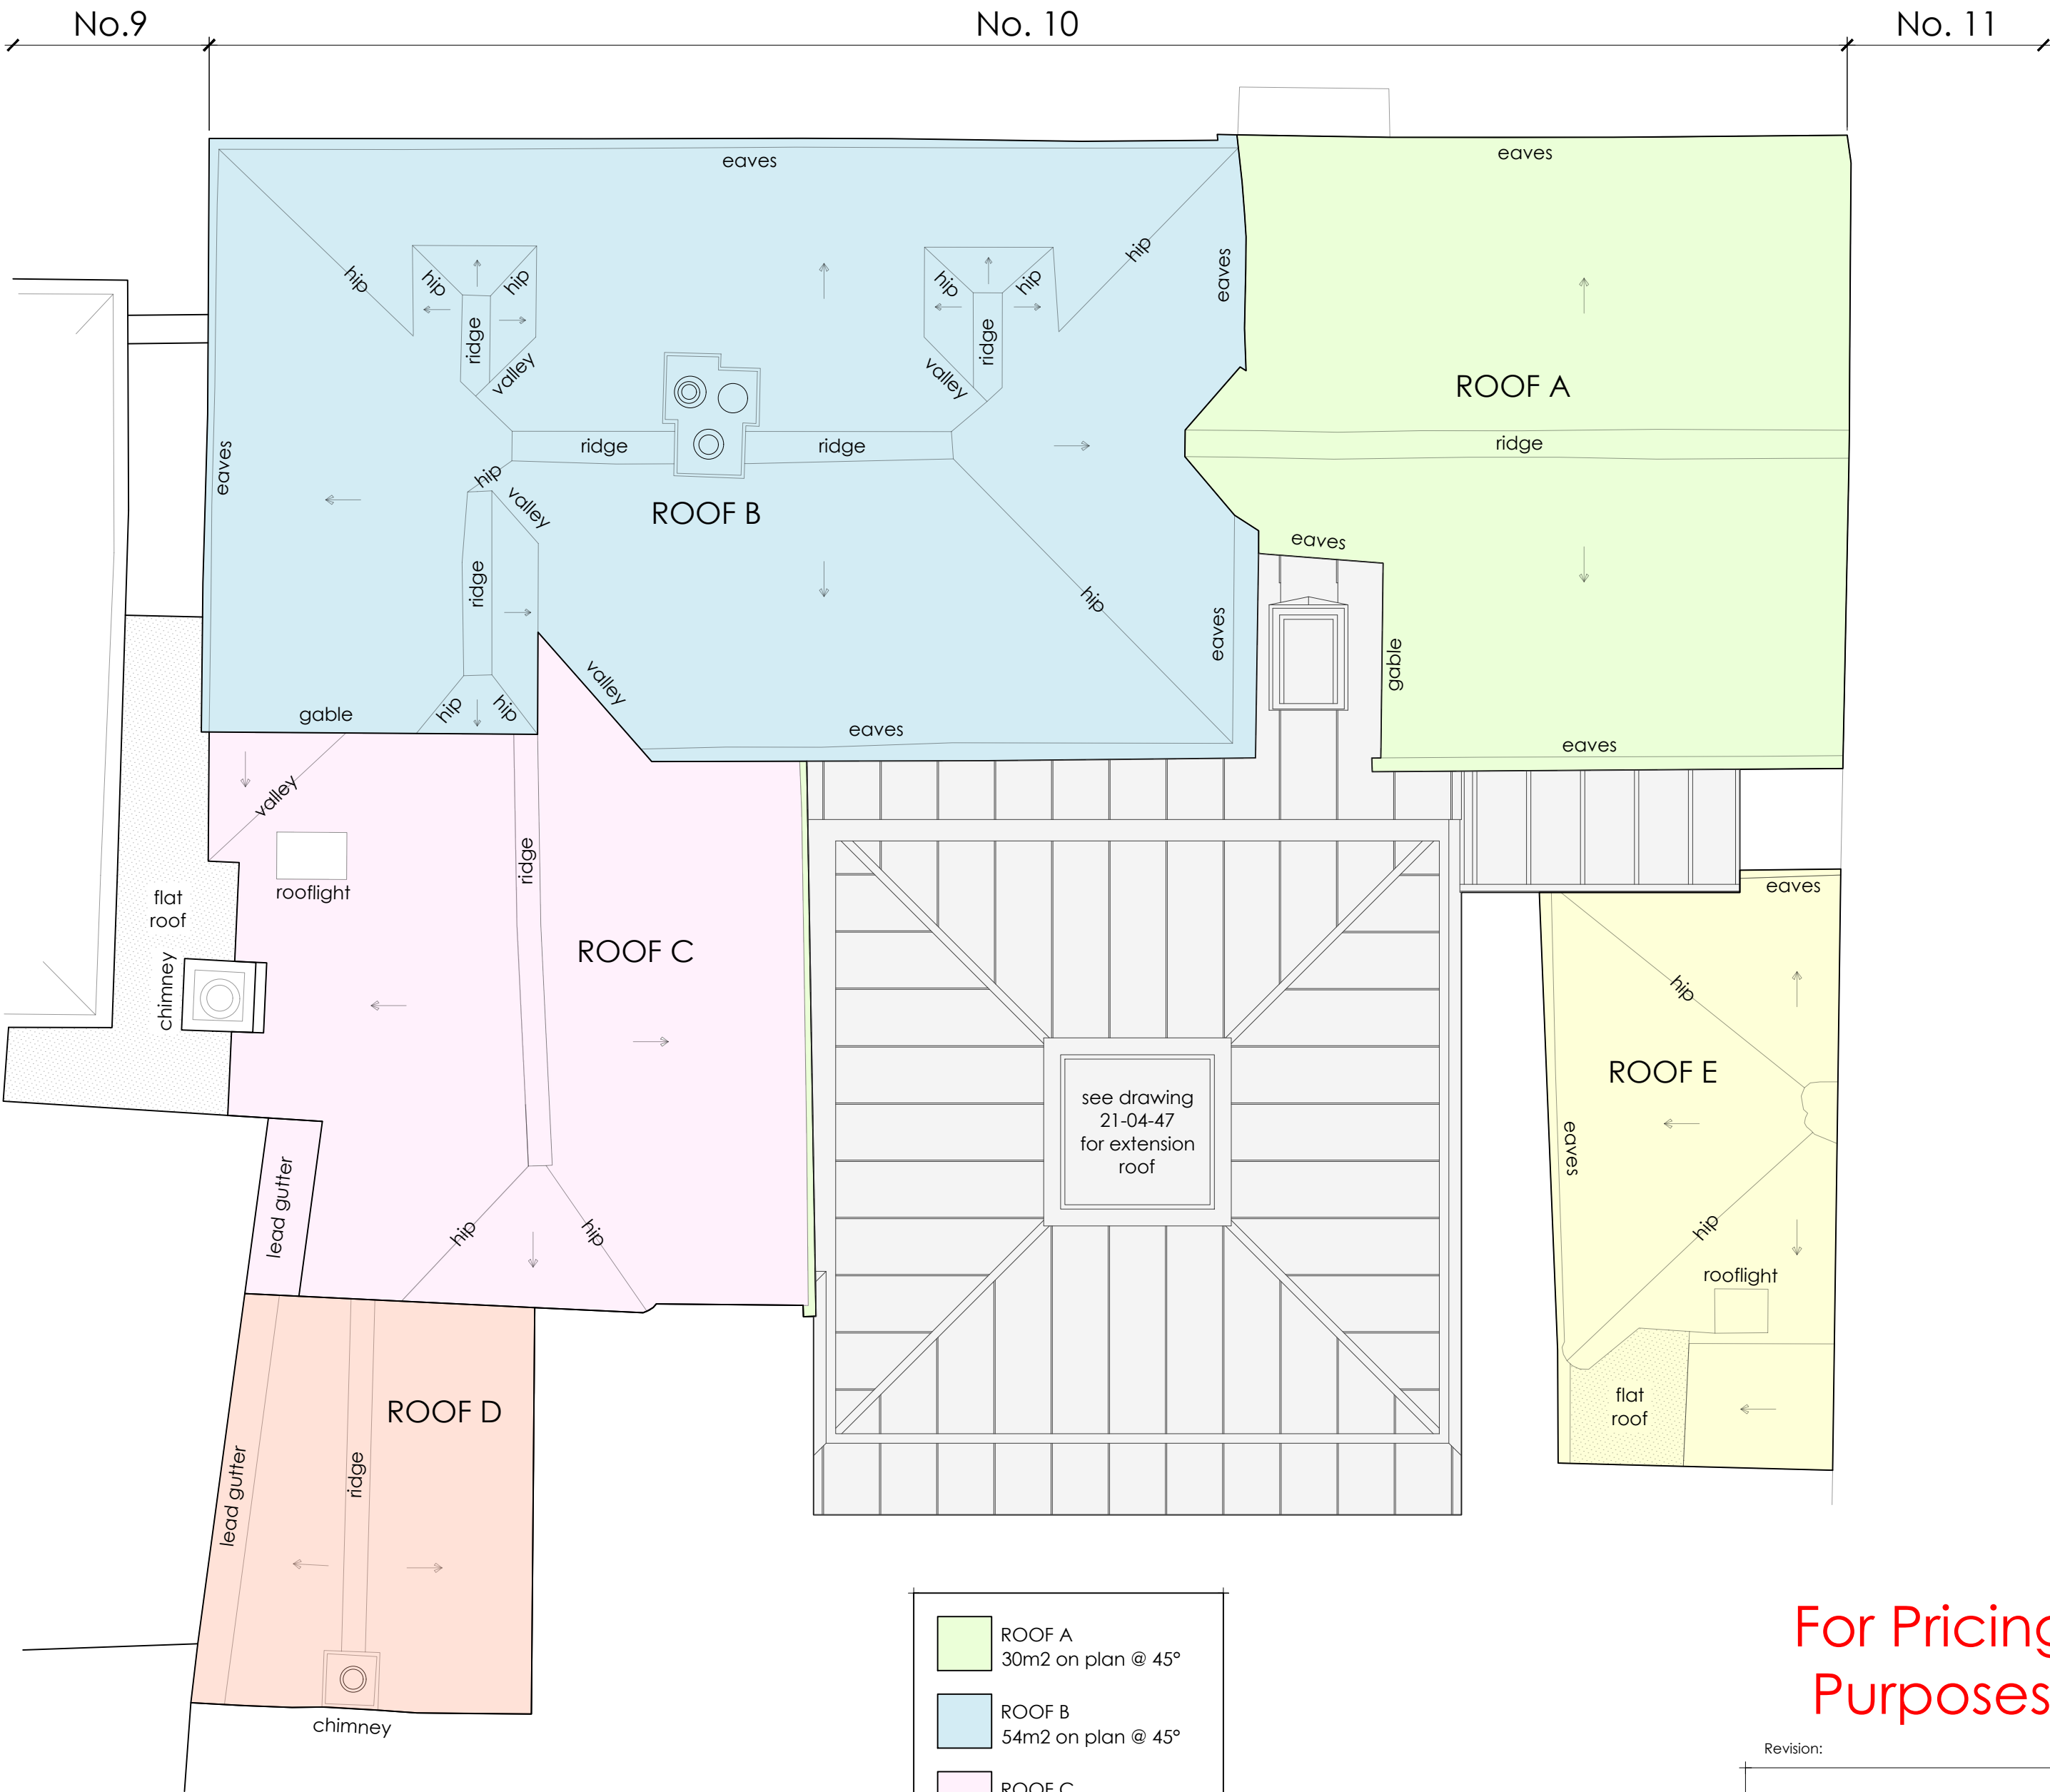

ROOF PLAN - AS PROPOSED
Scale 1:50

- ROOF A
30m2 on plan @ 45°
- ROOF B
54m2 on plan @ 45°
- ROOF C
27m2 on plan @ 45°
- ROOF D
11m2 on plan @ 45°
- ROOF E
14m2 on plan @ 45°

For Pricing
Purposes

Revision:

No10, North Walk The Close, Salisbury SP1 2EB for Mr & Mrs Thomas		
Alterations and Extension		
Proposed Roof Structure Plan		
Date: Feb 2024	Scale: 1:50 @ A1	Drawn: CD
Drawing No. 21-04-40	Status 4	Revision
 Affinity Architects 43 Albany Road Salisbury Wiltshire SP1 3YQ		
01722 741683 admin@affinityarchitects.co.uk Affinity Architects Ltd. Reg no 08827699		
©This drawing may not be reproduced without prior knowledge and consent of Affinity Architects		