
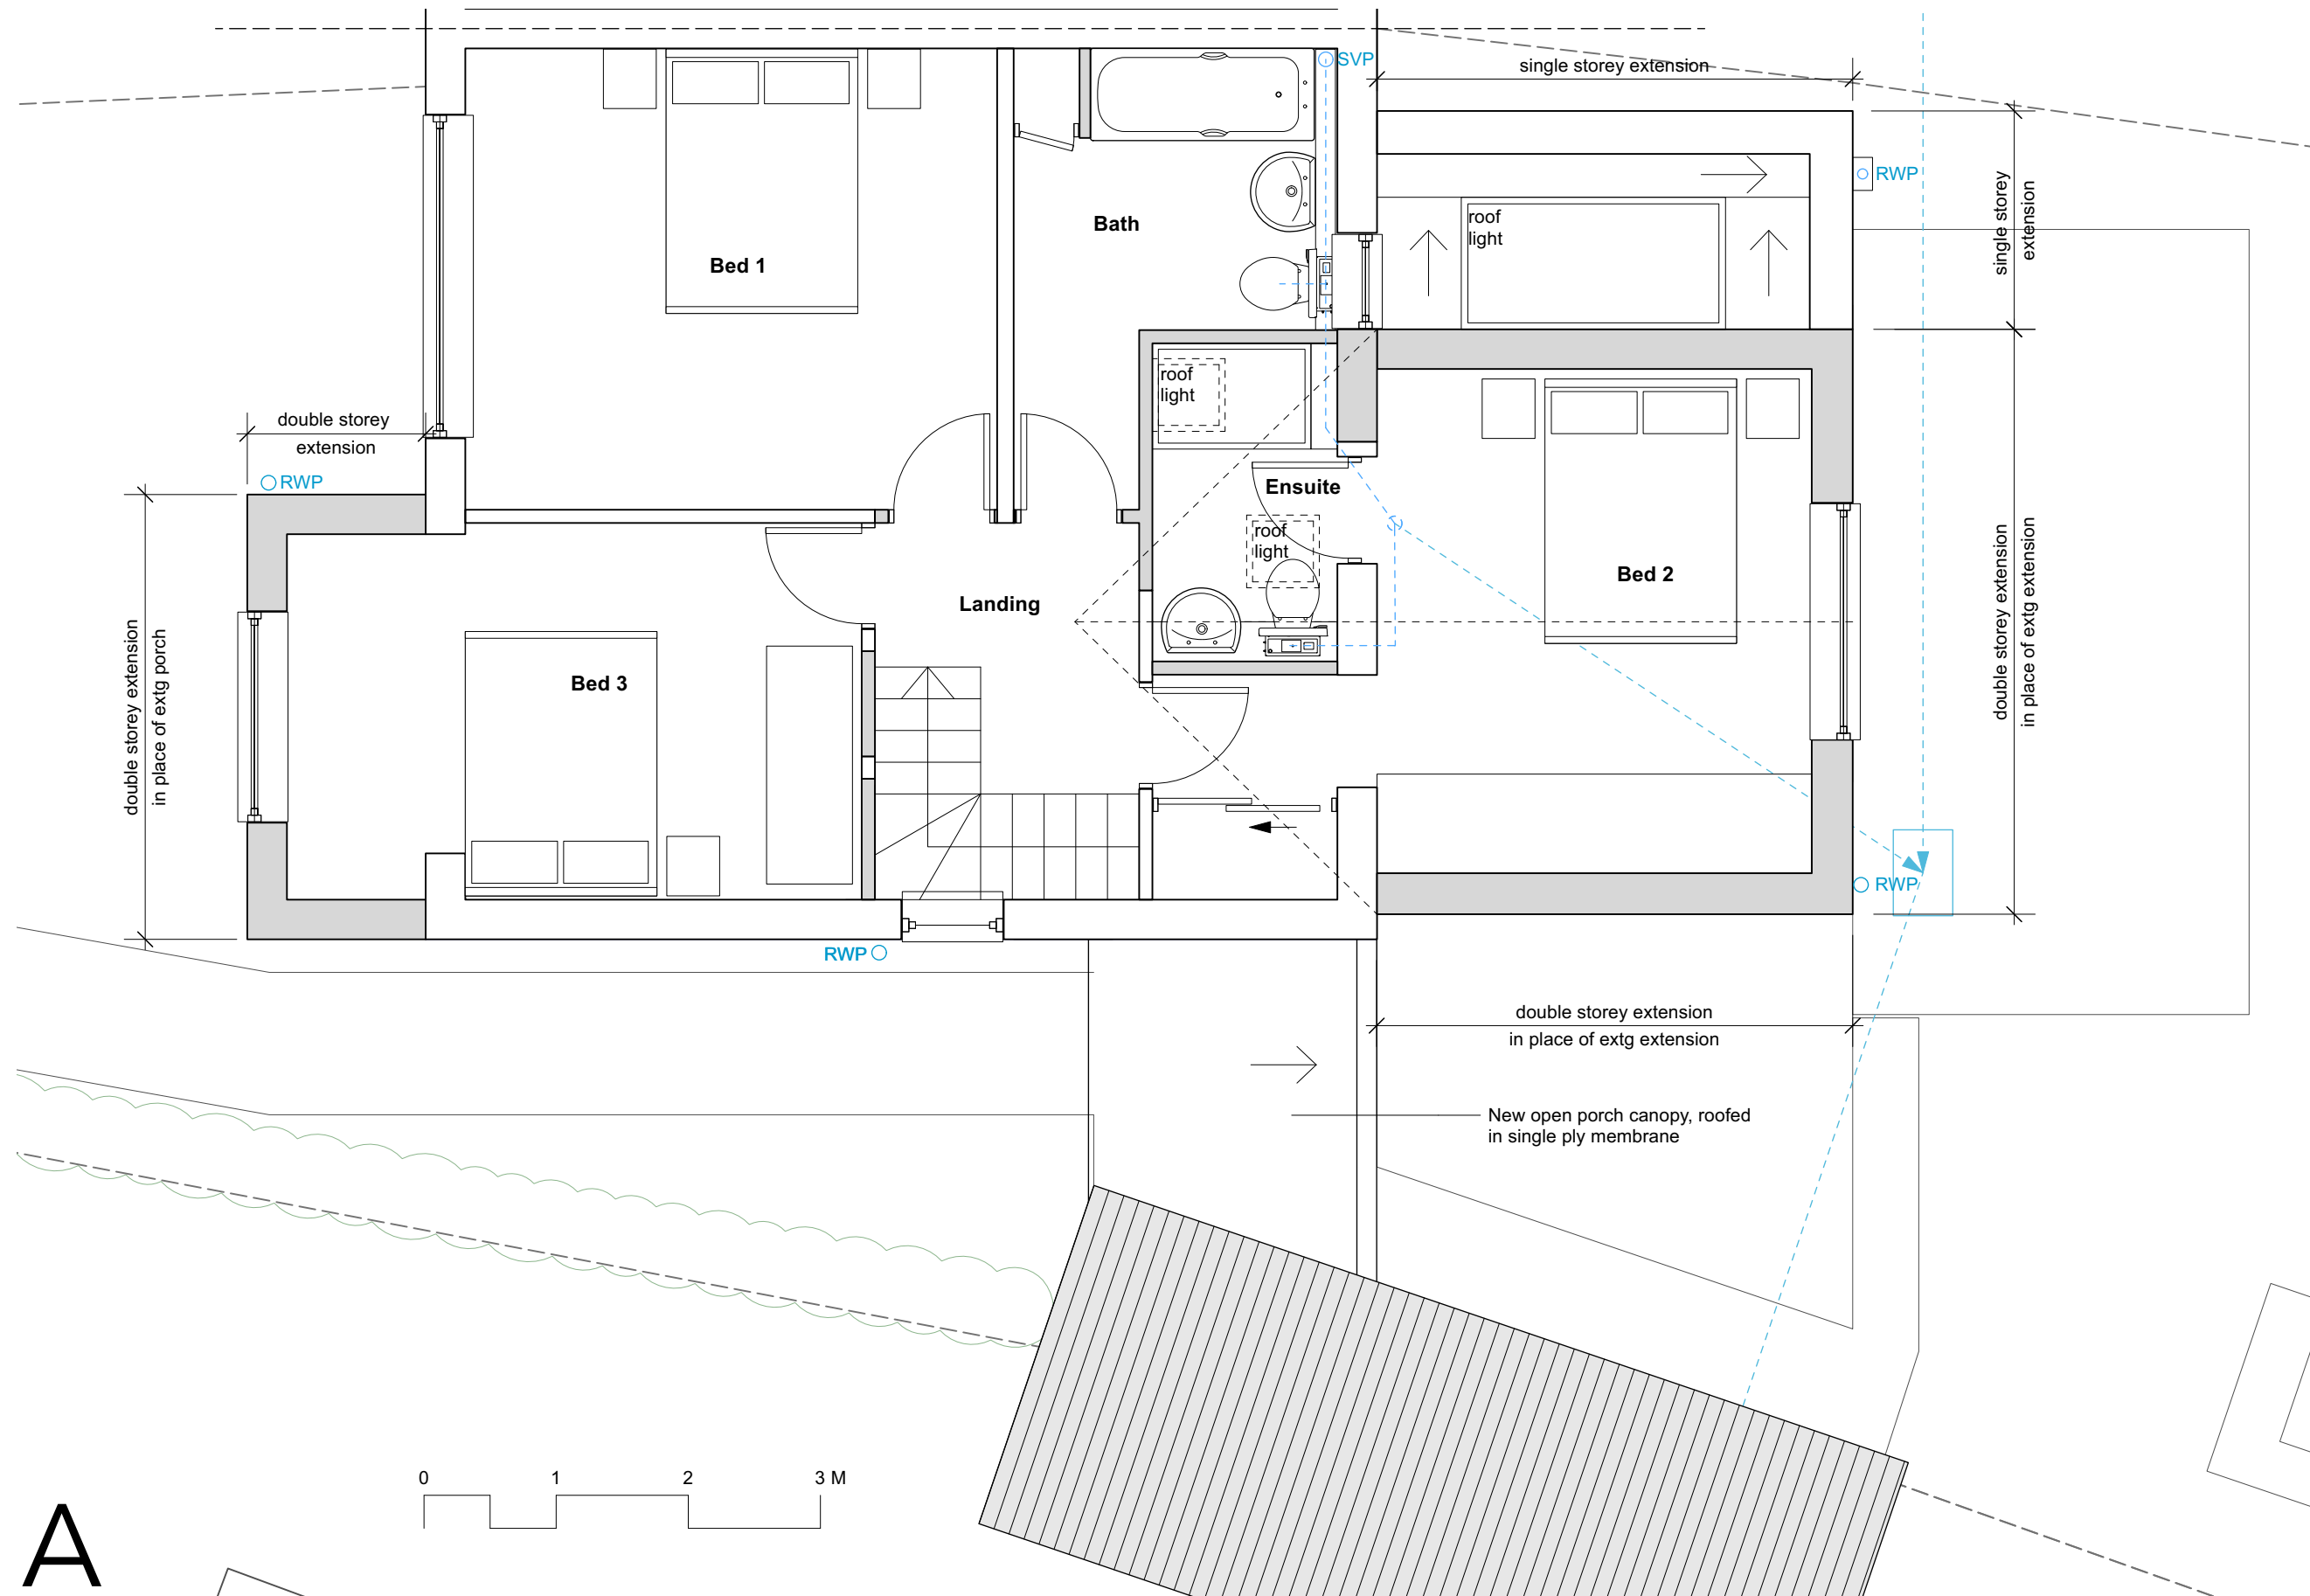


 

RA

Rosamund Leverett Architects Ltd.
18 Queens Road, Salisbury, SP1 3AJ
Reg No. 11092843 in England & Wales
t: 07879007946 e: ros@leverettarchitects.co.uk

Project : 23 Linden Close
Ludgershall
Extension & Alterations
Sheet Title : Proposed First Floor Plan

Scale : 1:50 @ A3
Date : October 2025
Drawing : 2502/02_106
Rev : A