





SECOND FLOOR PLAN

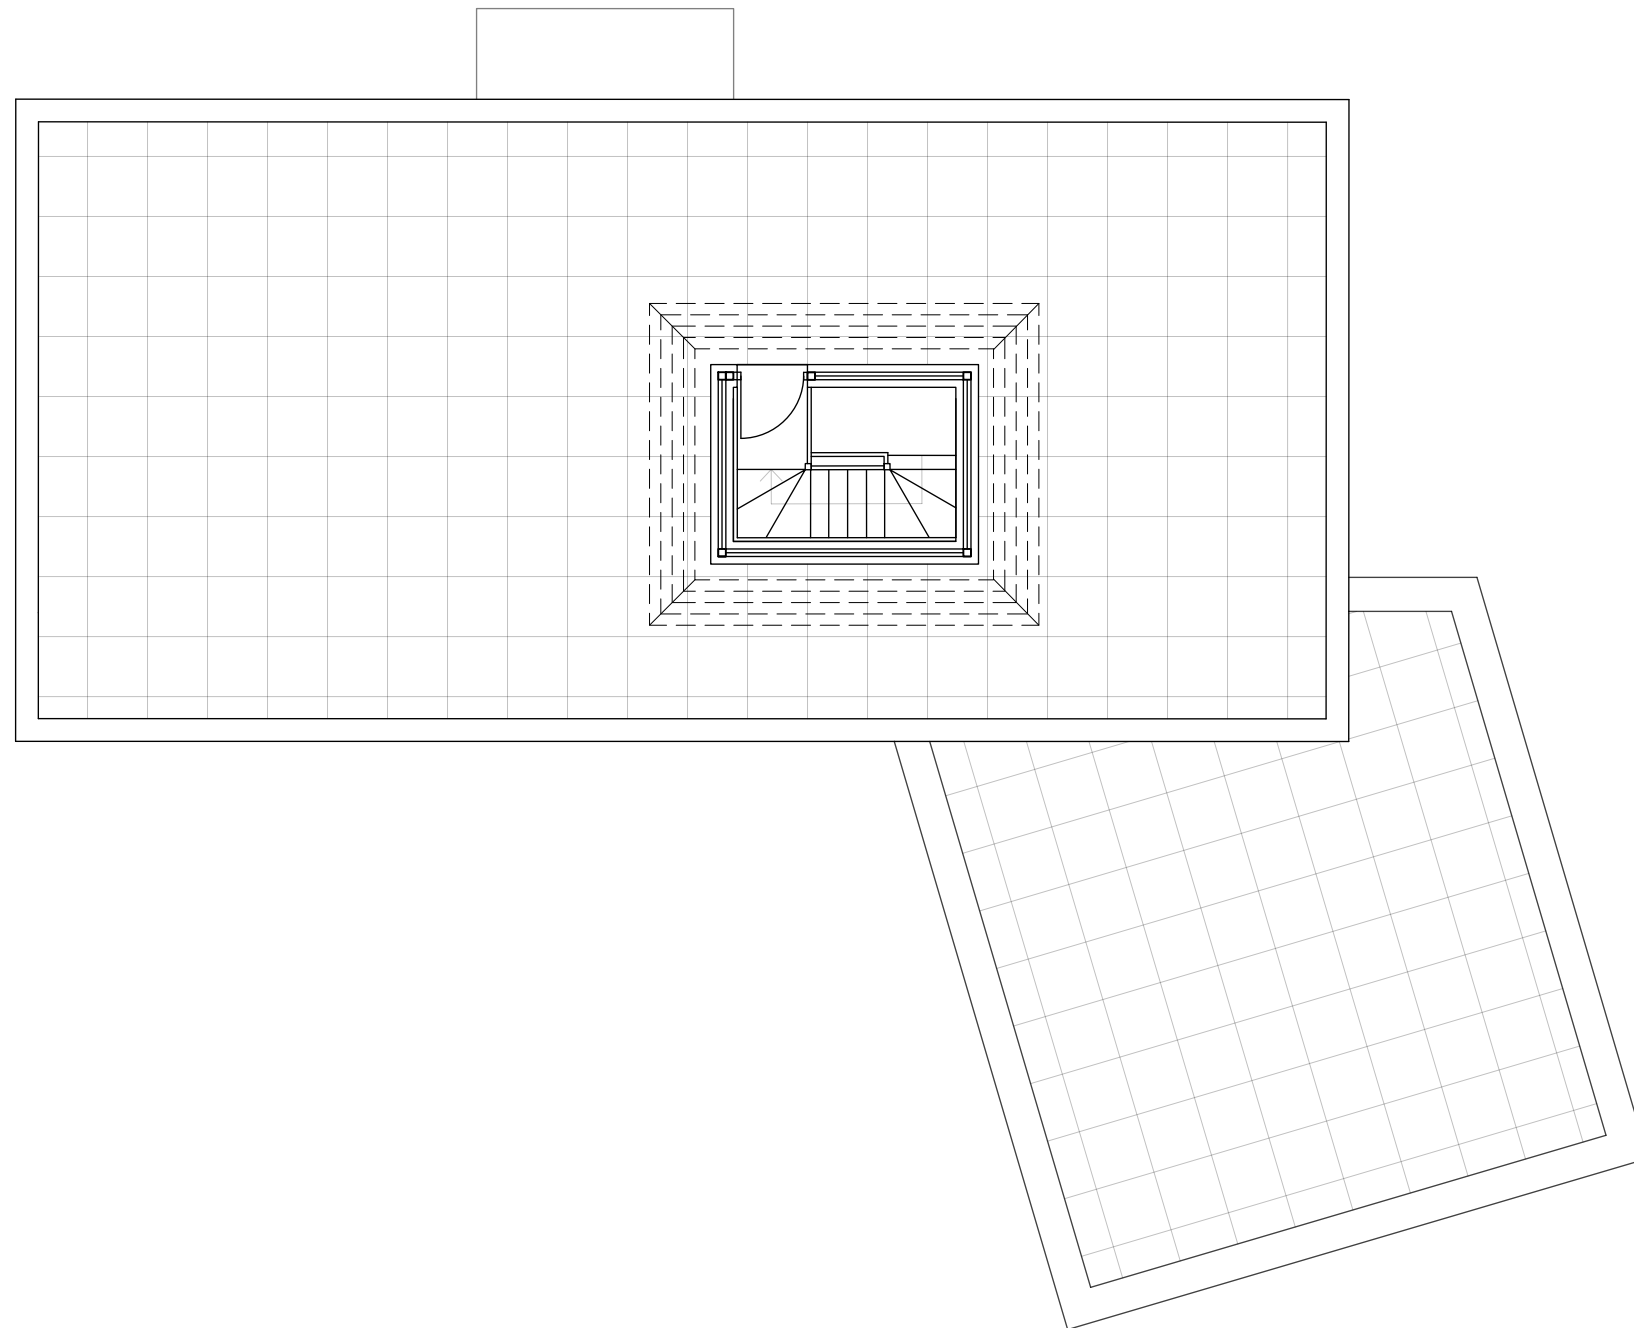

Rev	Date	Notes

 

TOWN AND COUNTRY PLANNING DEVELOPMENT CONSULTANTS

LPC (TRULL) LTD.,
TRULL, TETBURY, GLOUCESTERSHIRE GL8 8SQ
Tel: 01285 841433 email: admin@lpctrull.com

Client:
Patrick Johnson

Project:
Purley Farm, Chelworth Road,
Cricklade, Swindon SN6 6HE

Drawing:
SECOND FLOOR PLAN - PROPOSED

Date: July 2025 Scale: 1:100 @ A3
Drawing Number:
LPC 3854 PR 104