




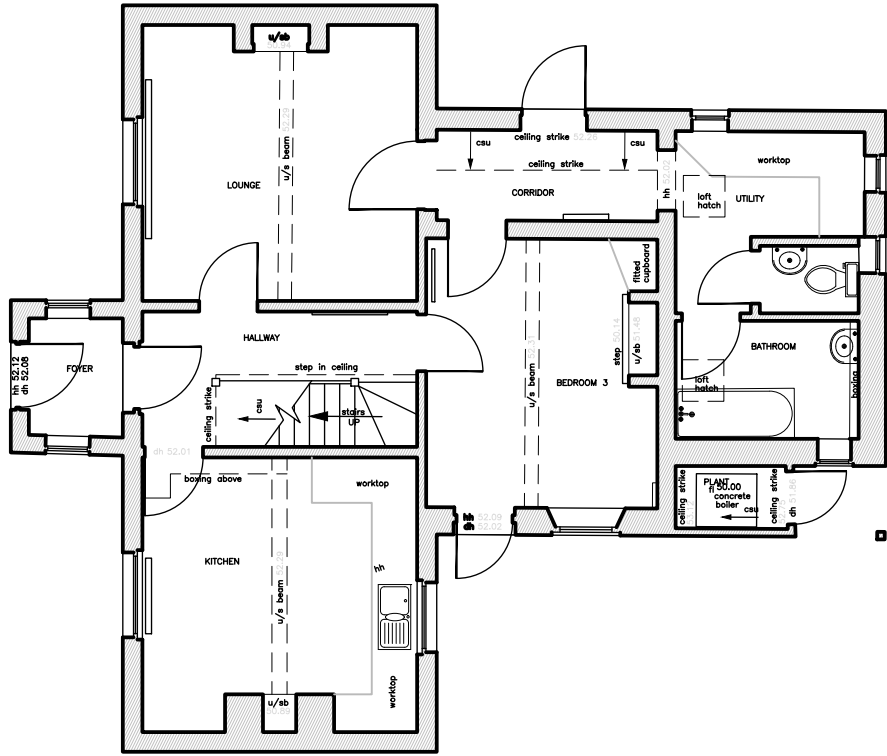


GROUND FLOOR PLAN

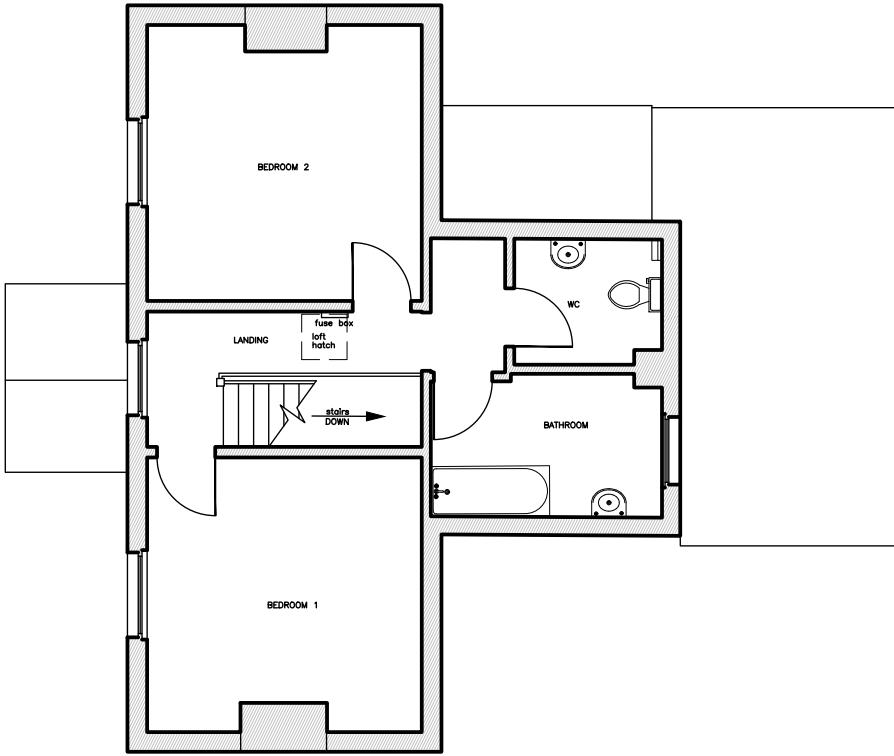

FIRST FLOOR PLAN

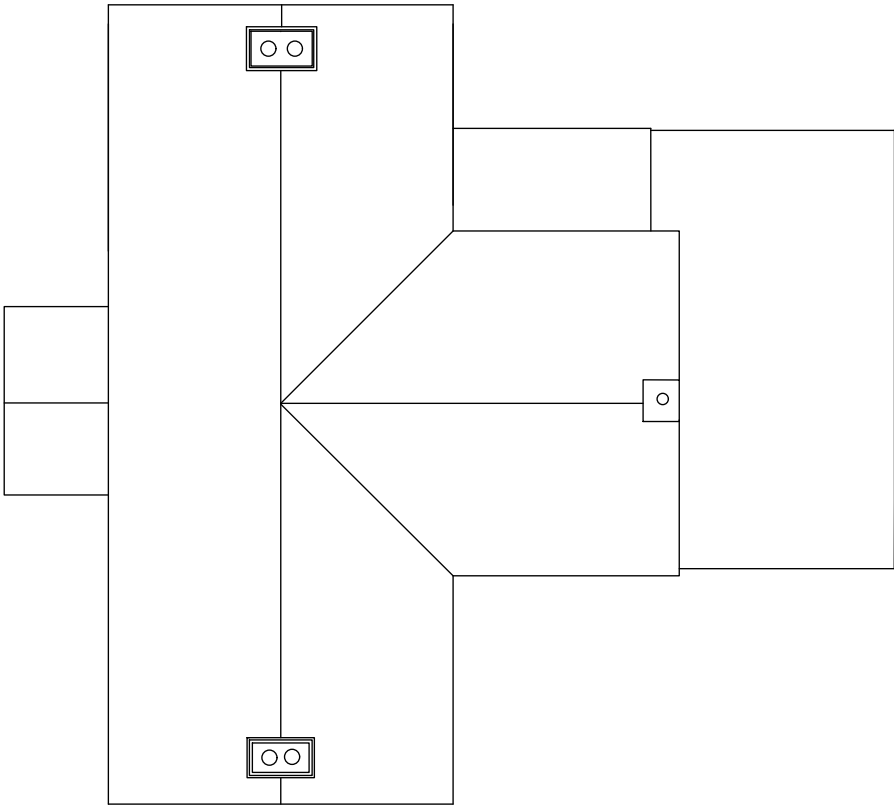

ROOF PLAN

 

Rev	Date	Notes
 TOWN AND COUNTRY PLANNING DEVELOPMENT CONSULTANTS LPC (TRULL) LTD., TRULL, TETBURY, GLOUCESTERSHIRE GL6 8BQ Tel: 01285 841433 email: admin@lpctrull.com Client: Patrick Johnson Project: Purley Farm, Chelworth Road, Cricklade, Swindon SN6 6HE Drawing: EXISTING PLANS		

Date: July 2025
Drawing Number: LPC 3854 EX 102
Scale: 1:100 @ A3