



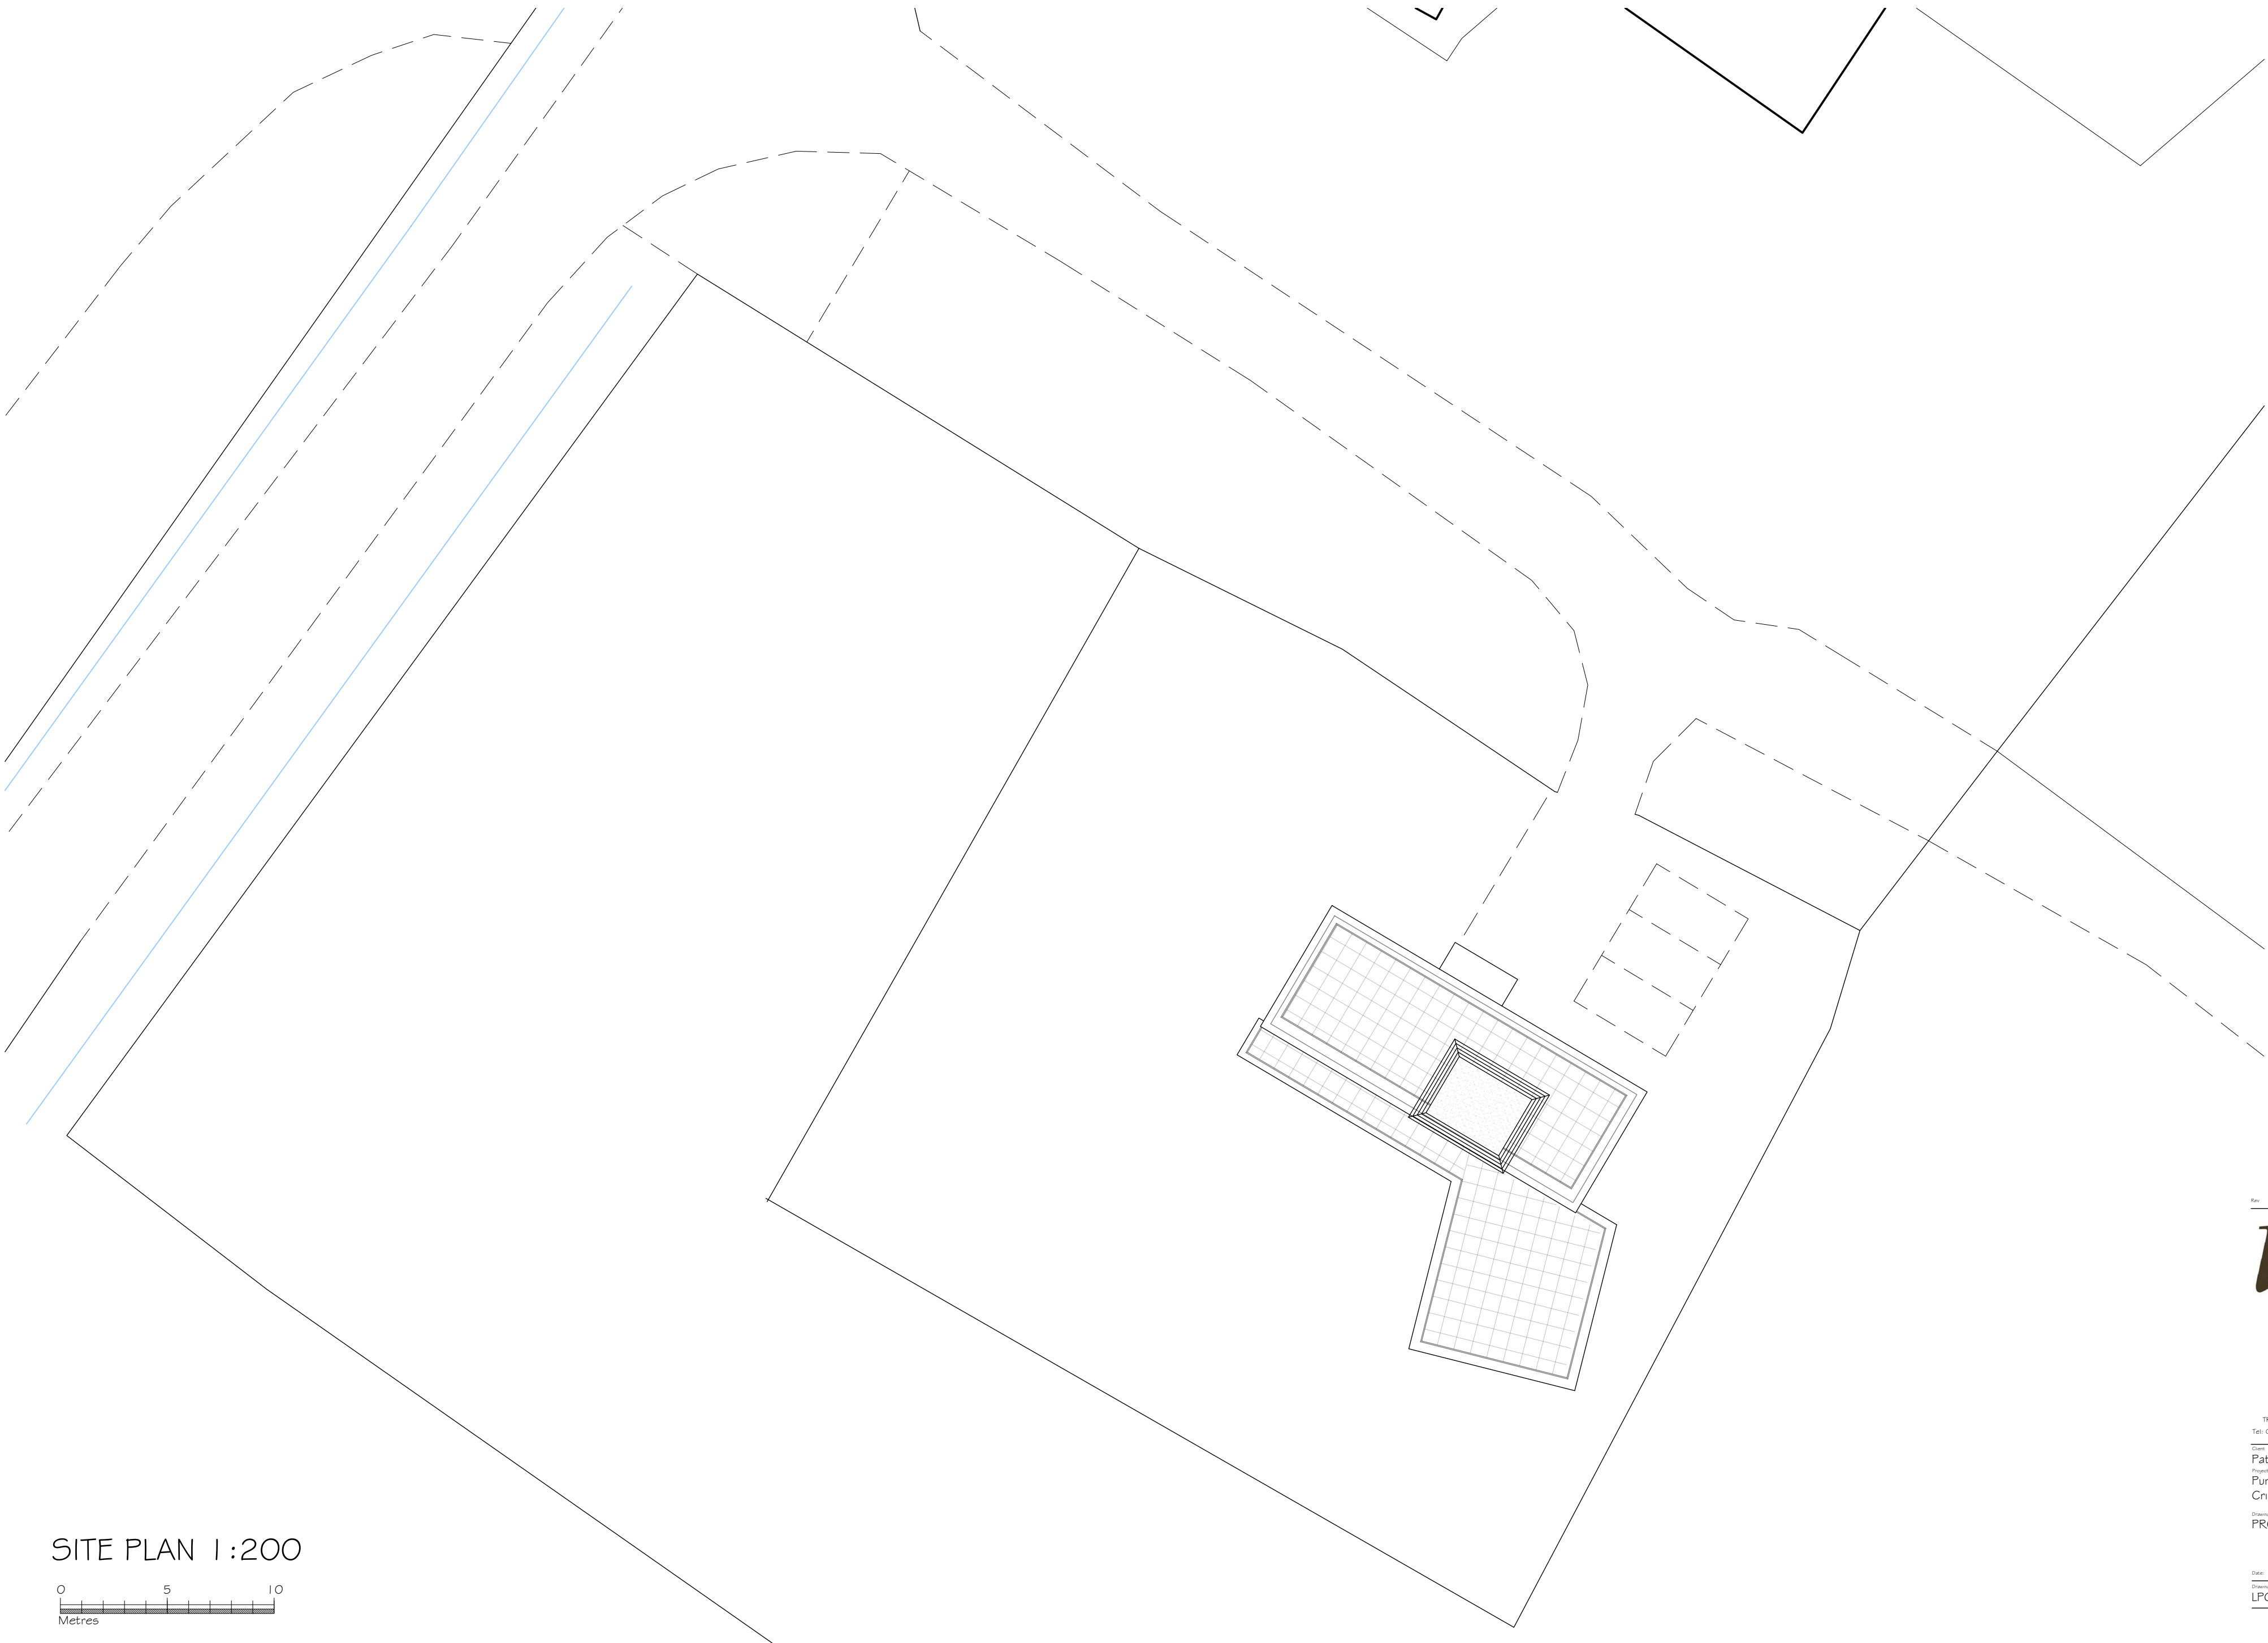

SITE PLAN 1:200

 

Rev	Date	Notes
 TOWN AND COUNTRY PLANNING DEVELOPMENT CONSULTANTS LPC (TRULL) LTD., TRULL, TETBURY, GLOUCESTERSHIRE GL9 8DQ Tel: 01285 841433 email: admin@lpc-trull.com		
Client: Patrick Johnson Purley Farm, Chelworth Road, Cricklade, Swindon SN6 6HE		
Drawing: PROPOSED SITE PLAN		
Date: November 2025 Scale: 1:200 @ A2		
Drawing Number: LPC 3854 PR 101		