



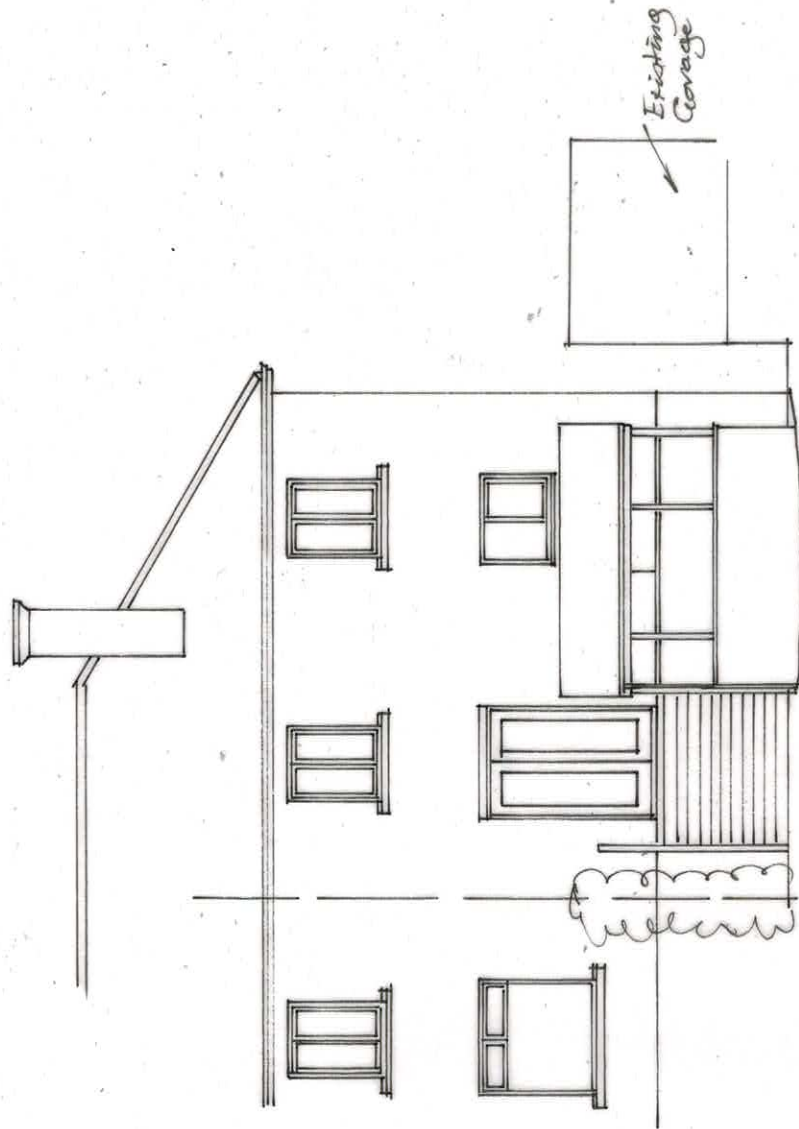

Rear - East.  
Elevation Existing 1:100

A. Existing Garage  
Shown

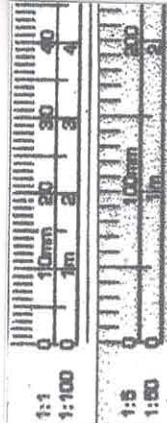


3 Potley Lane  
Corsham, Wiltshire  
SN13 9RY  
01225811057

**HYDE**  
CHRIS

Project Hill View  
Chapel Lane  
Box SN13 8NU  
Drawing Plan & Elevations  
Existing



Scale 1:50 1:100  
Drawing No 2632/1A  
Date Oct 2025  
Chris Hyde

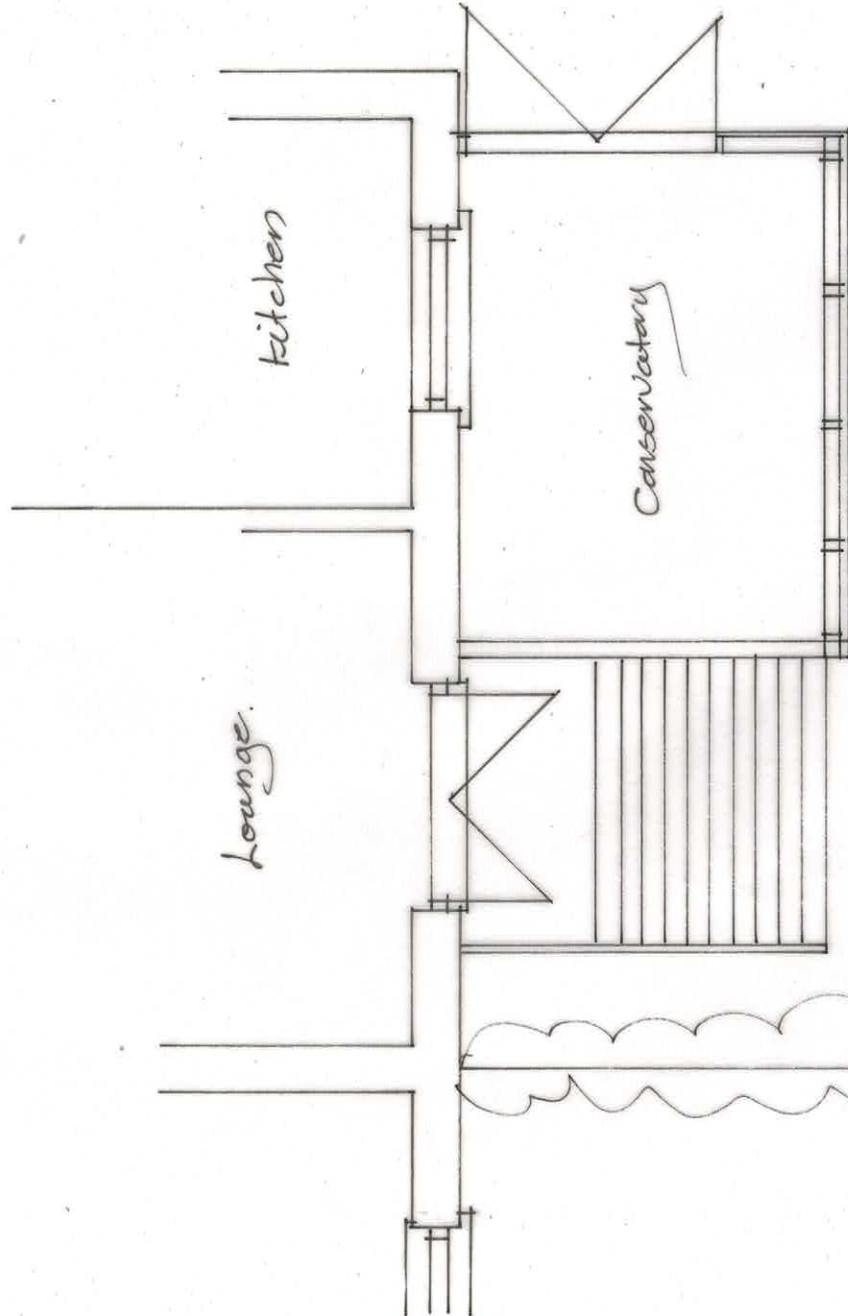

Ground Floor Plan Existing 1:50

Drive


Existing  
Garage.

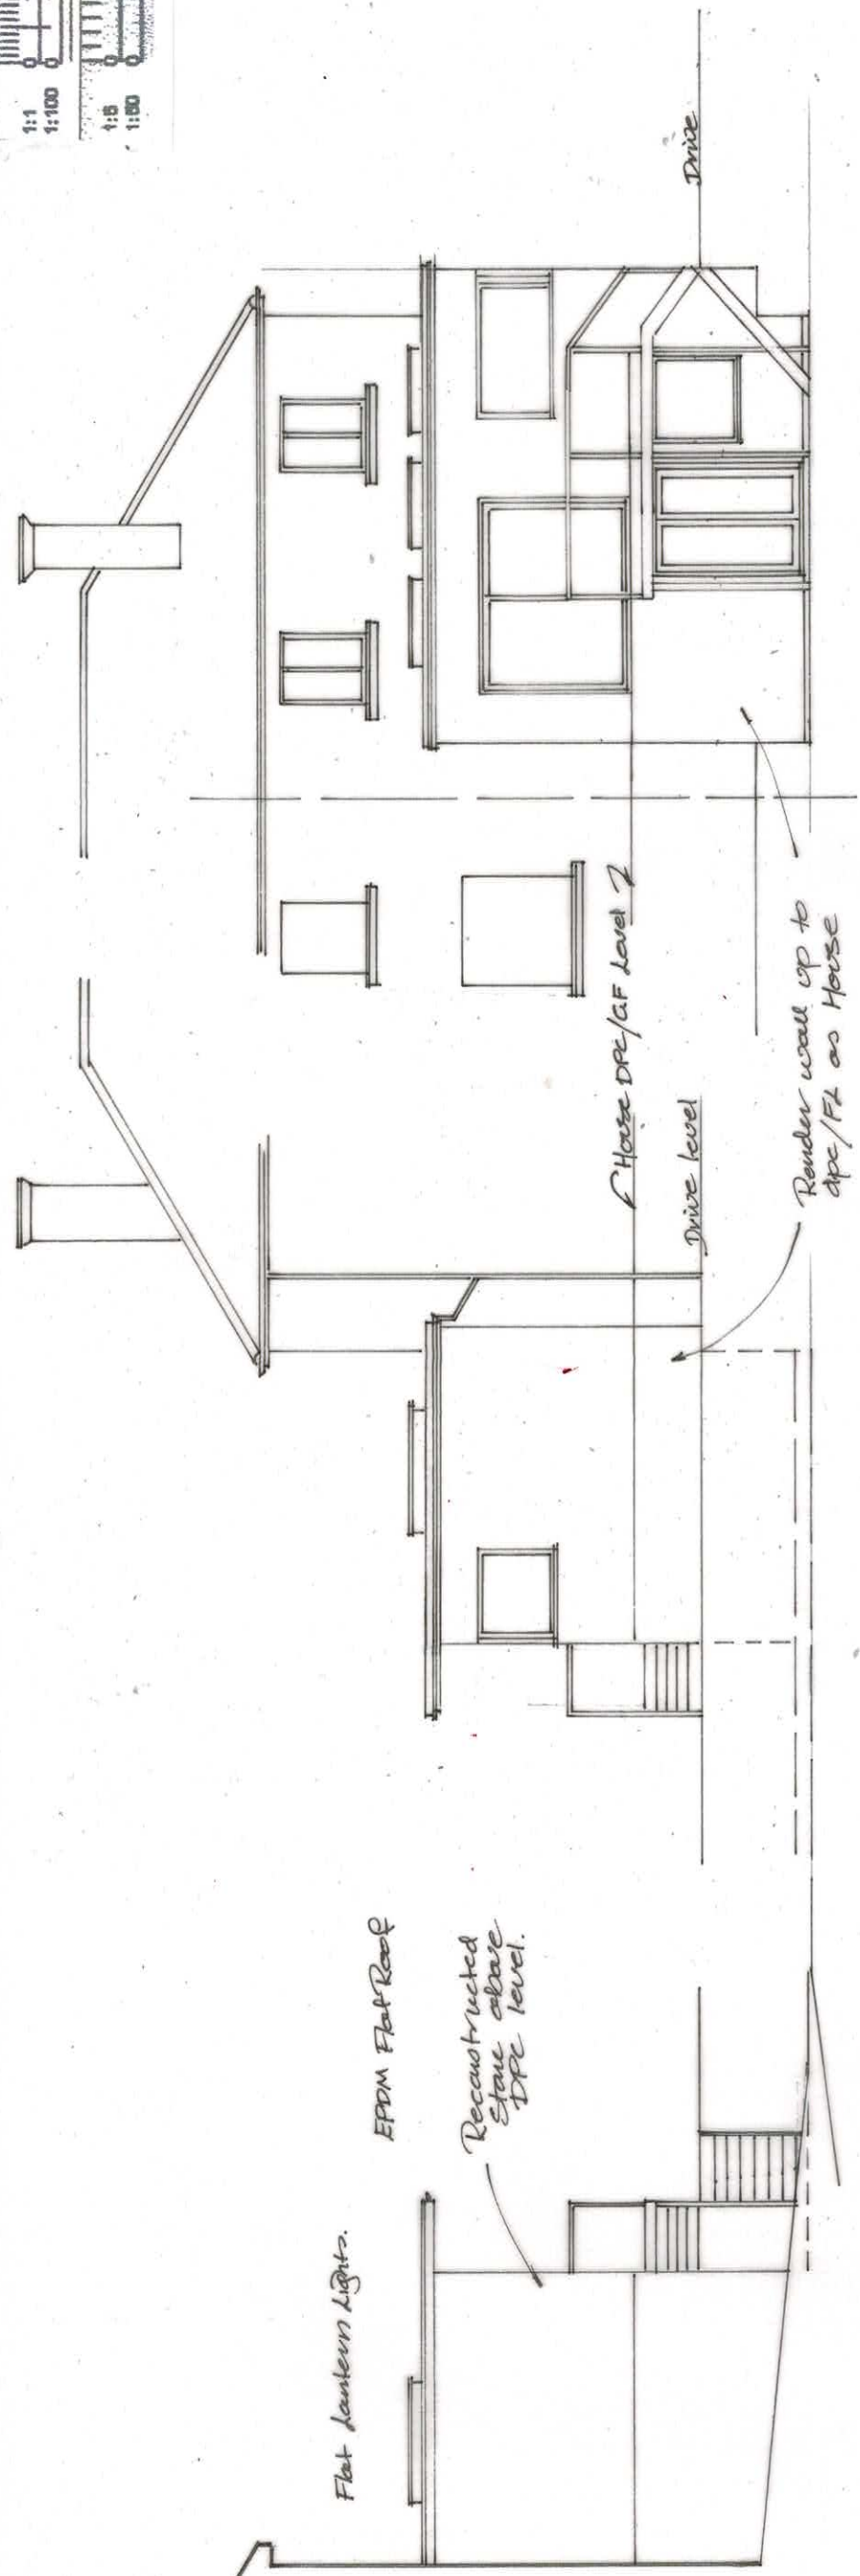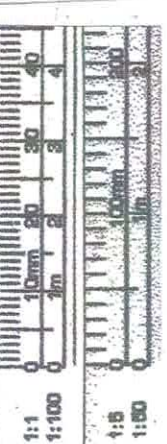

Rear - East:

Side - North

Side - South

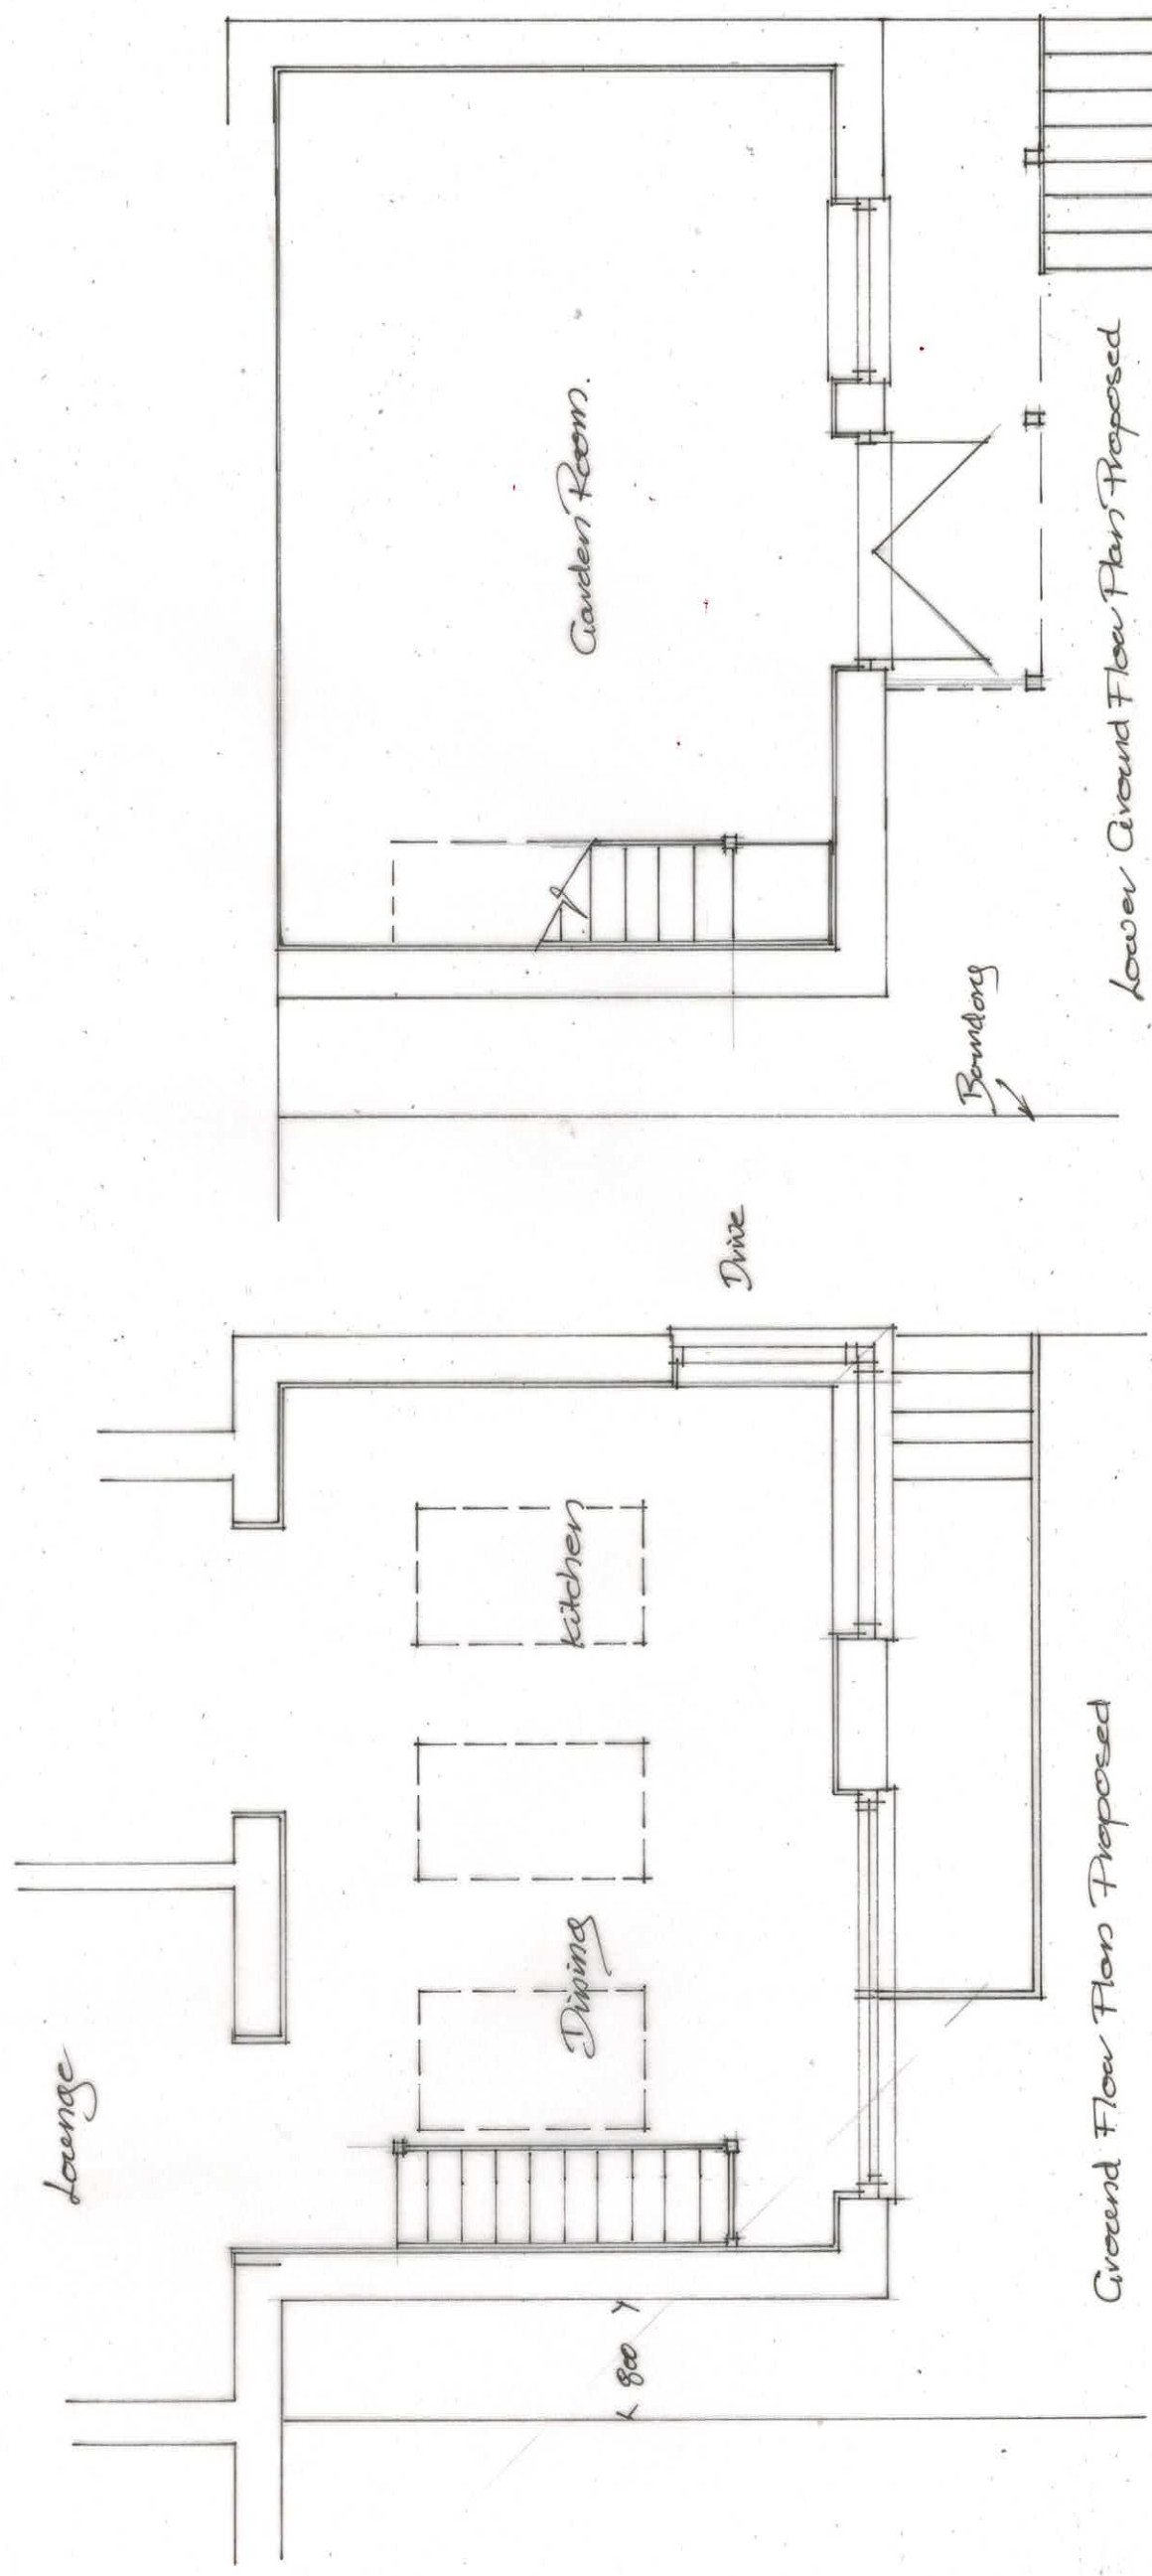

Ground Floor Proposed

Lower Ground Floor Proposed

B - moved off boundary to 800mm

Drive



3 Pottley Lane  
Corham, Wilt  
SN13 8RY  
0122581057

Project: Hill View  
Chapel Lane  
Box SN13 8NO

Drawing No: 2652/2B  
Scale: 1:50 1:100  
Date: Nov 2025  
Drawn: Chris Hyde

Plans & Elevations  
Prepared