

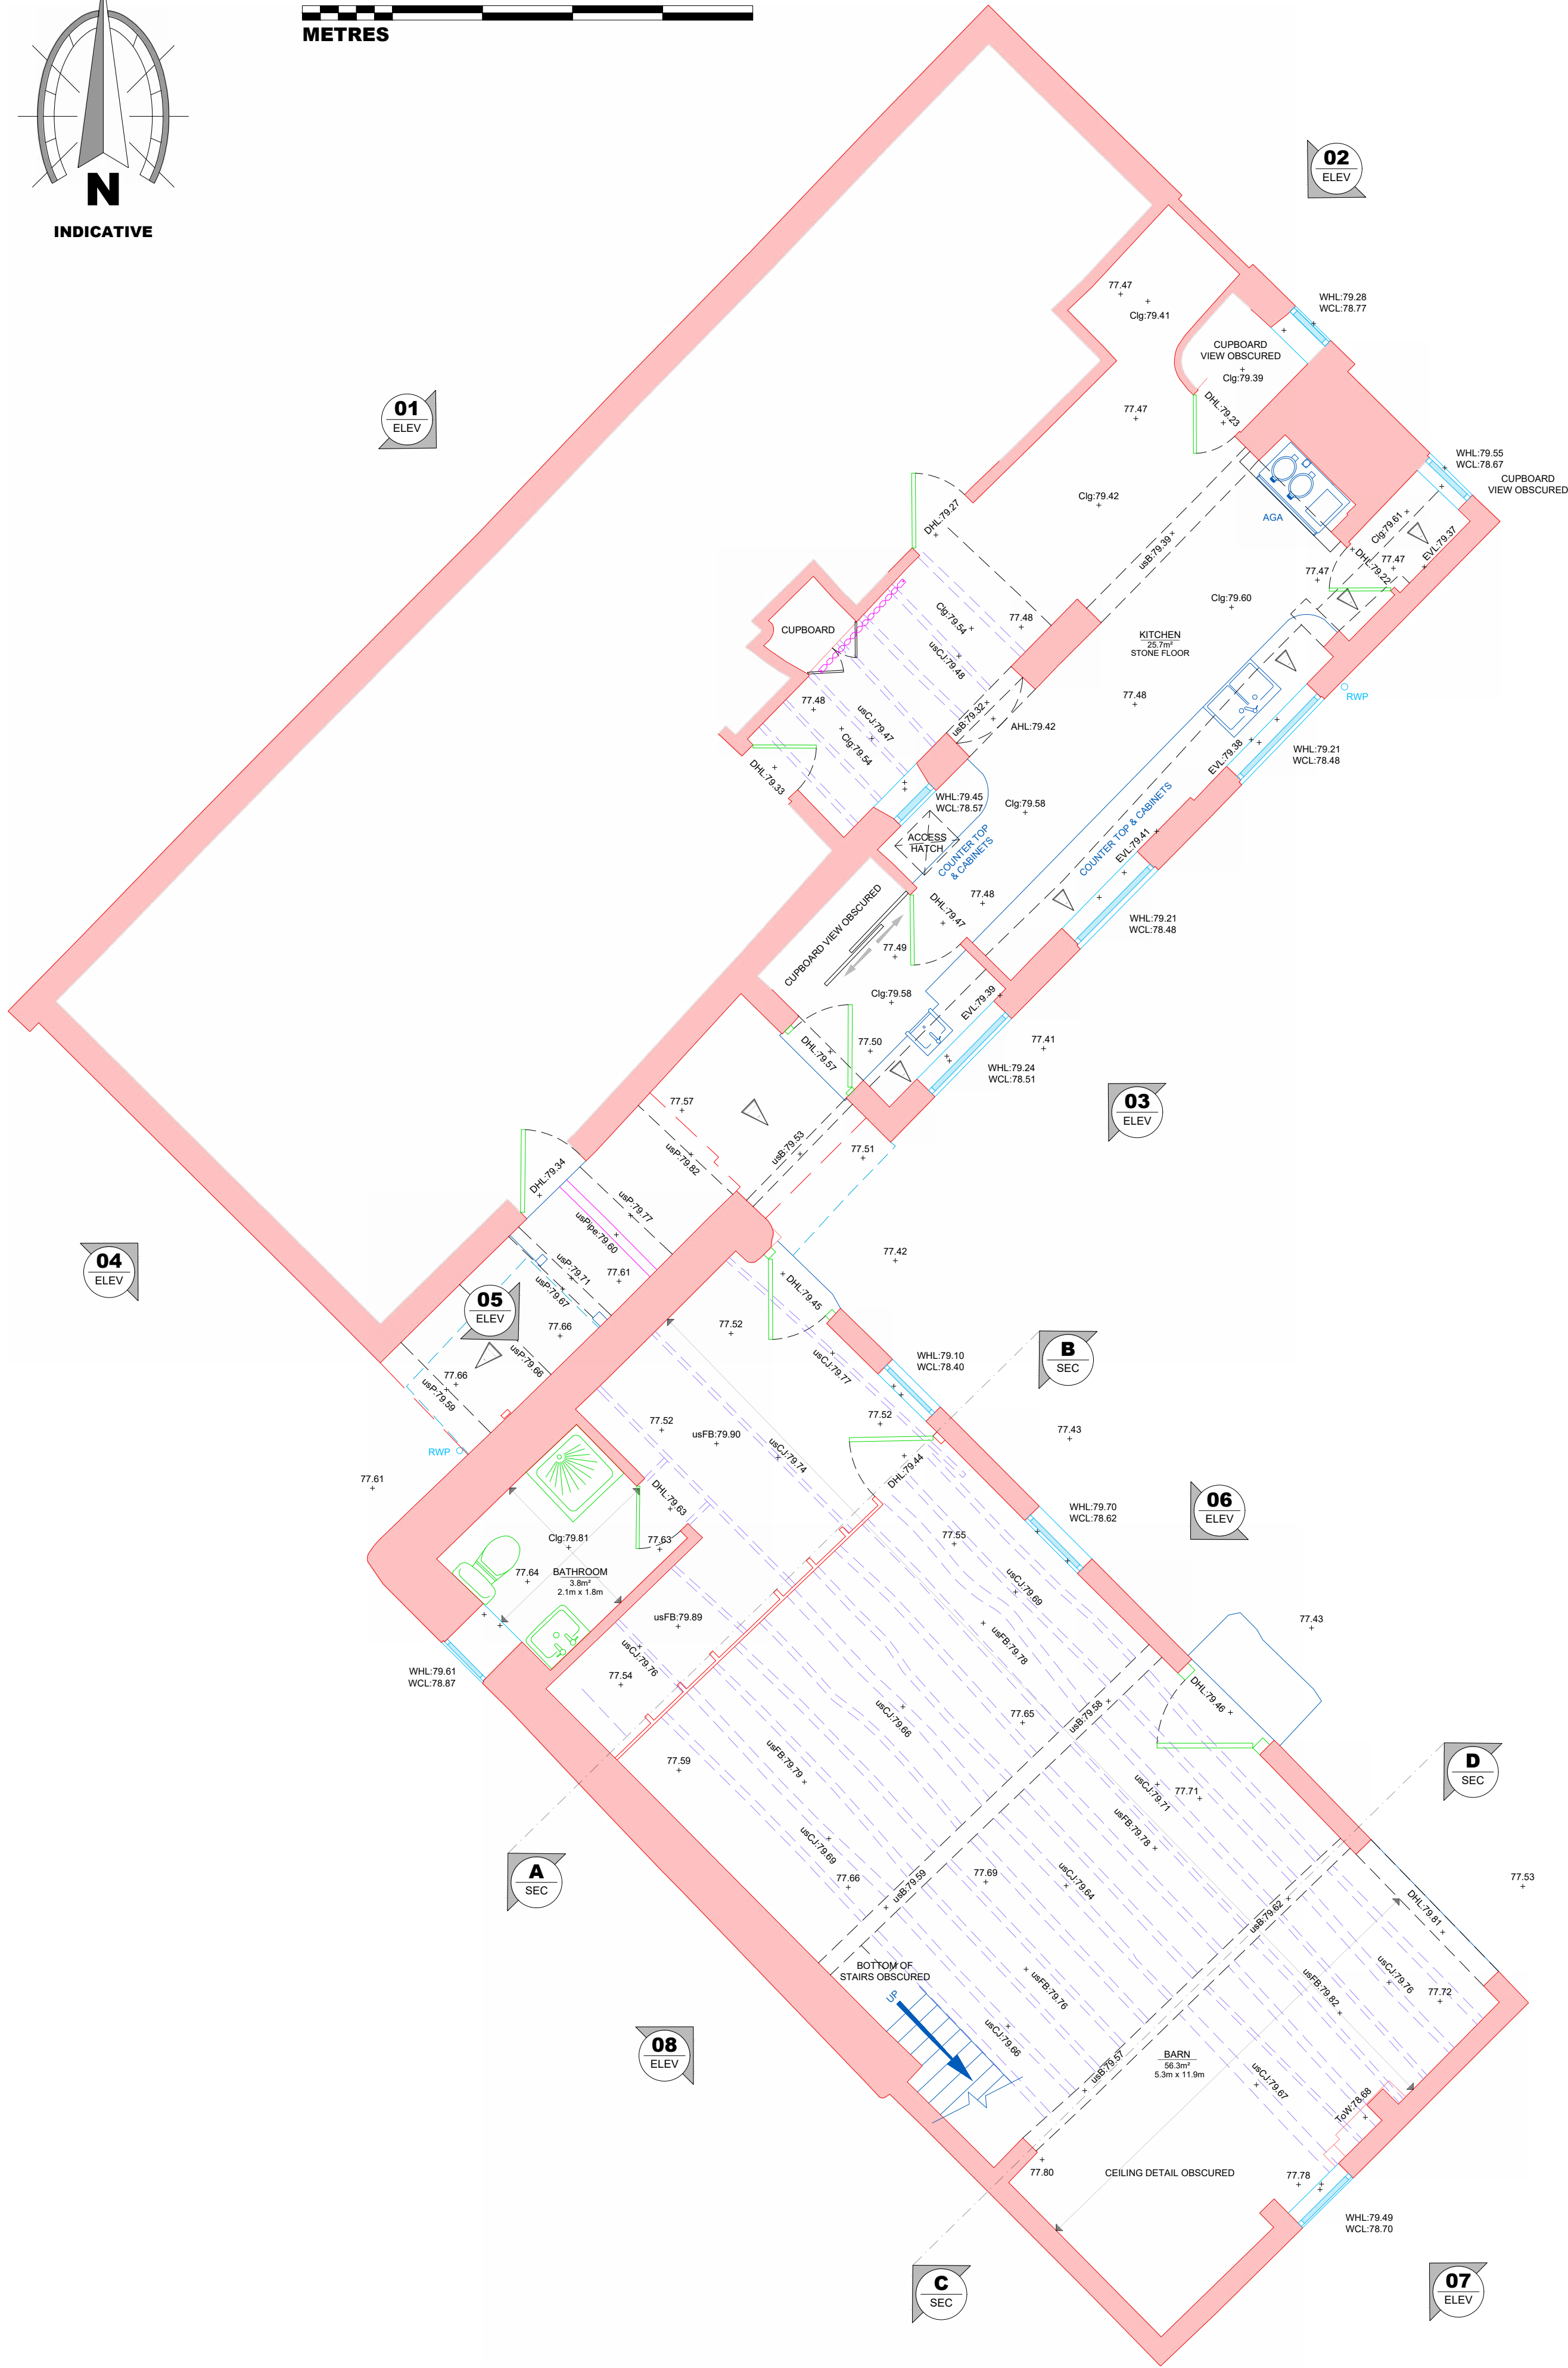
 


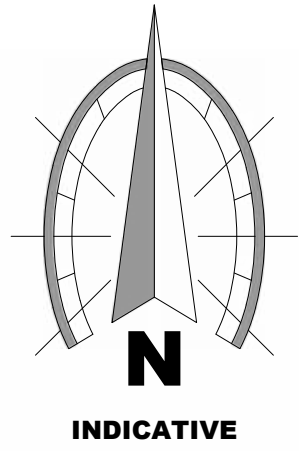

BARN GROUND FLOOR AREAS	
BARN	56.3m ²
BATHROOM	3.8m ²
GROSS EXTERNAL AREA (GEA)	73.1m ²

BARN FIRST FLOOR AREAS	
BARN LOFT	65.0m ²
GROSS EXTERNAL AREA (GEA)	74.4m ²

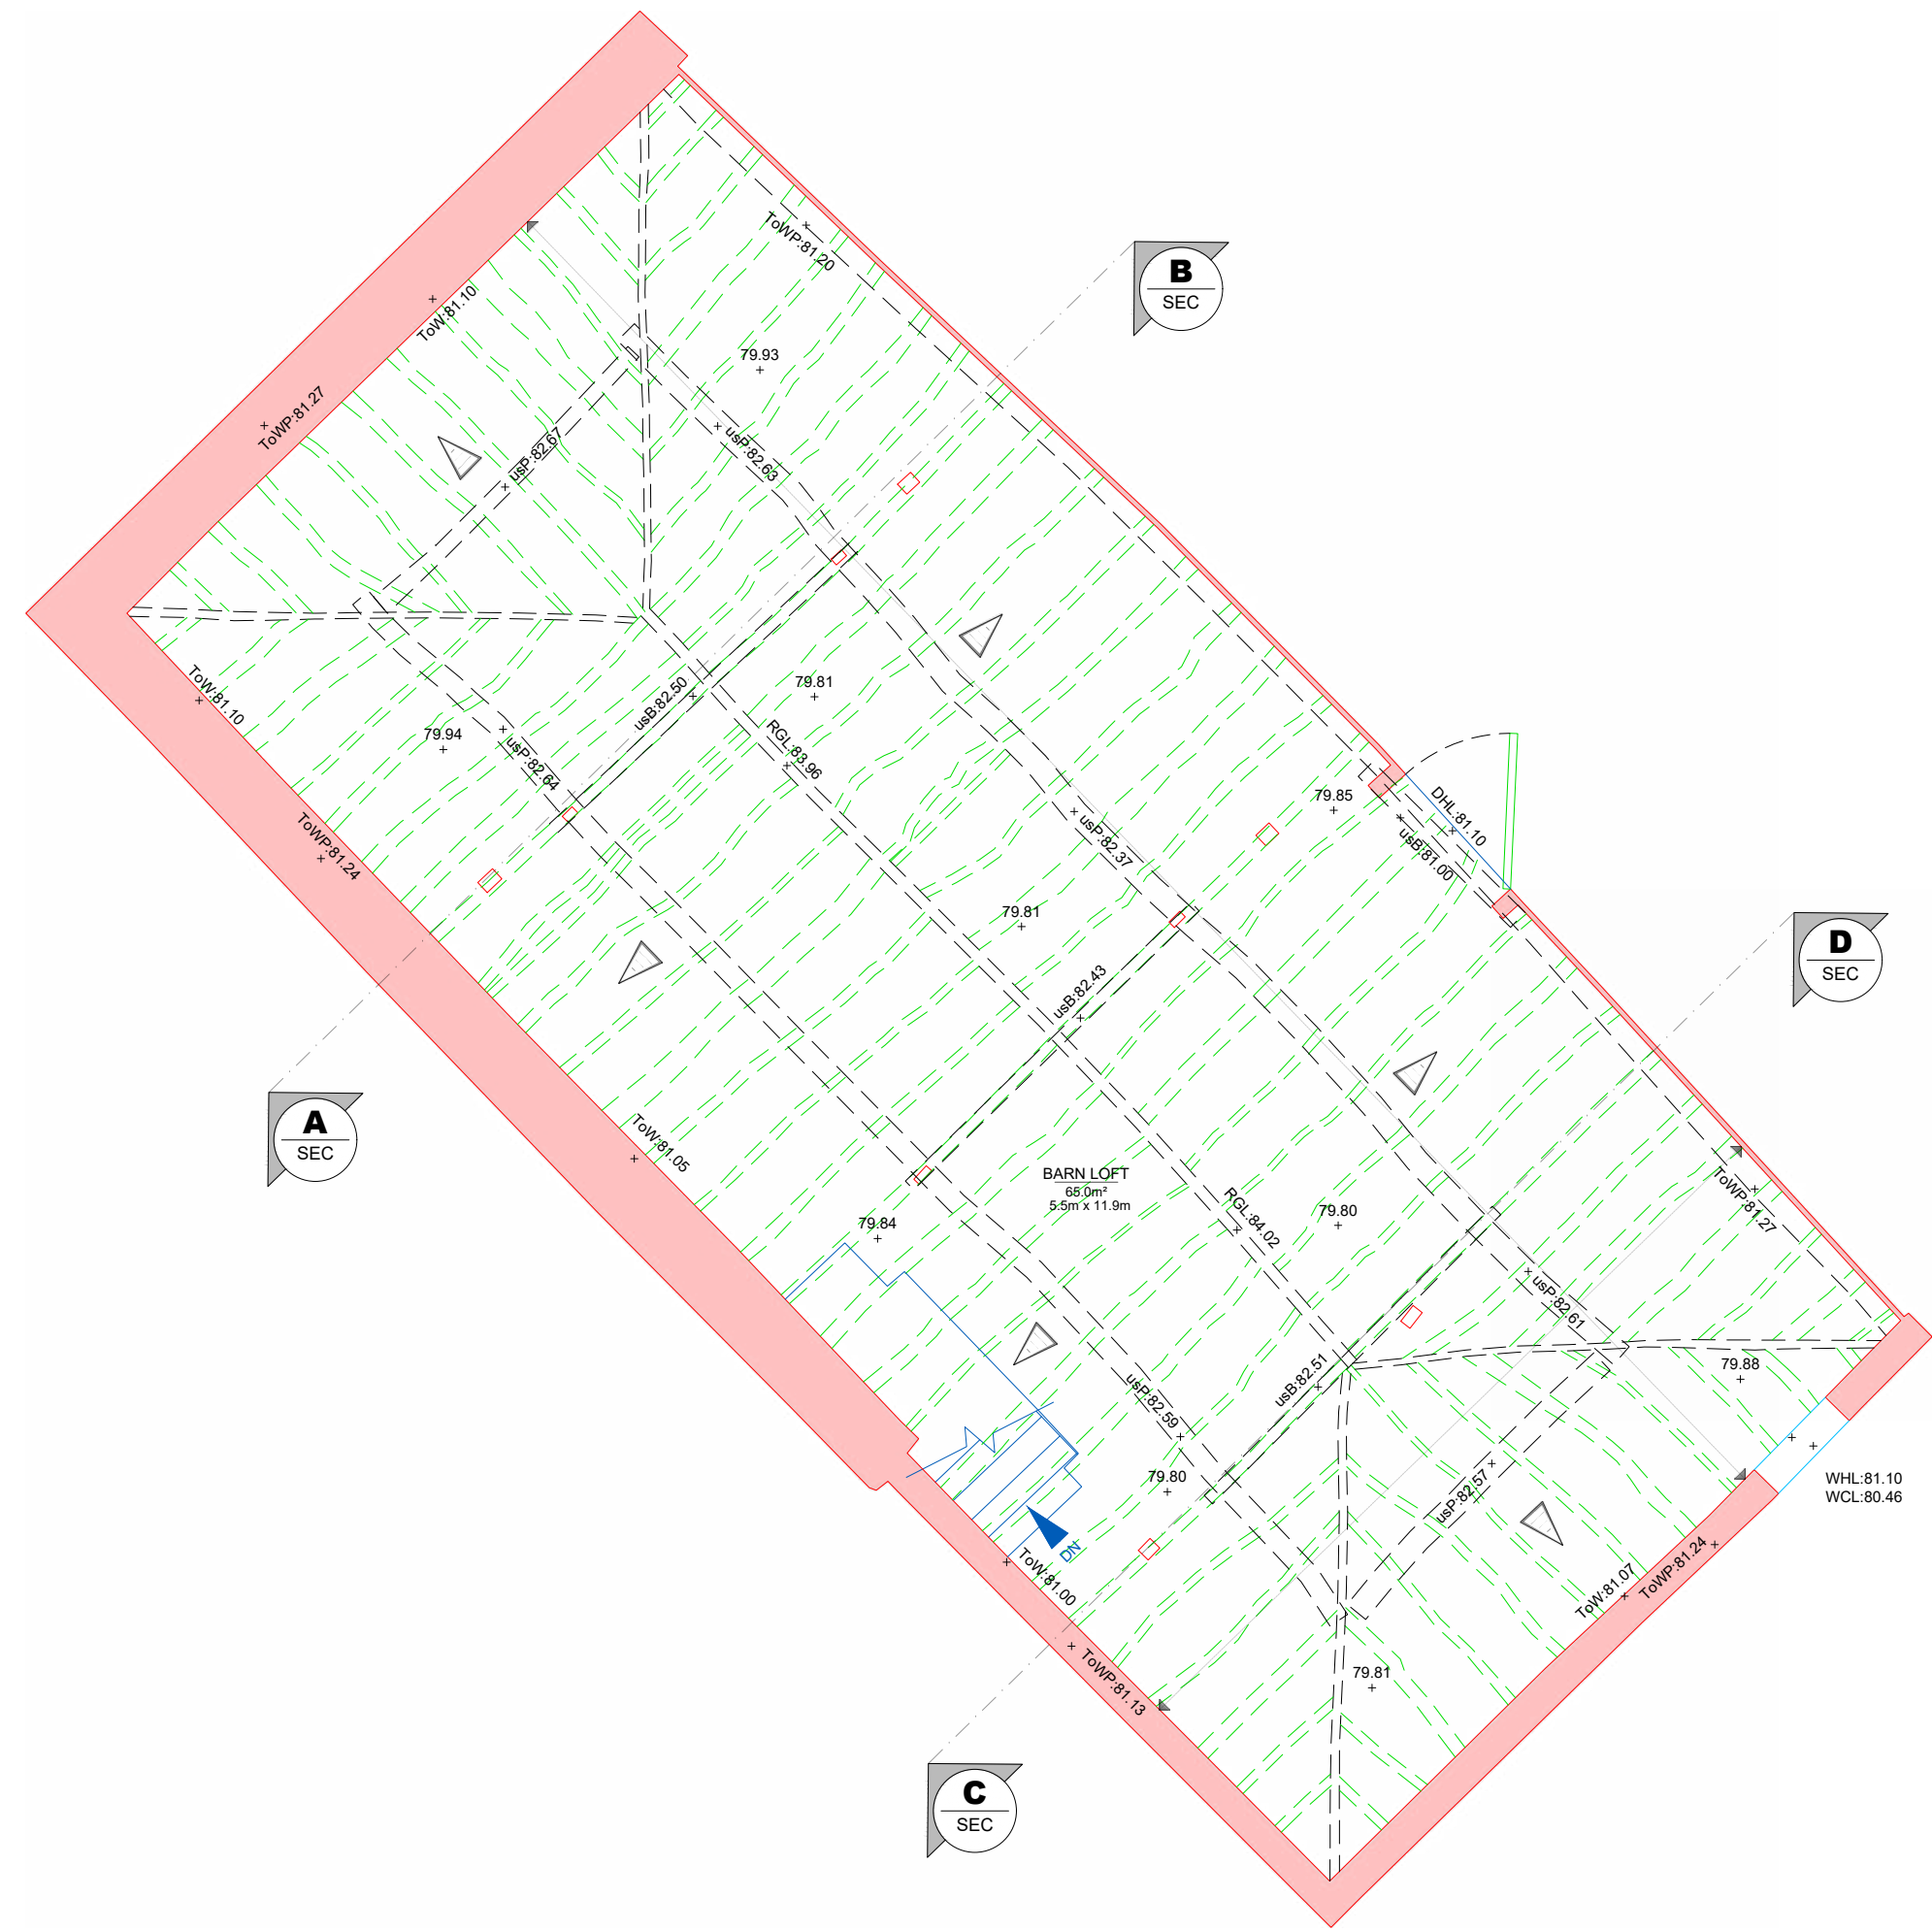

Client:
GUY MOVERLY

Drawing Title:
PARTIAL GROUND FLOOR & FIRST FLOOR PLAN

Project:
**COLDHARBOUR FARM
HIGH STREET
PITTON**

Survey is to OS Grid, located via use of GPS positioning.

Level values in metres, related to Ordnance Datum Newlyn.

Scale: 1:50 Plotted on A1	Drawing No: LDS/20856 © Land Development Services Ltd. 2025	Revision: FP1 -
--	--	------------------------------