



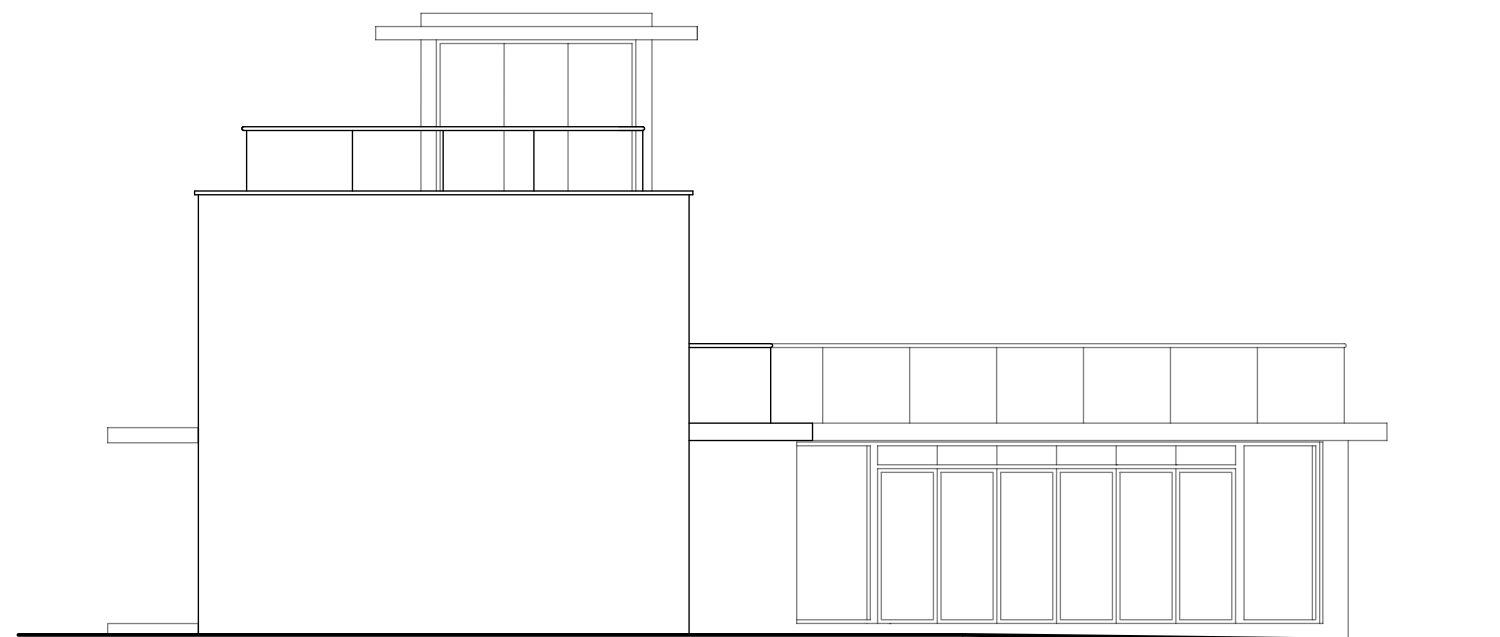

SOUTH WEST ELEVATION



NORTH WEST ELEVATION

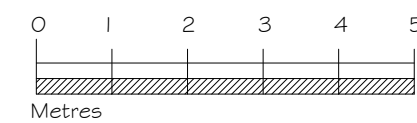

Rev Date Notes



TOWN AND
COUNTRY
PLANNING
DEVELOPMENT
CONSULTANTS

LPC (TRULL) LTD.,
TRULL, TETBURY, GLOUCESTERSHIRE GL8 8SQ
Tel: 01285 841433 email: admin@lpc-trull.com

Client
Patrick Johnson

Project
Purley Farm, Chelworth Road,
Cricklade, Swindon SN6 6HE

Drawing
SW & NW ELEVATIONS -
PROPOSED

Date: November 2025 Scale: 1:100 @ A3

Drawing Number
LPC 3854 PR 105