


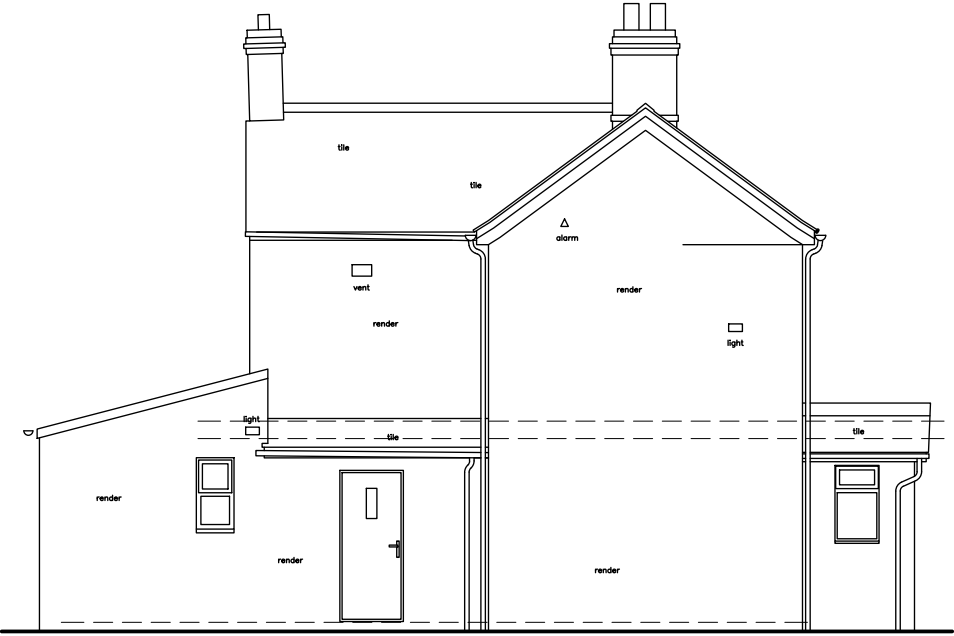


WEST ELEVATION



NORTH ELEVATION



EAST ELEVATION

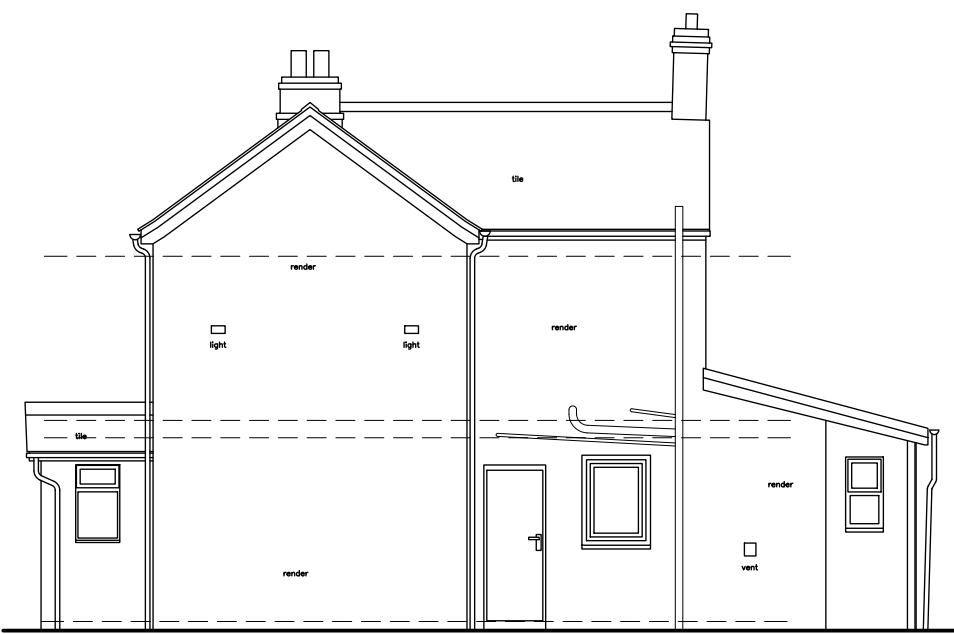

SOUTH ELEVATION




Rev Date Notes



LPC (TRULL) LTD.,
TRULL, TETBURY, GLOUCESTERSHIRE GL6 8SQ
Tel: 01285 841433 email: admin@lpctrull.com

Client:
Patrick Johnson
Project:
Purley Farm, Chelworth Road,
Cricklade, Swindon SN6 6HE

Drawing:
EXISTING ELEVATIONS

 

Date: July 2025
Drawing Number:
LPC 3854 EX 103

Scale: 1:100 @ A3