




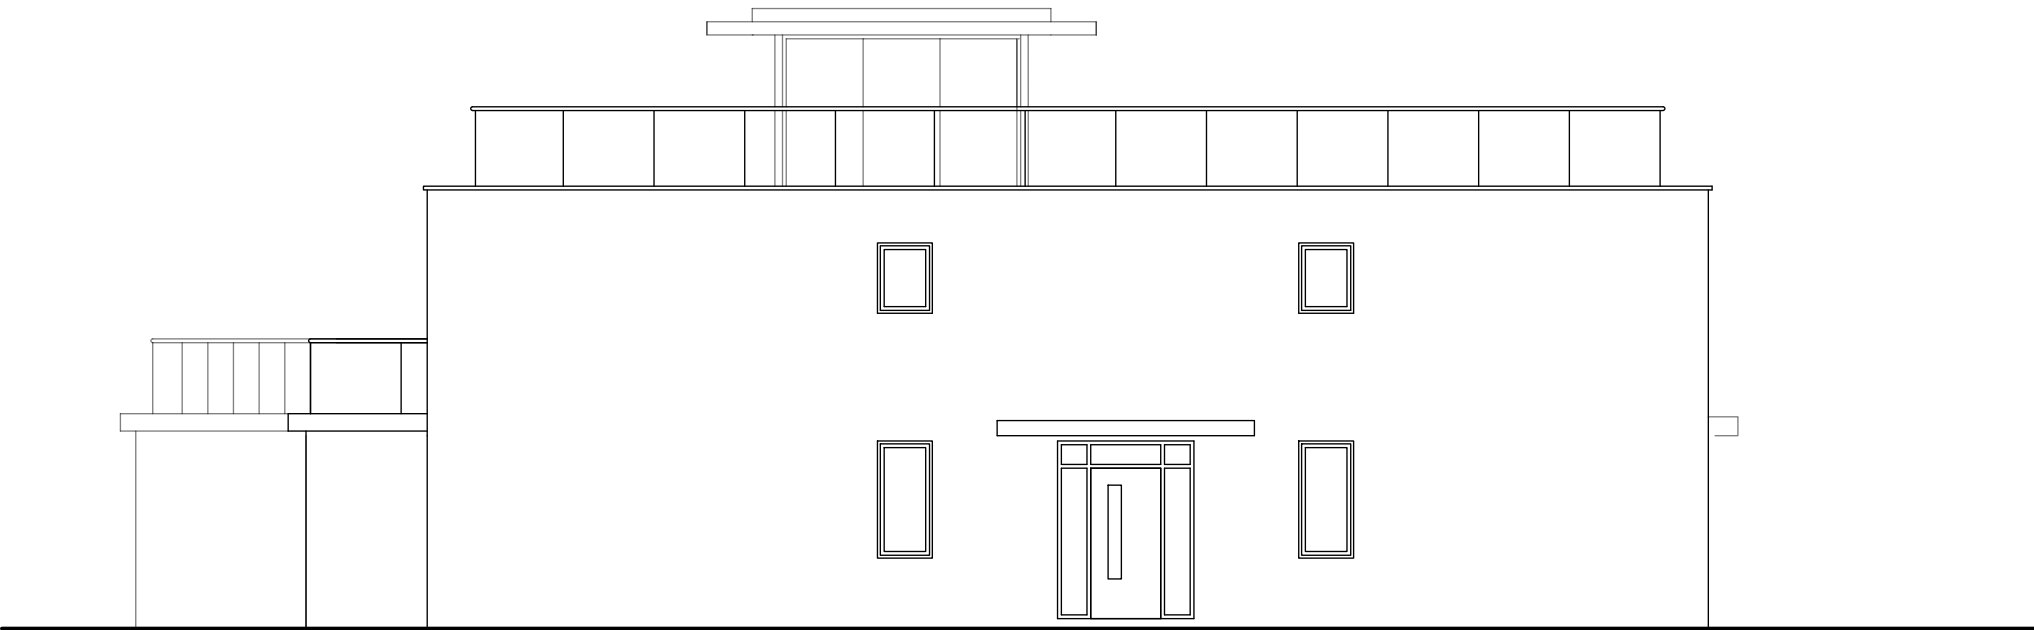

NORTH EAST ELEVATION

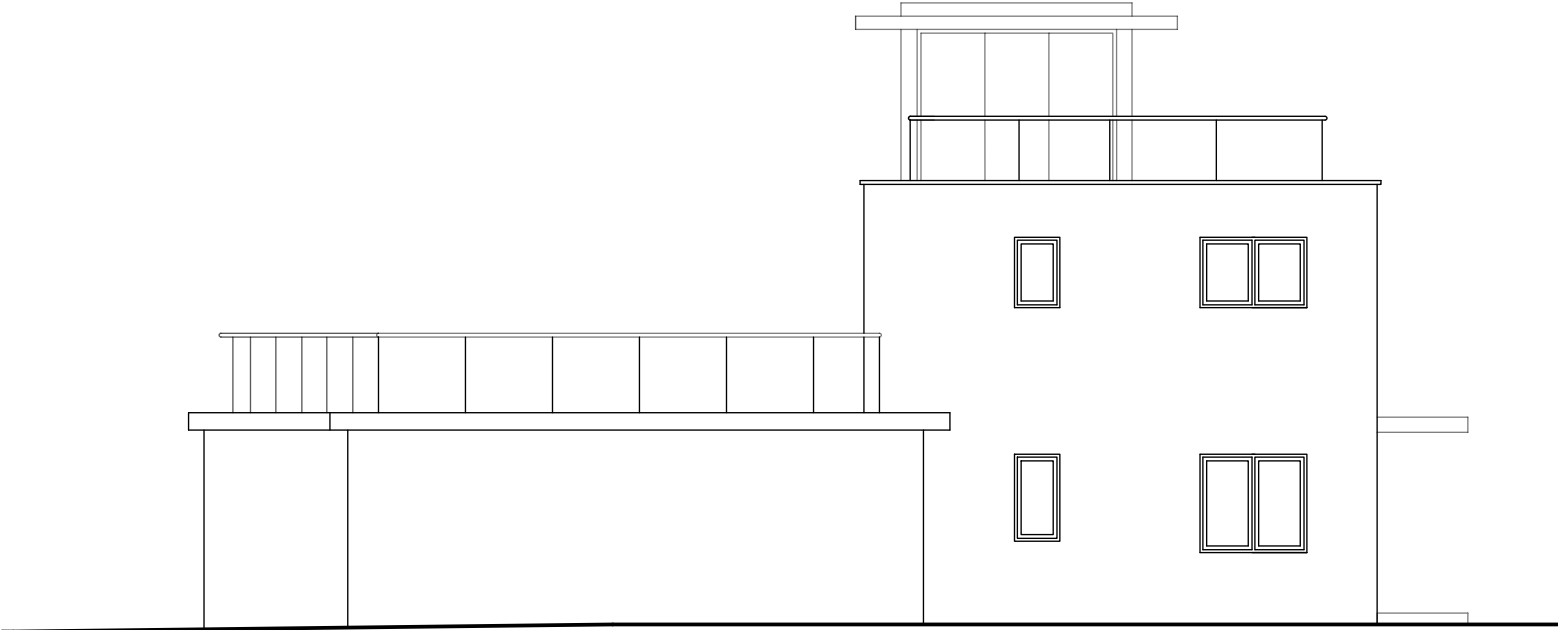

SOUTH EAST ELEVATION

 

Rev	Date	Notes



TOWN AND COUNTRY PLANNING DEVELOPMENT CONSULTANTS

LPC (TRULL) LTD.,
TRULL, TETBURY, GLOUCESTERSHIRE GL8 8SQ
Tel: 01285 841433 email: admin@lpctrull.co.uk

Client:
Patrick Johnson

Project:
Purley Farm, Chelworth Road,
Cricklade, Swindon SN6 6HE

Drawing:
NE & SE ELEVATIONS - PROPOSED

Date: November 2025 Scale: 1:100 @ A3

Drawing Number:
LPC 3854 PR 106