

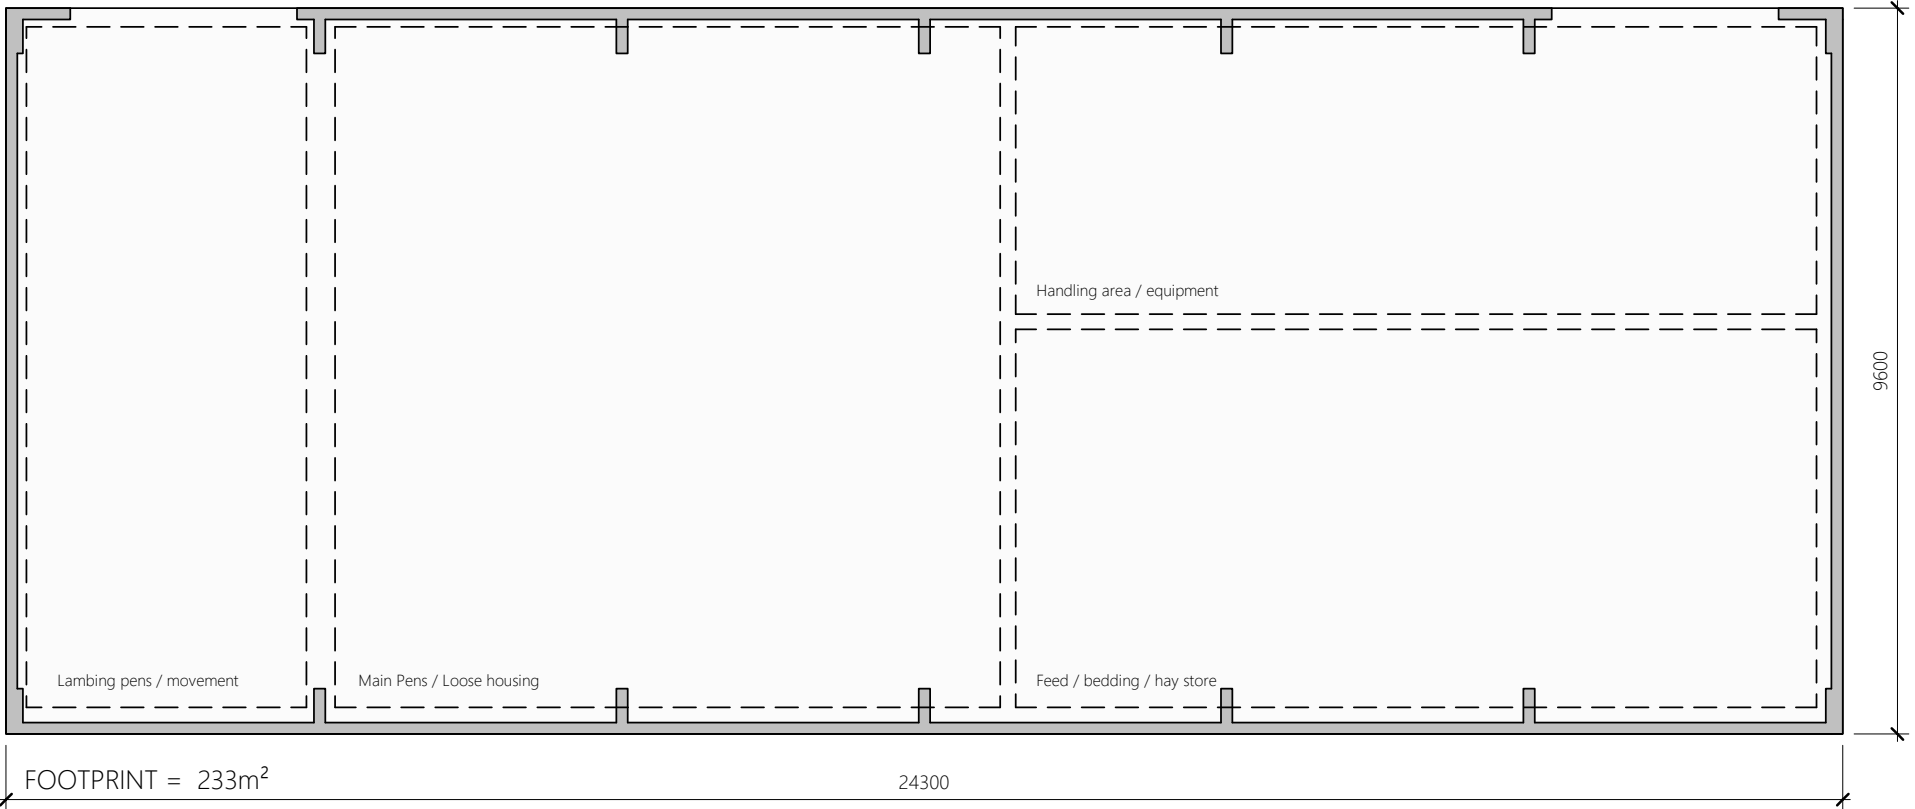


Floor Plan
1 : 100

 

Roof Plan
1 : 100

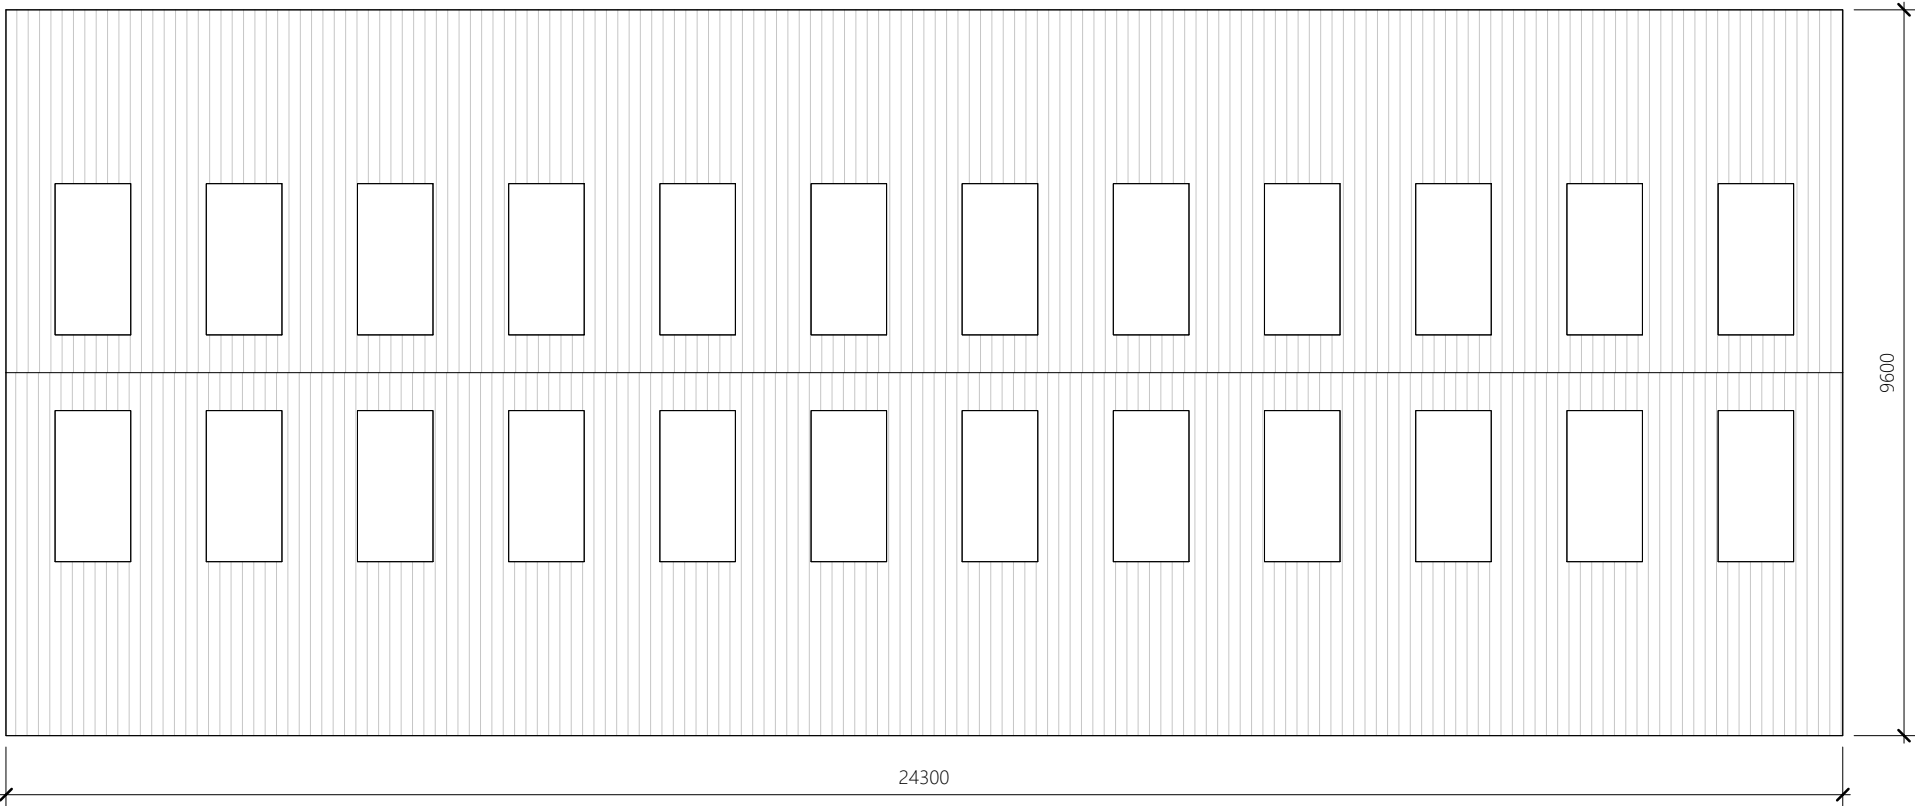

Project Field opposite South Wraxall House, Lower South Wraxall, BA15 2RY	Drawing Title Proposed - Plans	Drawing No AA 02	Rev.	Scale at A3 1 : 100	Date November 2025	Responsibility is not accepted for errors made by others in scaling from this drawing. Any discrepancies should be reported to the Architect.	
---	--	----------------------------	-------------	-------------------------------	------------------------------	--	---