




Proposed - Front Elevation
1 : 100

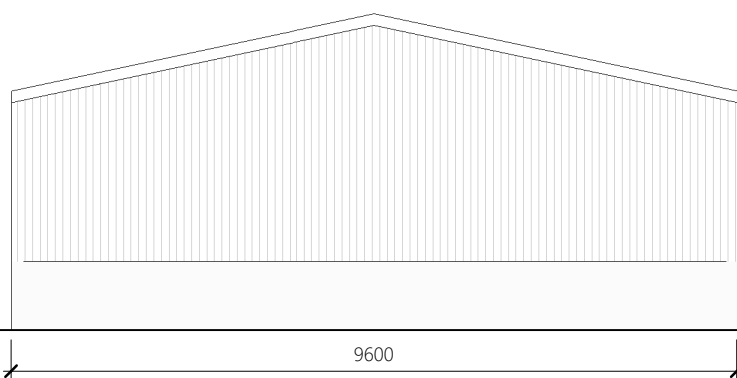

Proposed - Side (North) Elevation
1 : 100

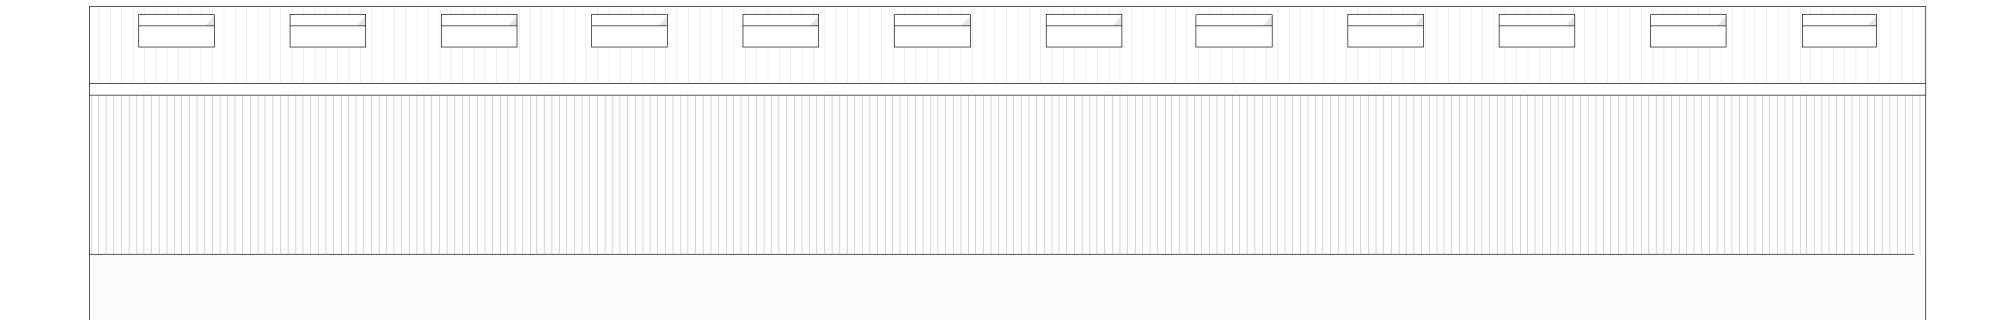


Proposed - Rear Elevation
1 : 100

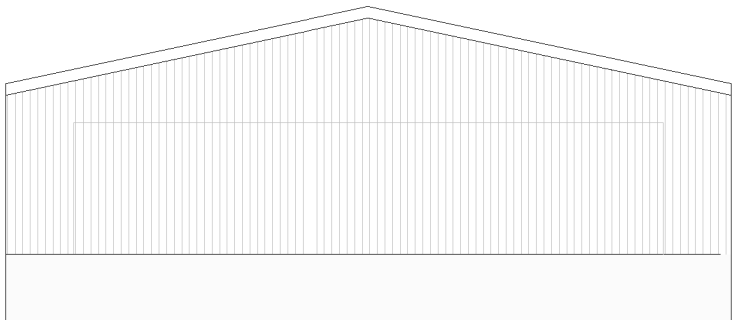

Proposed - Side (South) Elevation
1 : 100

Scale 1:100

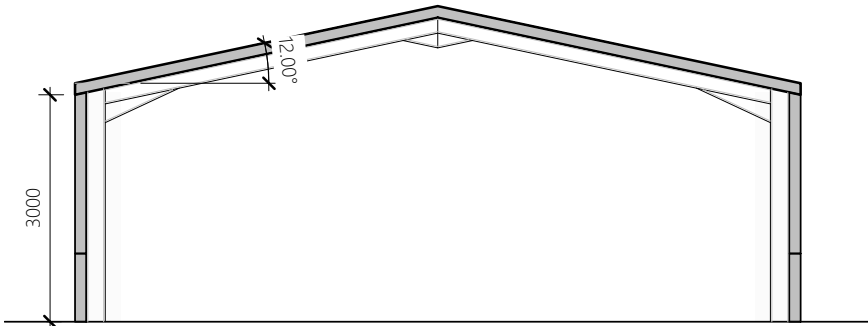

Proposed - Section
1 : 100