


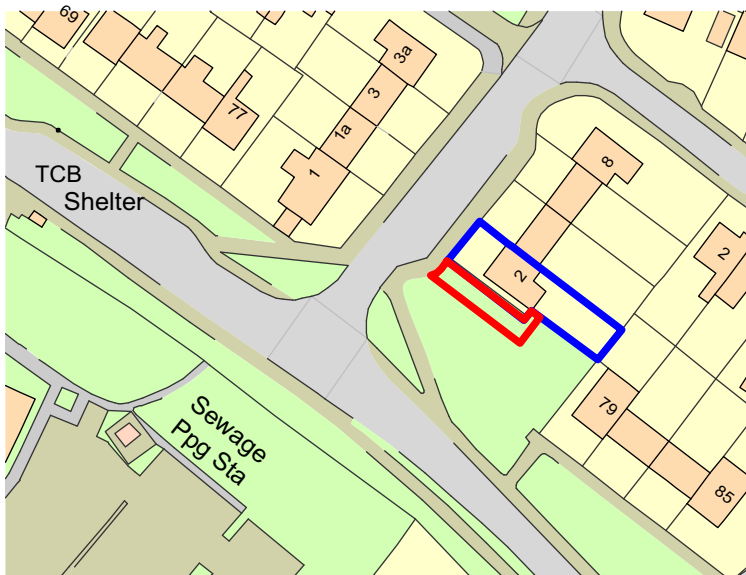


Site Location Plan - Scale 1:1250



Existing Block/Roof Plan - Scale 1:100

- These drawings are for planning & building regulations approval only.
- Any works carried out prior to the necessary approvals being granted are carried out at the client's own risk.
- These drawings are copyright and their use or reproduction without the written permission of Architectural Design and Planning Services is prohibited.
- *** Party Wall:** where work involves alterations to a party wall or works close to boundary, it is the owners responsibility to comply with the necessary rules and codes, required by the Party Wall Act 1994. This includes the appointment of a qualified surveyor to oversee the works.
- *** General Notes:** the contractor must comply in all respects with current building regulations & relevant building standards & practice whether specifically stated on the contract.
- *** Before the start of work** all site measurements, angles & levels must be checked by the contractor in the event of any inaccuracies on this drawing no liability or responsibility will be accepted once work has started.
- *** Only the materials on this drawing are to be used.** Any substitutions must be of a similar or better quality than that of the materials to be used in accordance with manufacturers instructions unless otherwise directed.
- *** All construction projects large and small are subject to the CDM Regulations (2015) of 2015.** It is the responsibility of the client to ensure that all materials are to be used in accordance with the manufacturer's instructions for health and safety and are passed onto the Main Contractor. In cases where the client is not the Main Contractor, the client must ensure that the relevant information is passed to the Client's before work is started for the Main Contractor to proceed.
- *** Before starting work you need to check if any adjacent properties, when in Commercial properties, are occupied by people. If so, you must ensure that the relevant information is passed to the client before work is started for the Main Contractor to proceed.**

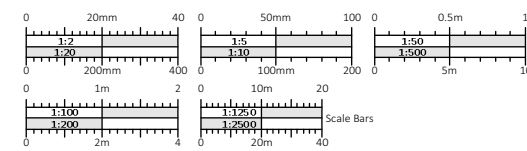

do not scale this drawing. check all dimensions on site. this drawing is only to be used on the site for which designed all materials specified are subject to confirmation on site prior to works commencing. figured dimensions and levels to be used. any inaccuracies must be notified to Poulsen Architectural Design and Planning Services. detail drawings and large scale drawings take precedence over smaller drawings.

this drawings is copyright ©			
PRELIMINARY		TENDER	
PLANNING	✓	CONSTRUCTION	

Revision Description
RevA 12.11.25 boundary fencing type amended
11 bar added to drawing.



Client Name -	Ms. Burrows	Scale -	1:100 & 1:1250 @ A1
Site -	2 Queensway, Melksham, Wiltshire	Date -	October 2021
Drawing Title -	Existing and proposed site block plans	Drawn -	RP