

Copyright - This drawing and any ancillary drawings or data are copyright of AQUA CIVILS Limited and may not be used, copied or amended for any purpose whatsoever without written approval.

NOTES

1. This drawing is copyright. Refer to details above.
2. This drawing is only to be used for the purposes described in the status box below.
3. This drawing is to be read in conjunction with all other drawings, details and specifications pertaining to the work described.
4. Materials and workmanship shall comply to the appropriate British Standards and Codes of Practice unless otherwise stated.
5. The activities required to construct the work, shown on drawings clearly marked FOR CONSTRUCTION, may be subject to the provisions of the The Construction (Design and Management) Regulations 2015 The Contractor and Client must ensure that they are adequately conversant with these regulations and that the appropriate procedures required under the regulations are observed at all times.

LEGEND

18.11.25	DEL	-	C	BIN STORAGE AREA INCLUDED
05.11.25	DEL	-	B	FULL PLANNING
31.10.25	DEL	-	A	INITIAL ISSUE
DATE:	DRWN:	CHKD:	REV:	NOTES:
SCALE & SHEET SIZE:-			1:100 @ A1, 1:200 @ A3	

PLANNING




Aqua Civils
Aqua Civils, Sunny Nook, Jollys Lane, Porthtowan, TR4 8AX
Email: info@aquacivils.com
07773 352999

CLIENT
AQUA CIVILS

PROJECT
THE BIKE SHOP
THE HEADLANDS
DOWNTON

DRAWING TITLE
PROPOSED SITE PLAN, PLANS & ELEVATIONS


PROJECT No.	DRAWING No.	REV.
C-2002	102	C

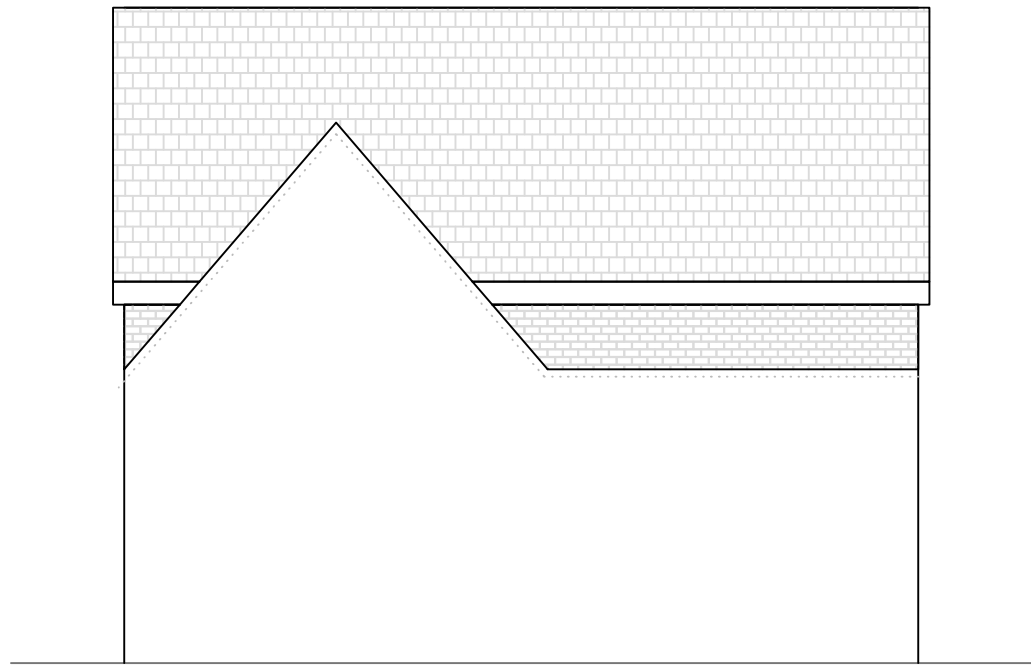

SOUTHERN ELEVATION



EASTERN ELEVATION

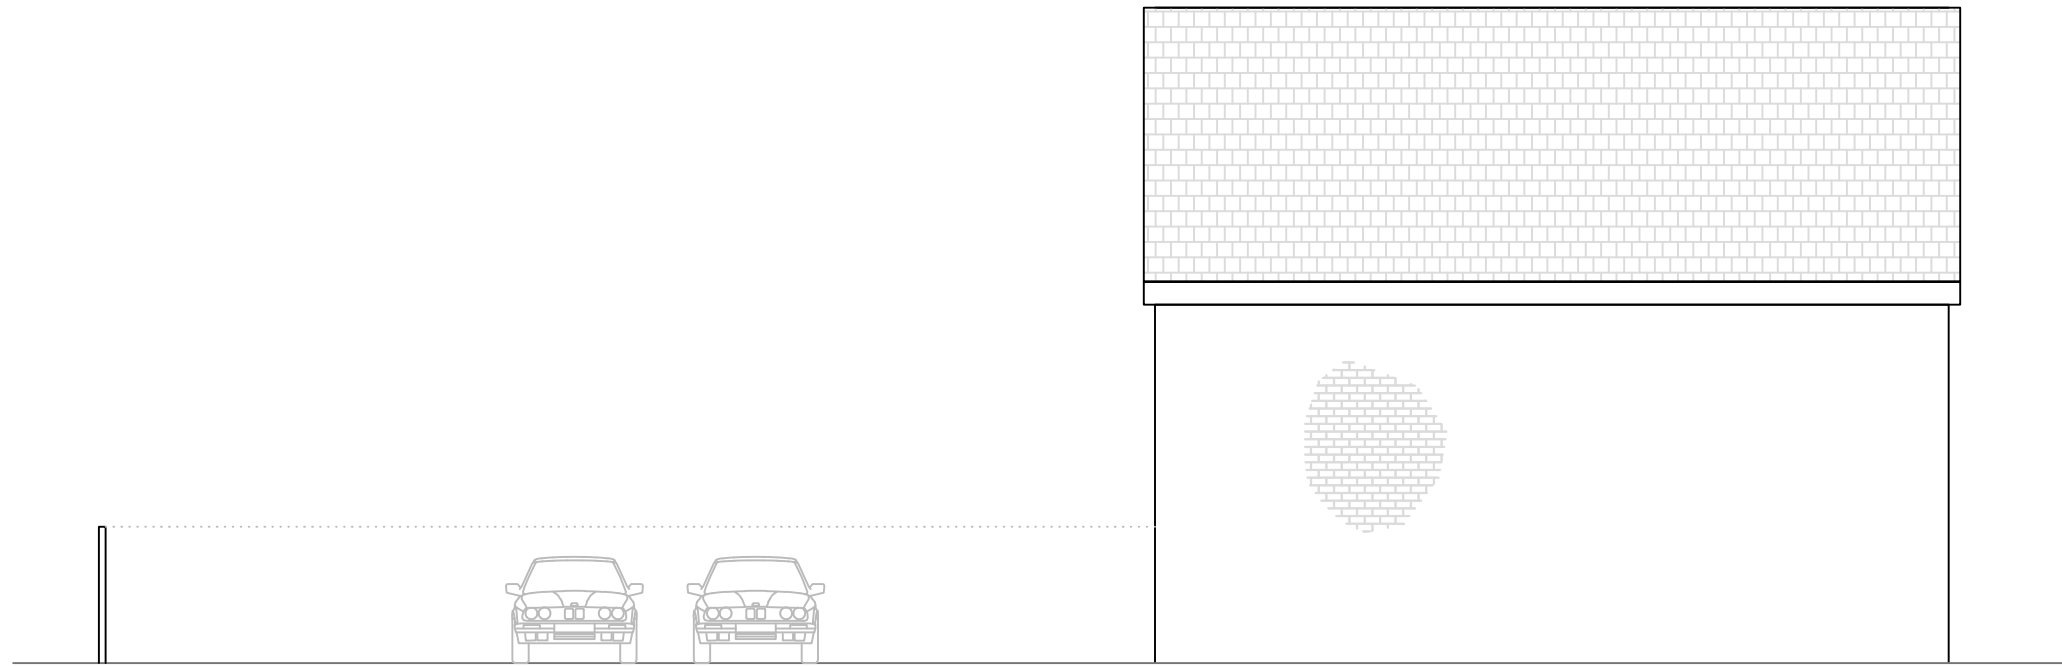

NORTHERN ELEVATION




WESTERN ELEVATION (STREET SCENE)

THE GREY COTTAGE


THE COTTAGE

DOWNSVIEW

GROUND FLOOR/SITE PLAN

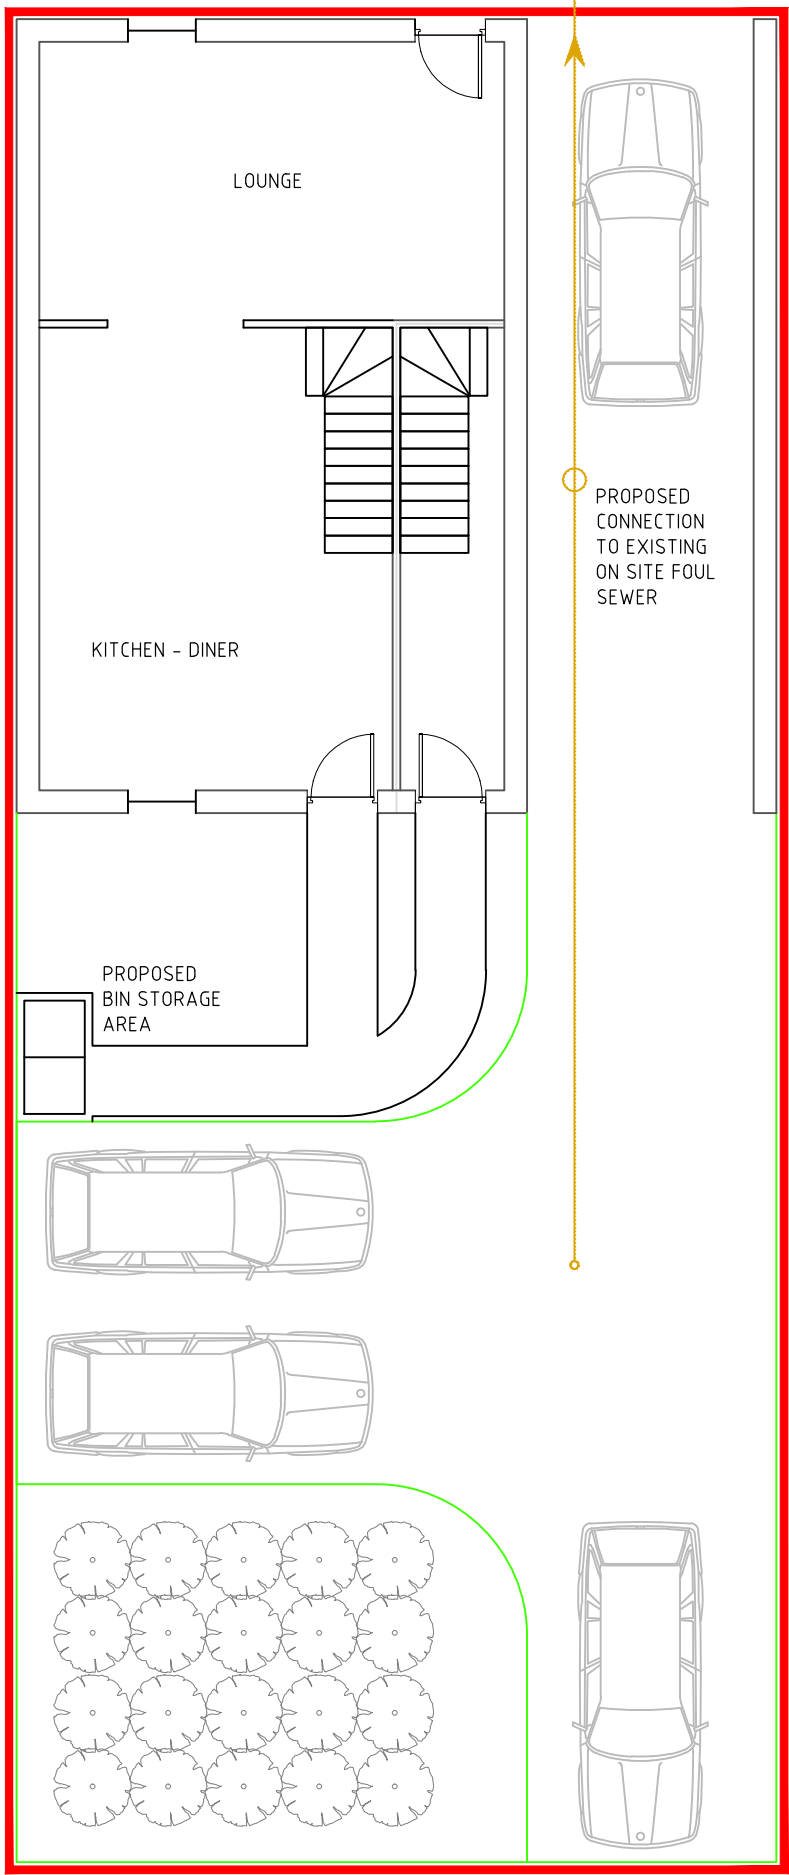

FIRST FLOOR PLAN

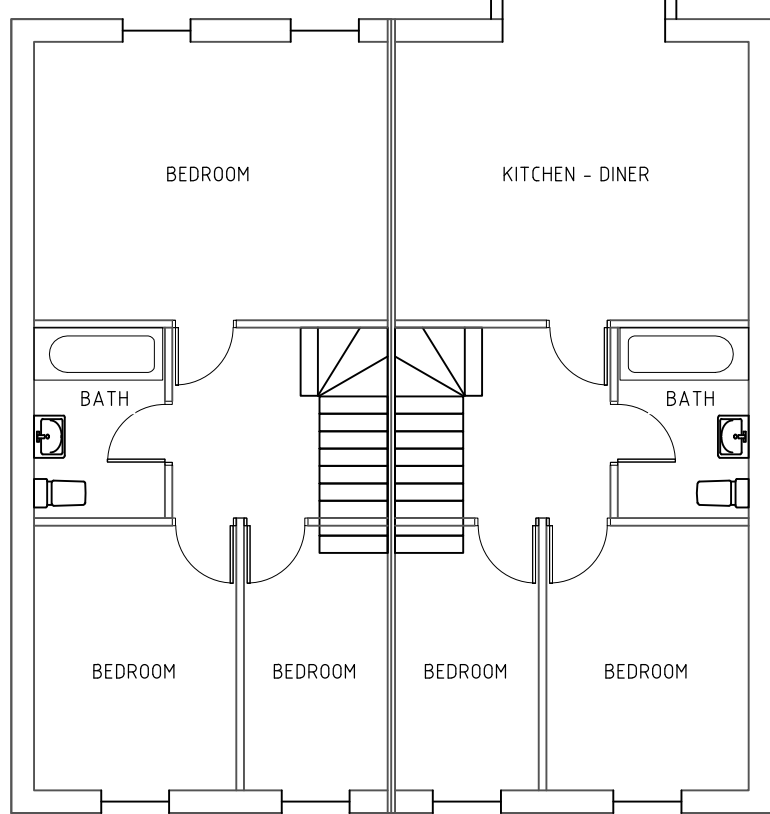

ROOF PLAN

